


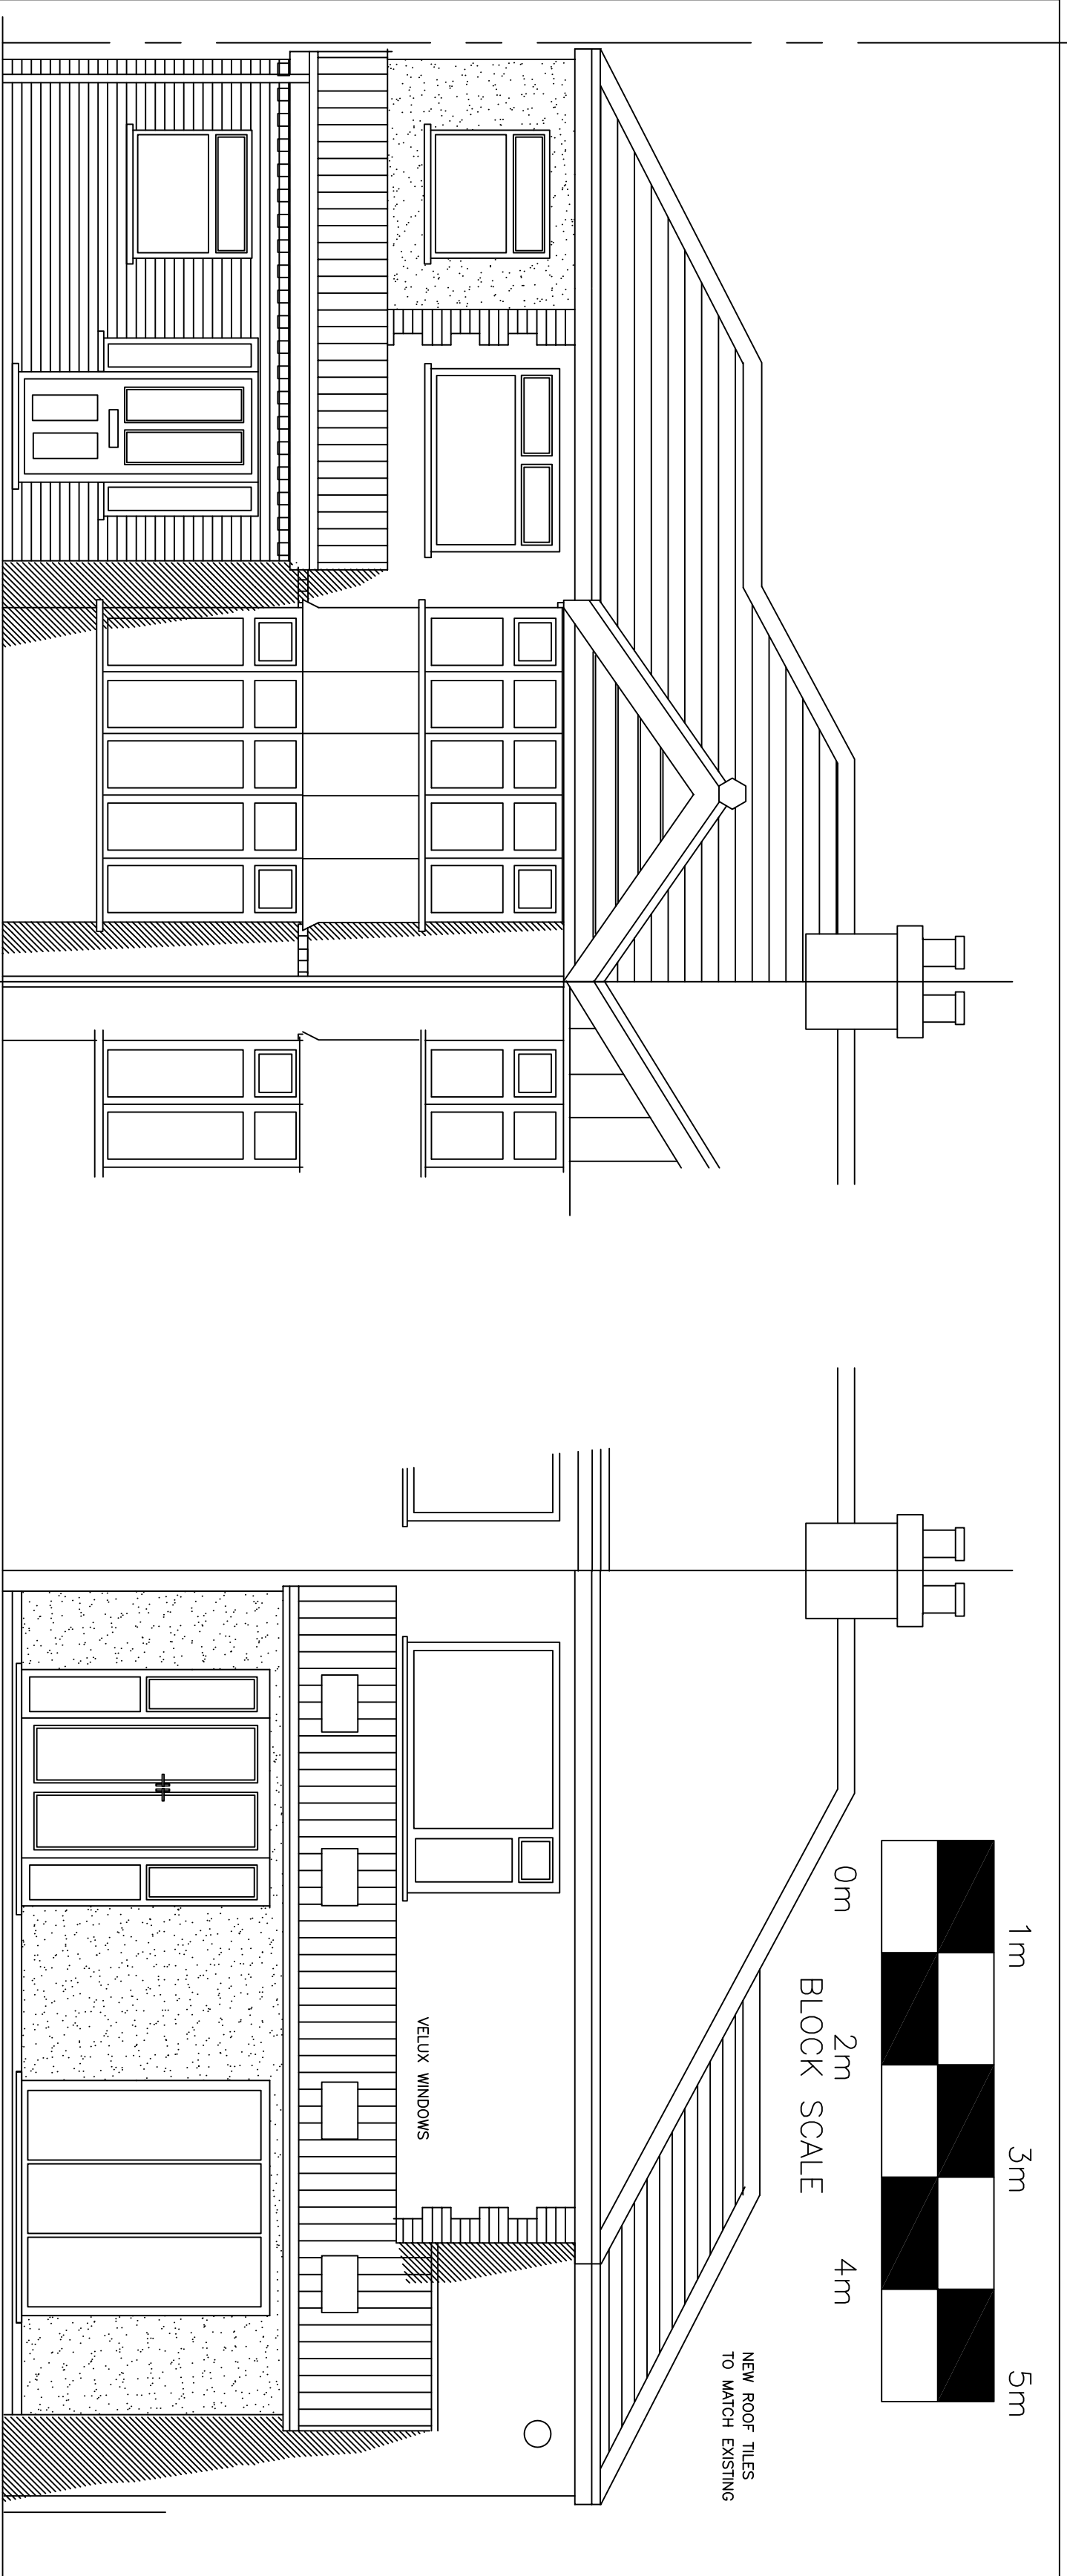


RENDER FINISH TO HIGH LEVEL.
BRICKWORK TO NEW PORCH / SIDE EXTENSION
BRICK FEATURE TO TOP COURSE TO MATCH ORIGINAL DETAIL


Front elevation as Proposed
1:50 scale

RENDER FINISH TO REAR / SIDE ELEVATION EXTENSION


Rear elevation as Proposed
1:50 scale

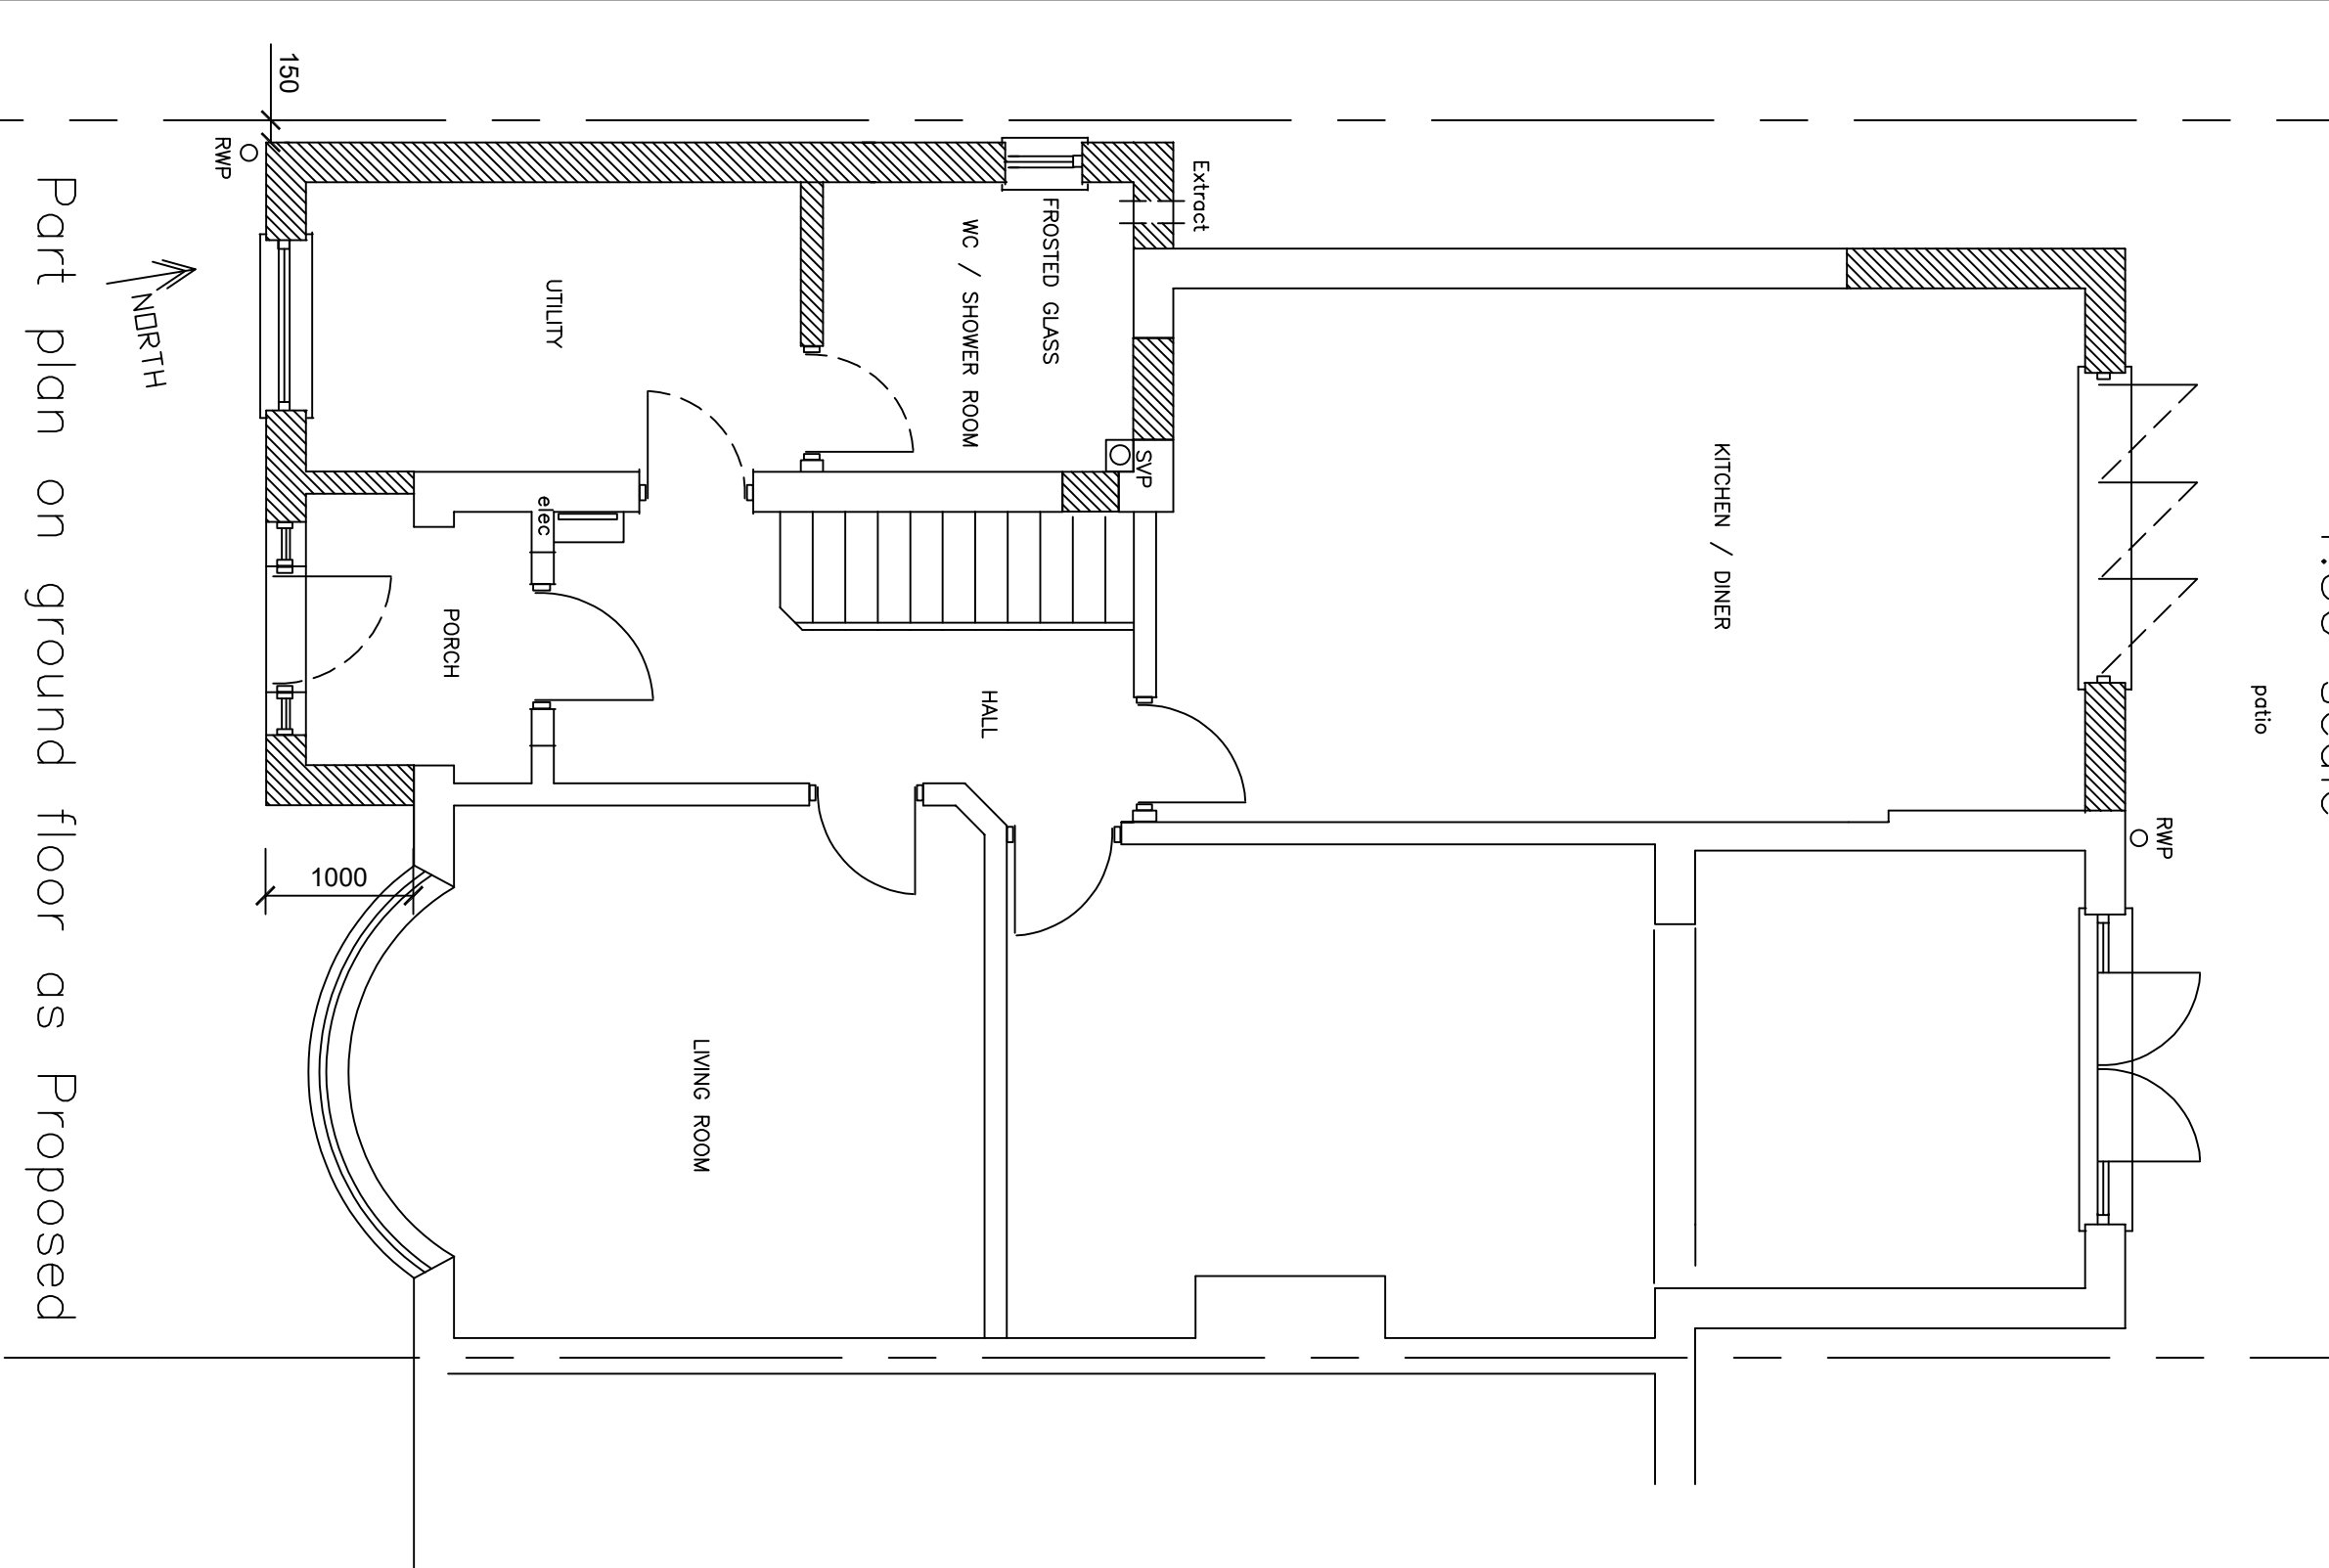


Part plan on ground floor as Proposed
1:50 scale

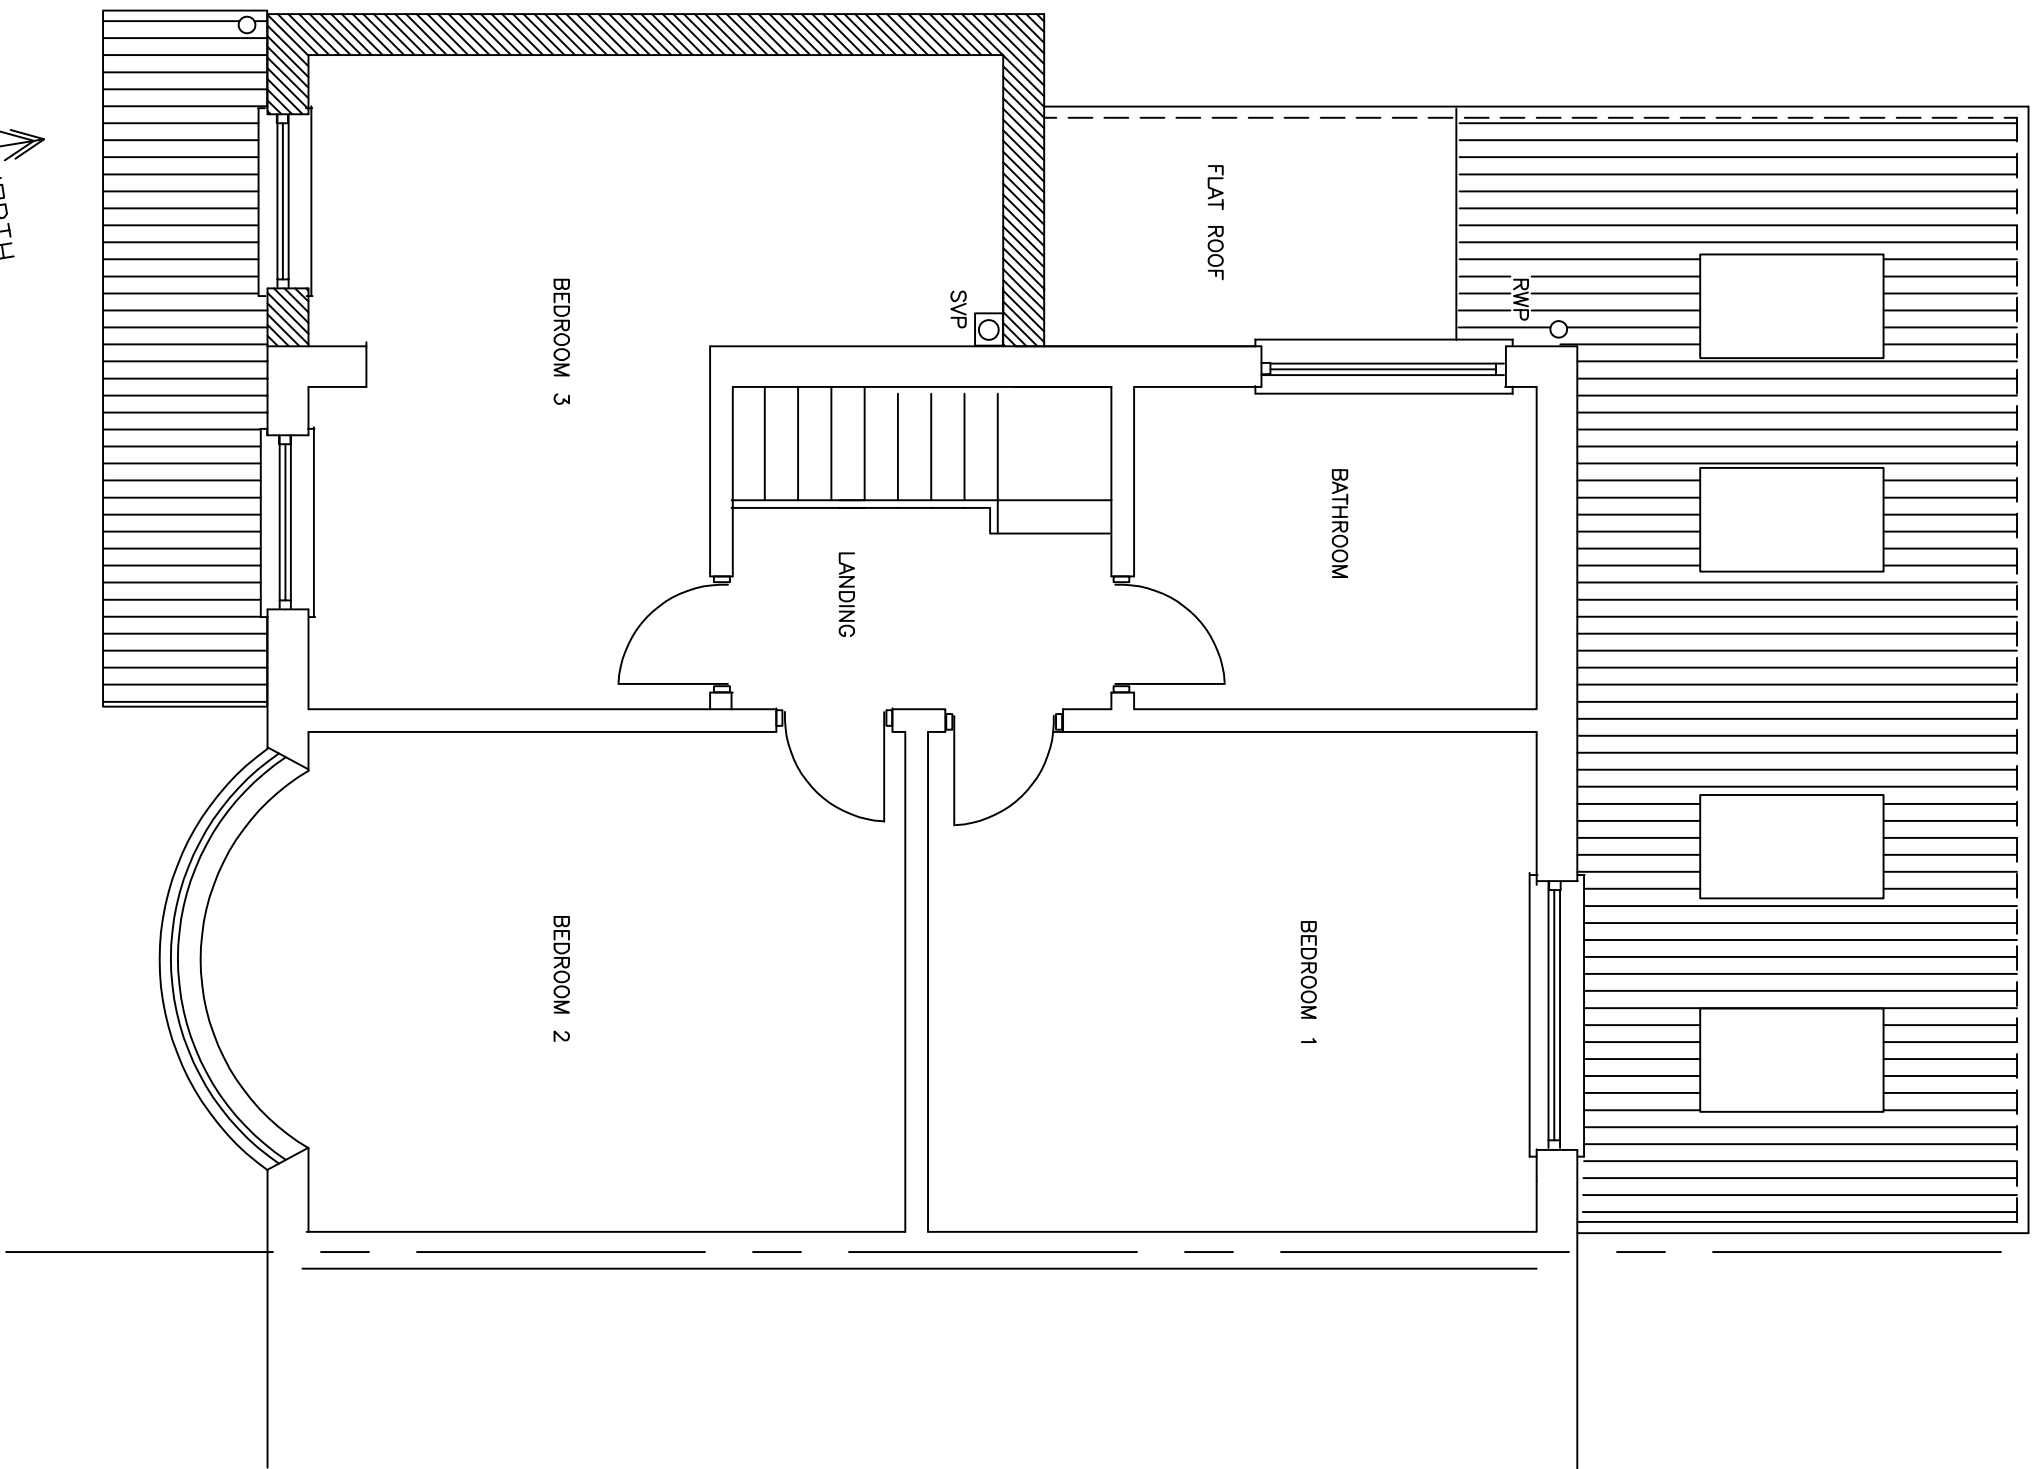


Part plan on first floor as Proposed
1:50 scale

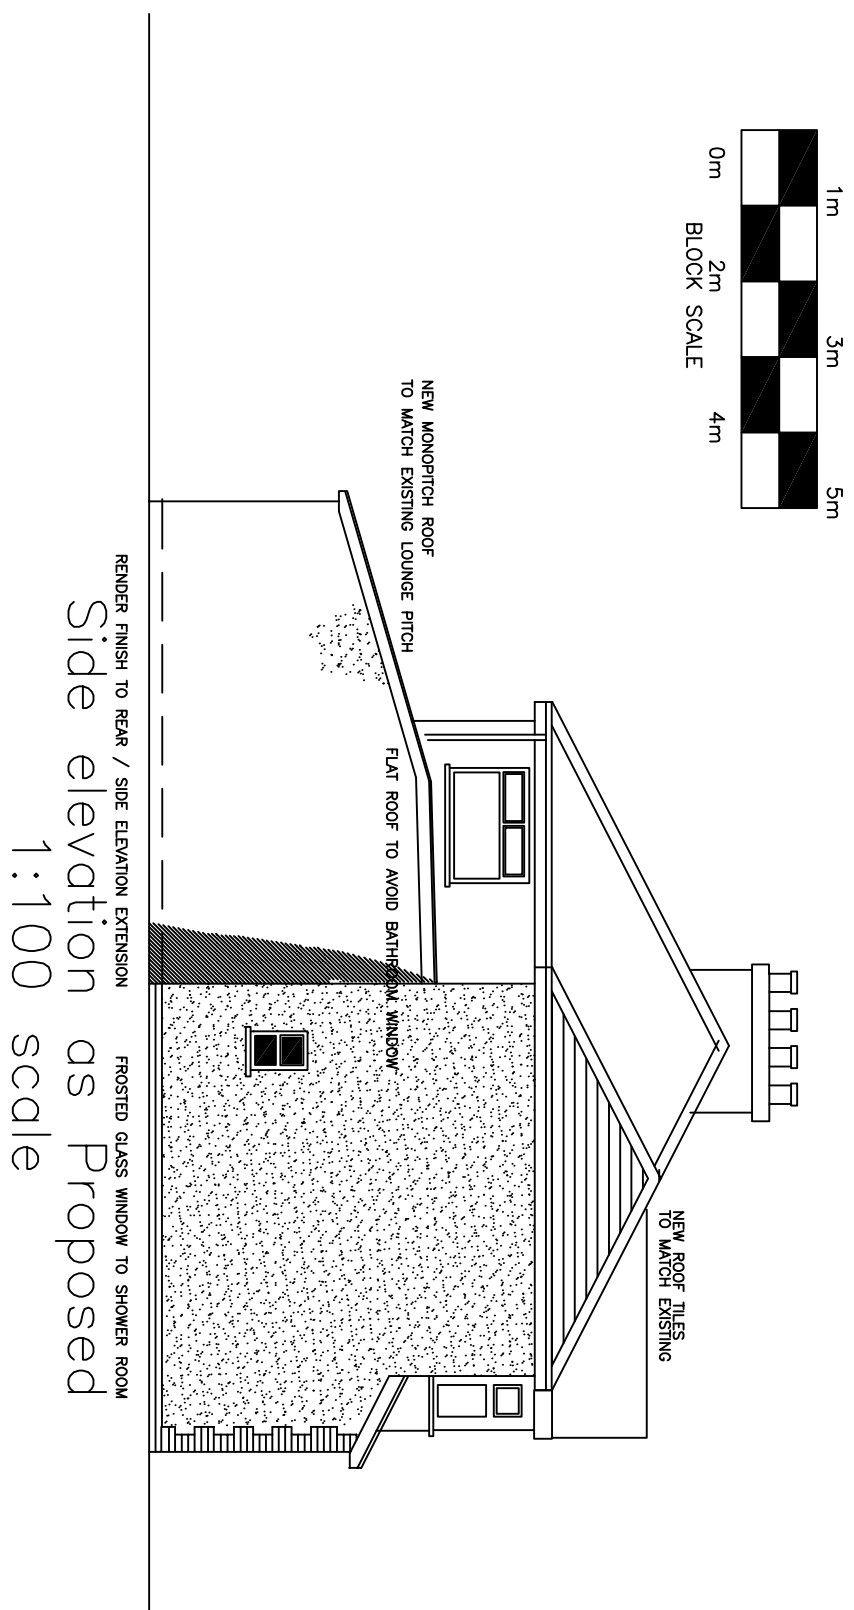

Side elevation as Proposed
1:100 scale

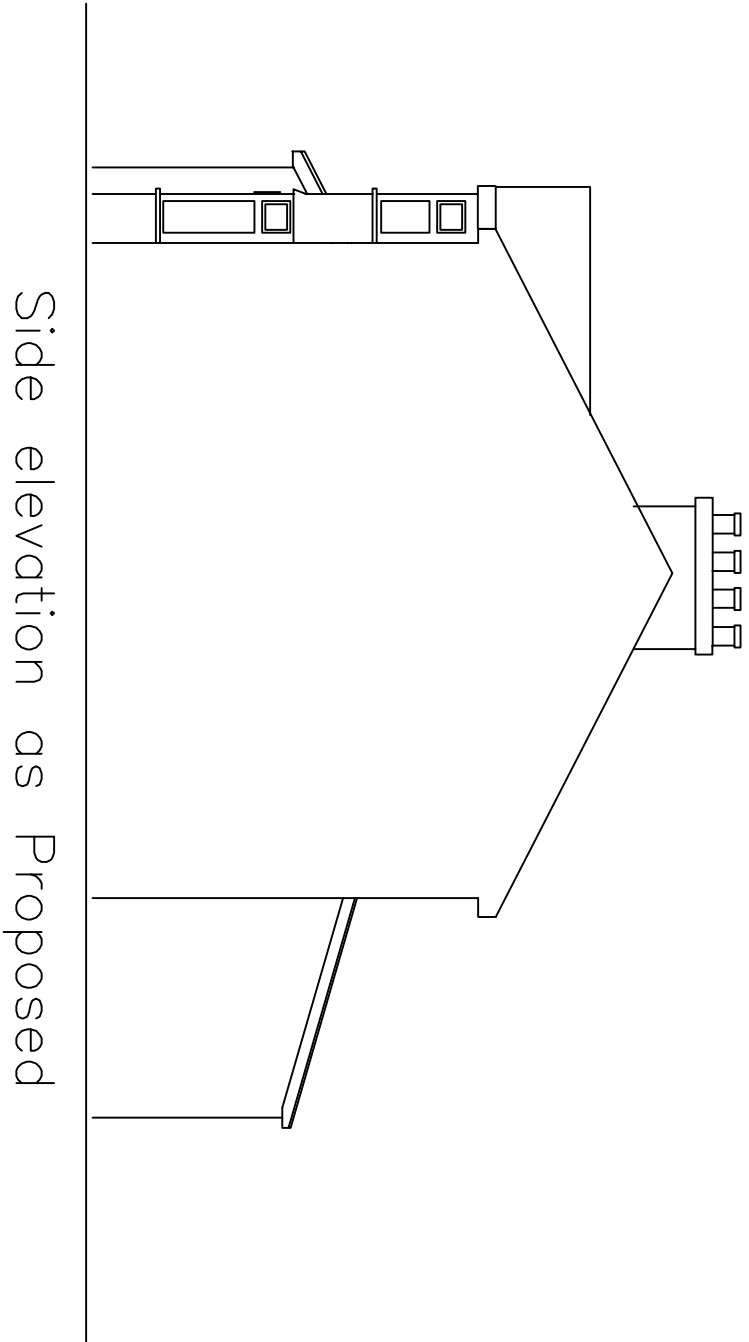

Side elevation as Proposed

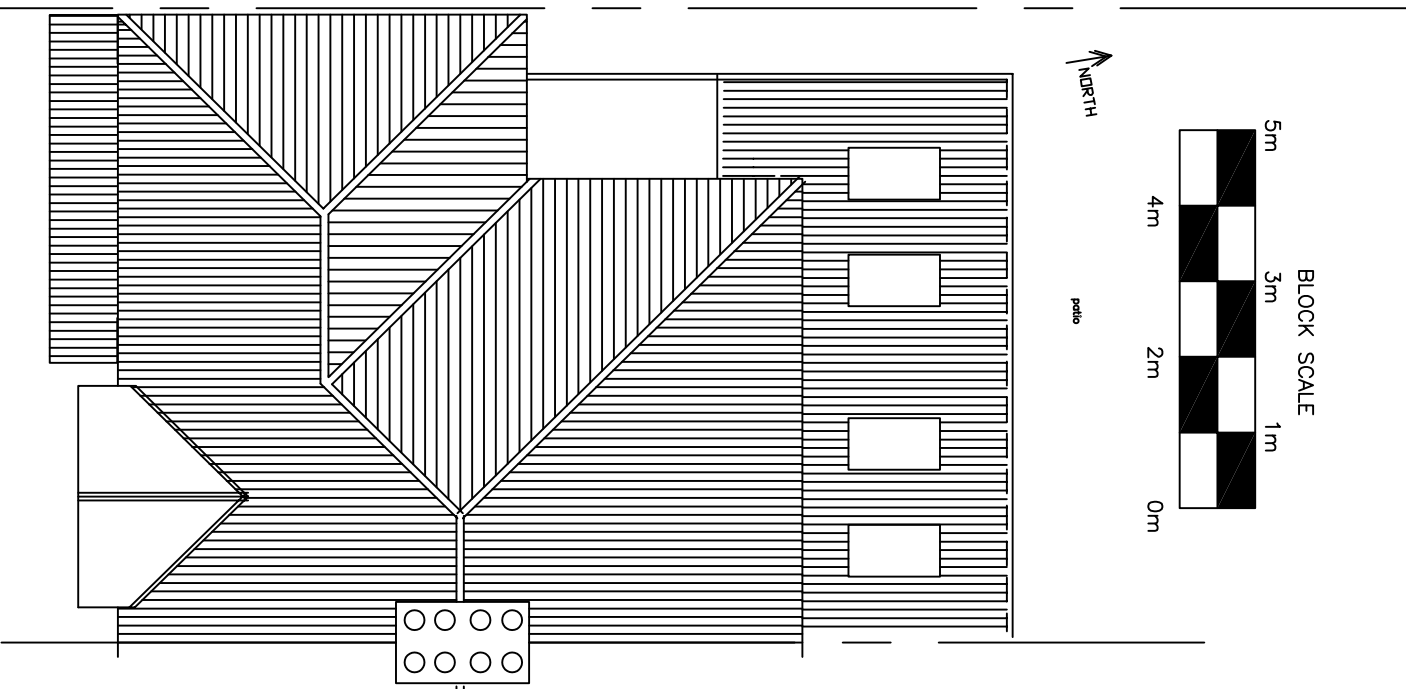

Part plan on Roof as Proposed
1:100 scale

NOTES

- Velux windows in rear extension roof
- New windows and rainwater goods to be upvc
- Rendered blockwork to with brick plinths to side and rear
- Facing Brickwork finish to to new porch
- Roof tiles to match existing- small area of flat roof to rear

FOR PLANNING ONLY
BUILDING CONTRACTOR TO ARRANGE FOR BUILDING NOTICE SUBMISSION
AND COMPLIANCE WITH BUILDING REGULATIONS

SEE DRAWING 01- FOR EXISTING PLANS

Rev A - updated to suit planning - 4 th July 26