


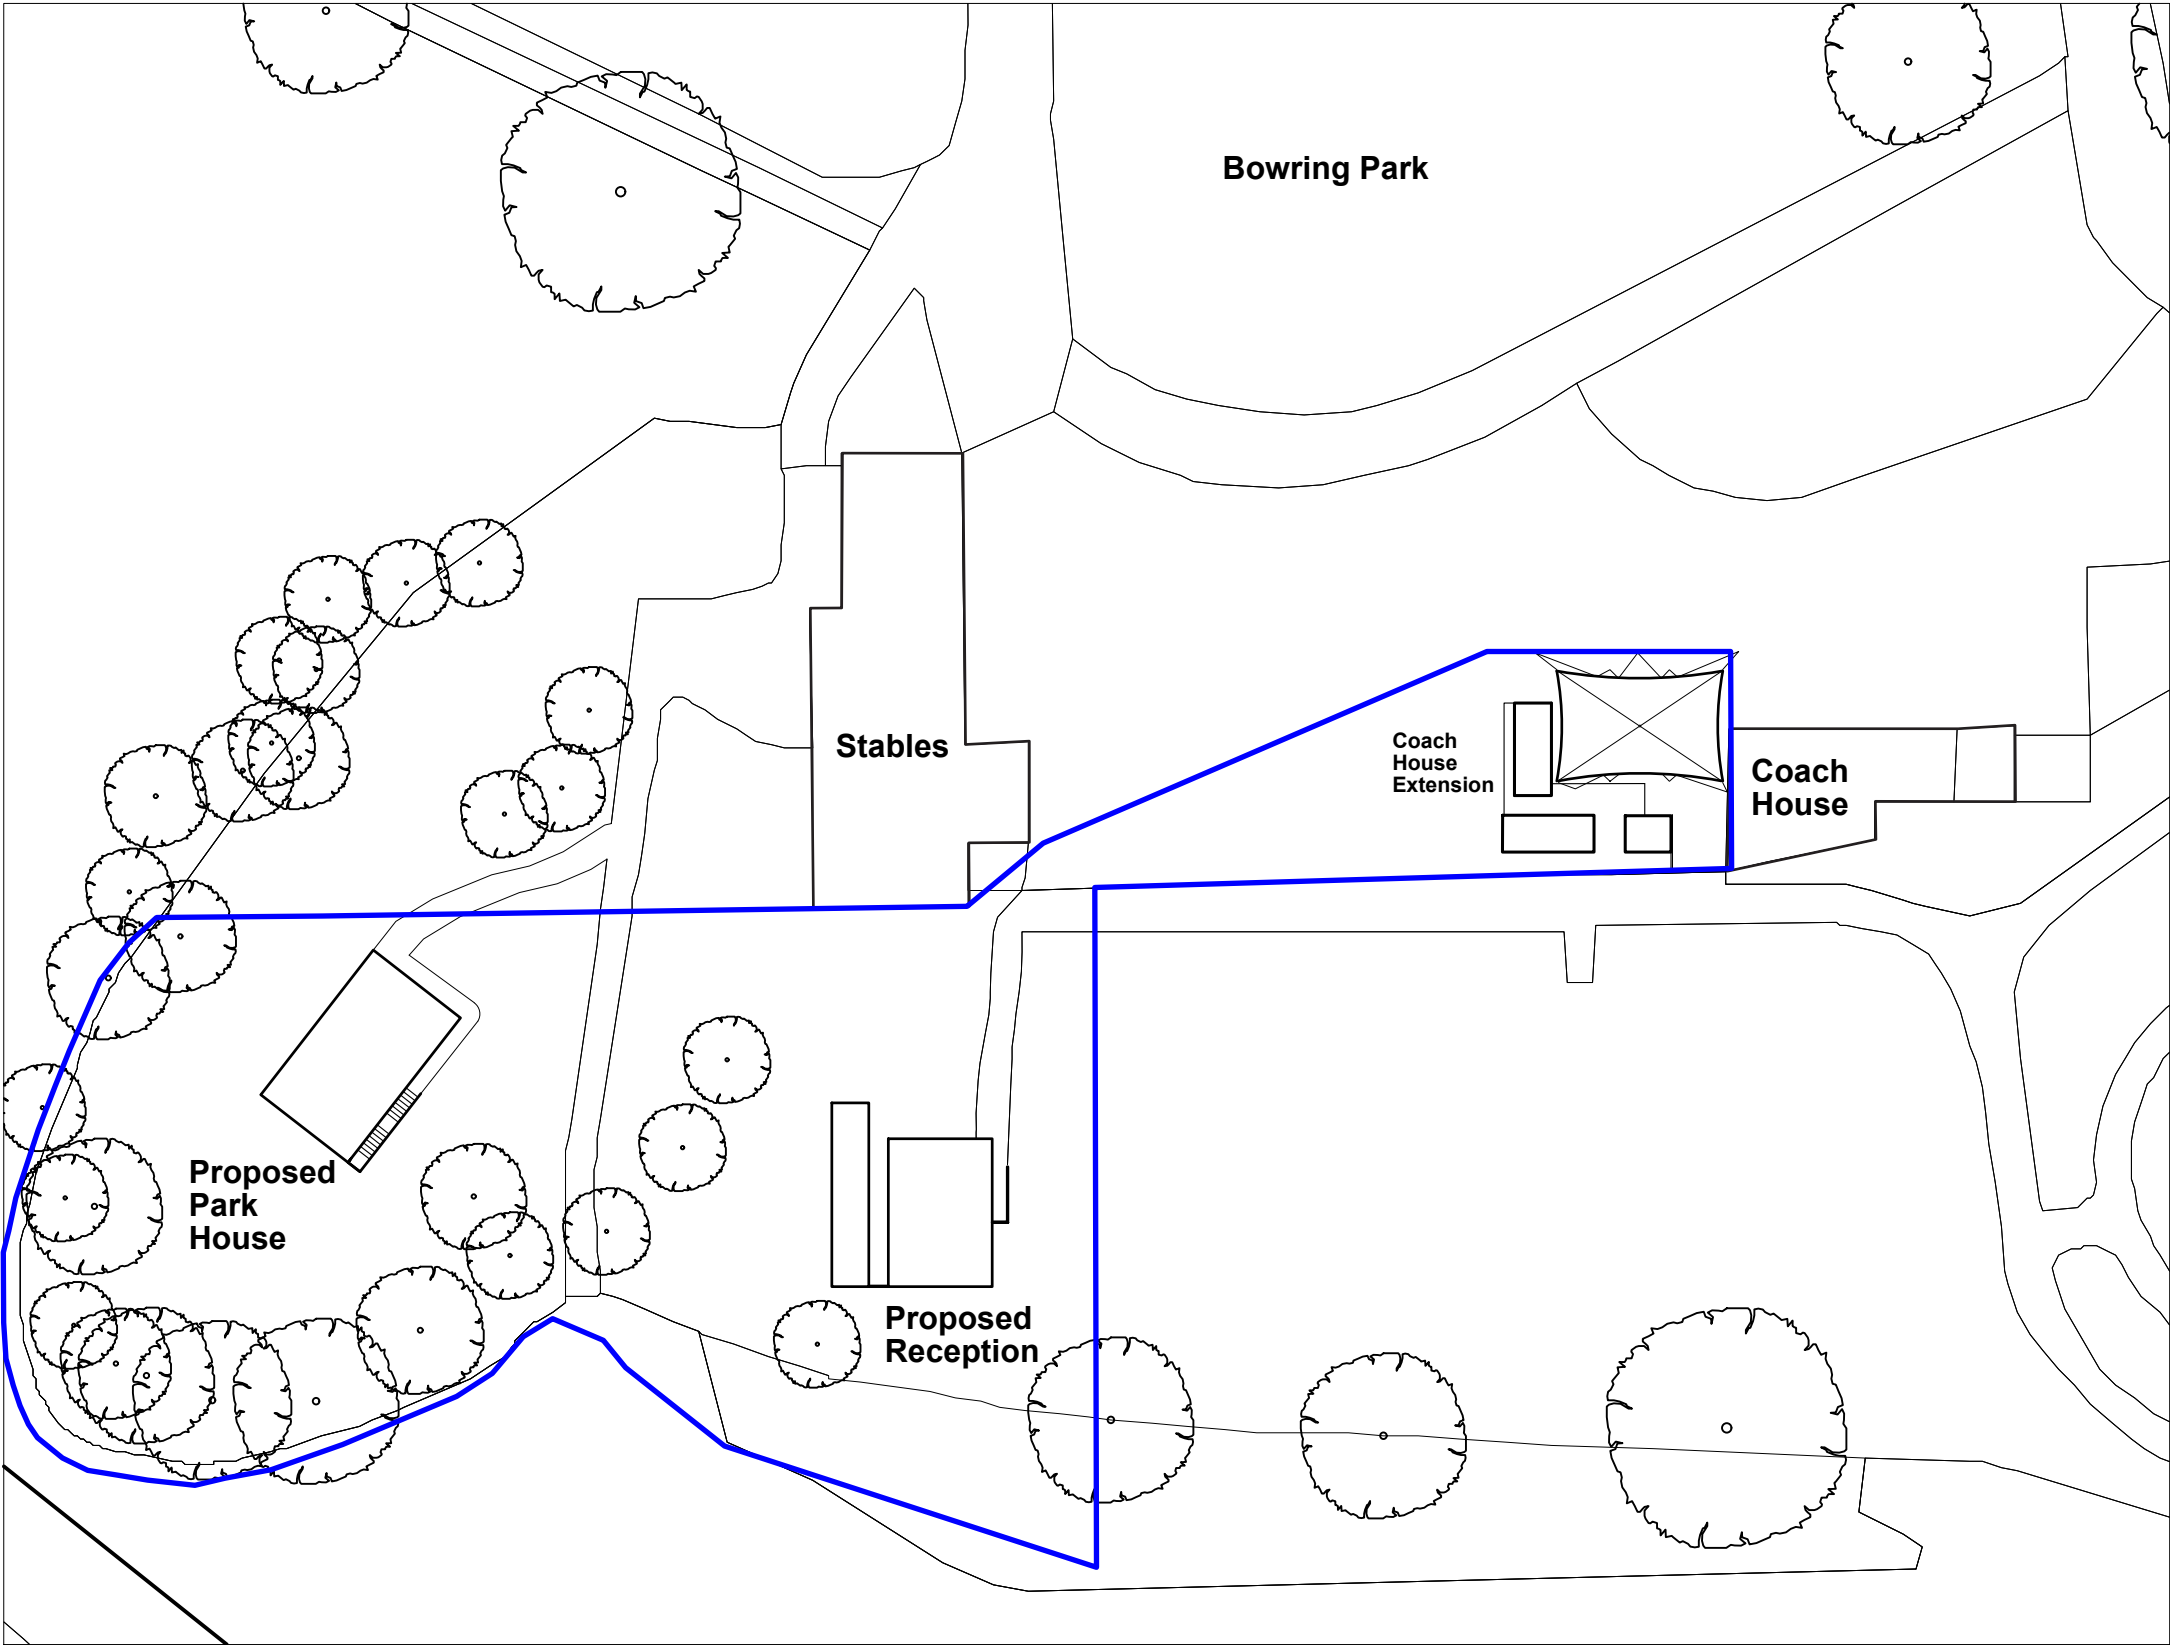

SCALE BAR 1:500



E-mail
ROSINAHMCMCLEAN@GMAIL.COM
Client
ONEDAY
Project Name
BOWRING_PARK_RECEPTION_AND_PARK_HOUSE

Drawing Title
PROPOSED_SITE_PLAN

Scale 1:500	Original Size A3	Purpose PLANNING
Date of First Issue 2024_06_12	Author R_MCLEAN	