


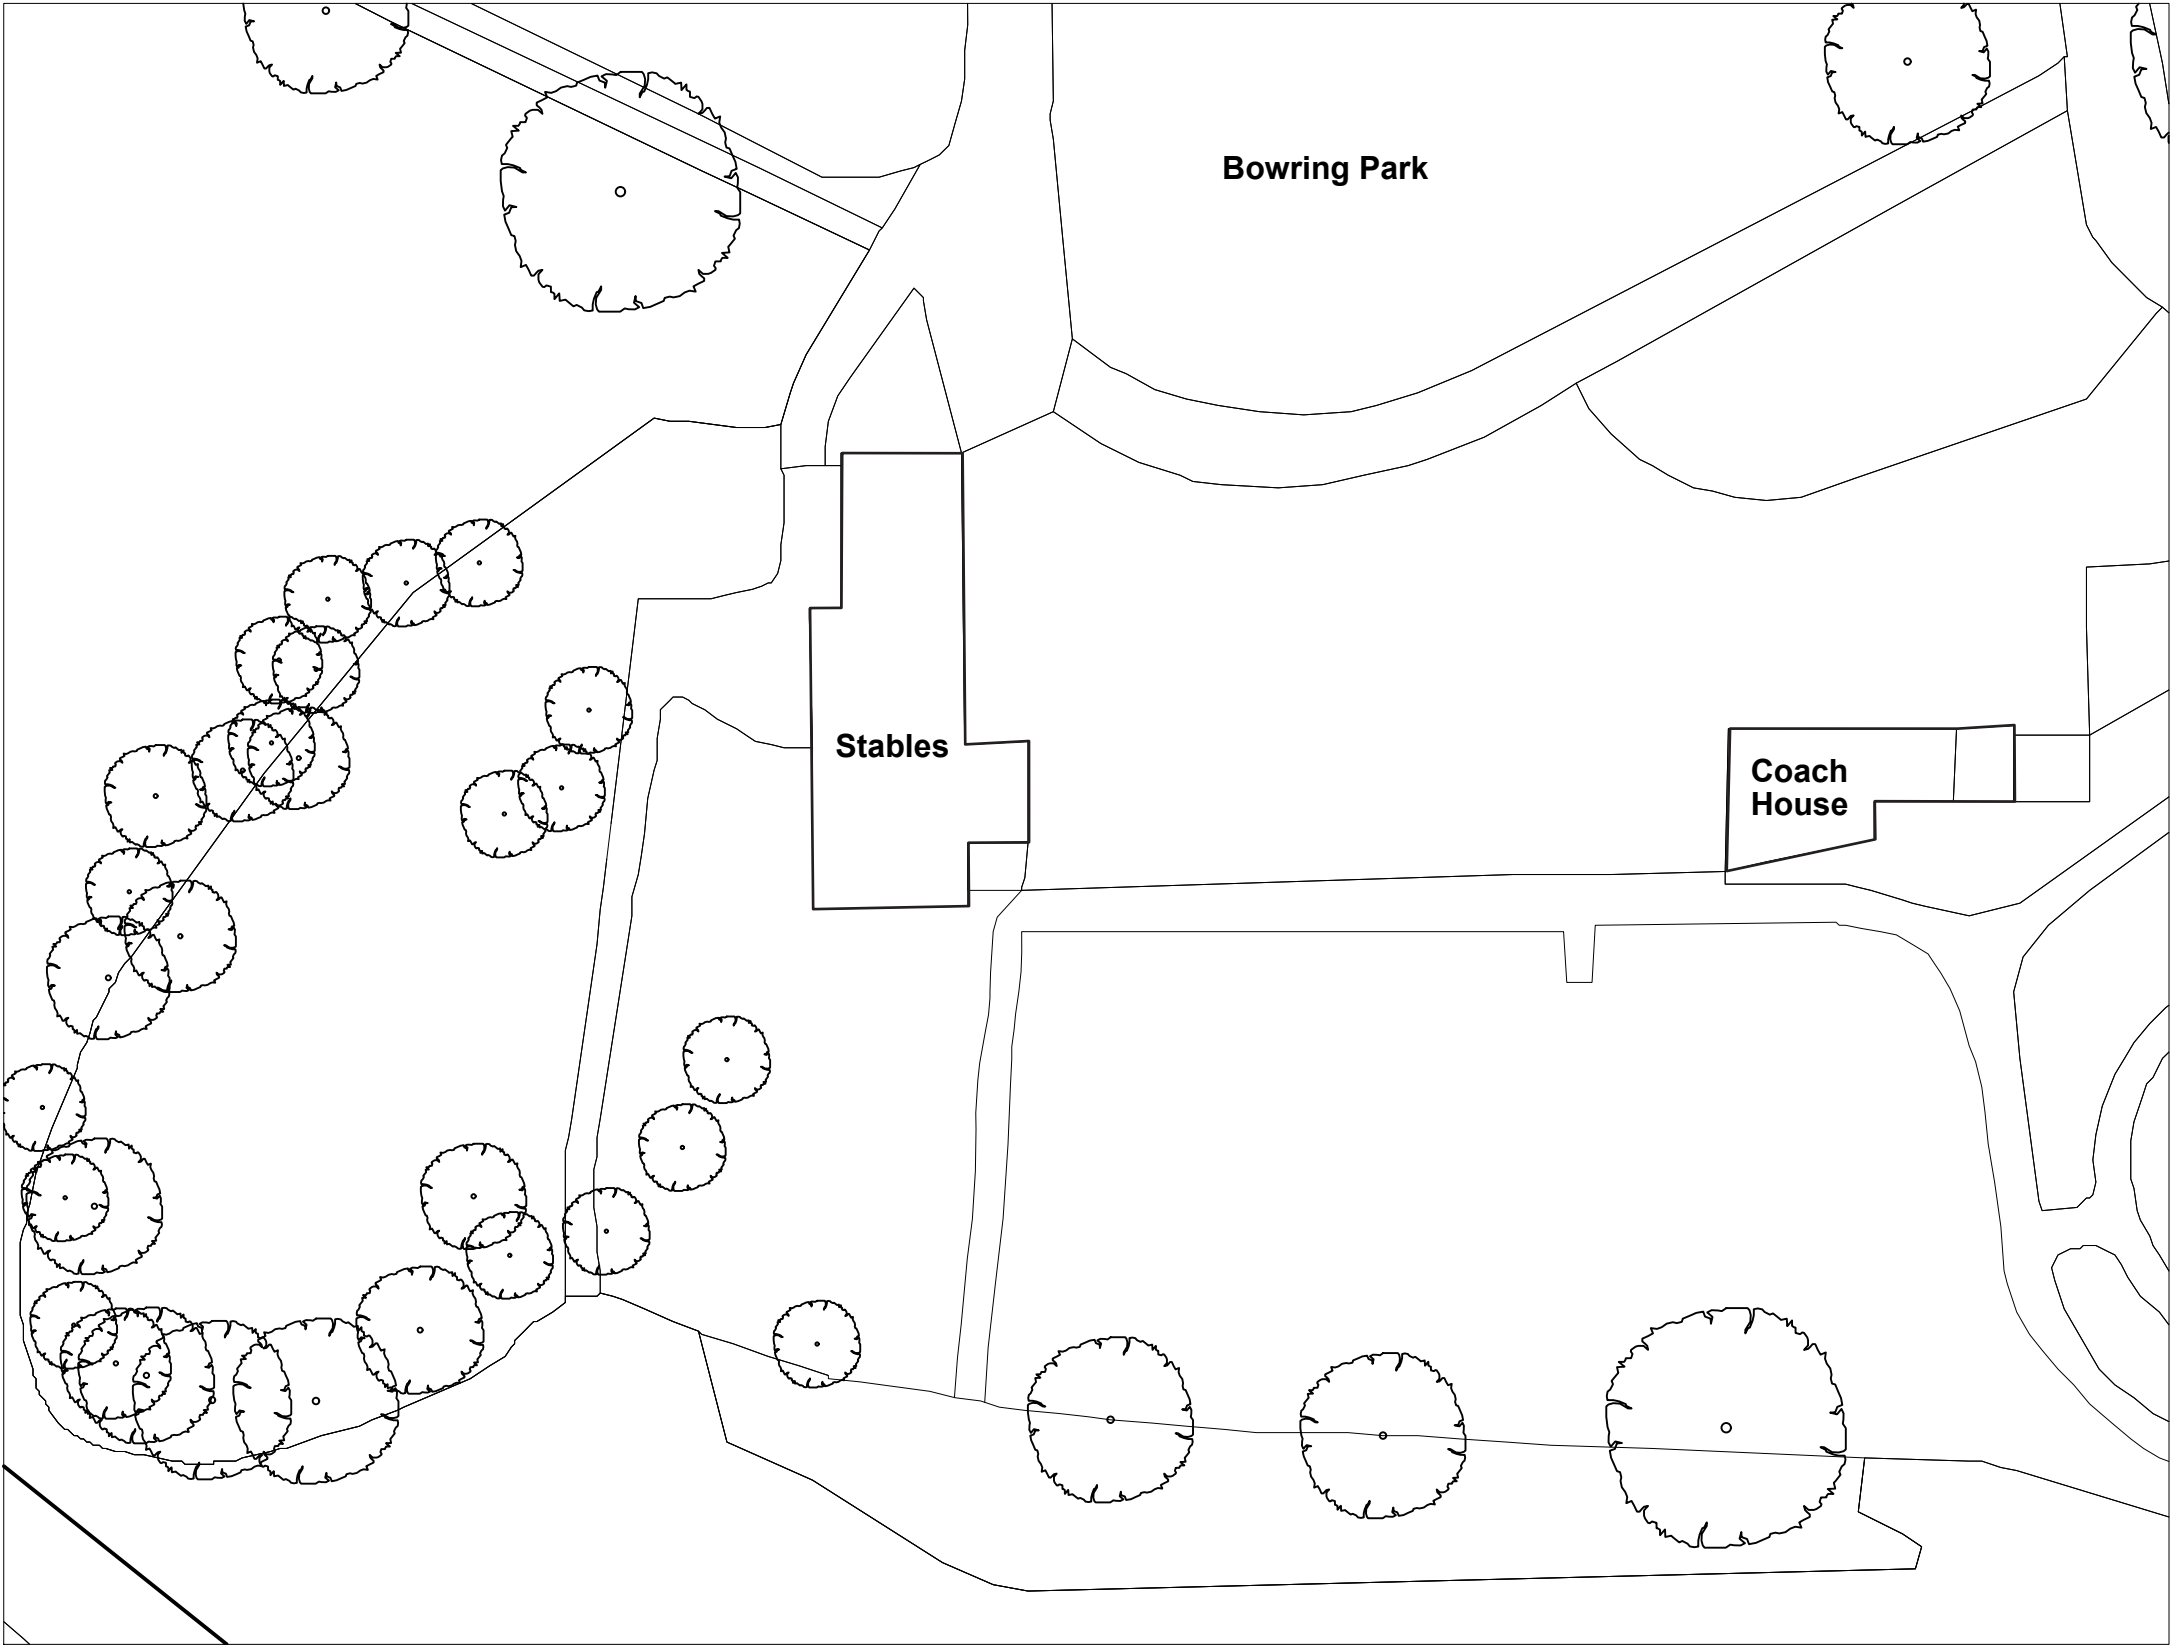

SCALE BAR 1:500



E-mail		
ROSINAHMCLEAN@GMAIL.COM		
Client		
ONEDAY		
Project Name		
BOWRING_PARK_RECEPTION_AND_PARK_HOUSE		
Drawing Title		
EXISTING_SITE_LAYOUT_PLAN		
Scale	Original Size	Purpose
1:500	A3	PLANNING
Date of First Issue	Author	
2024_07_29	R_MCLEAN	