


A3

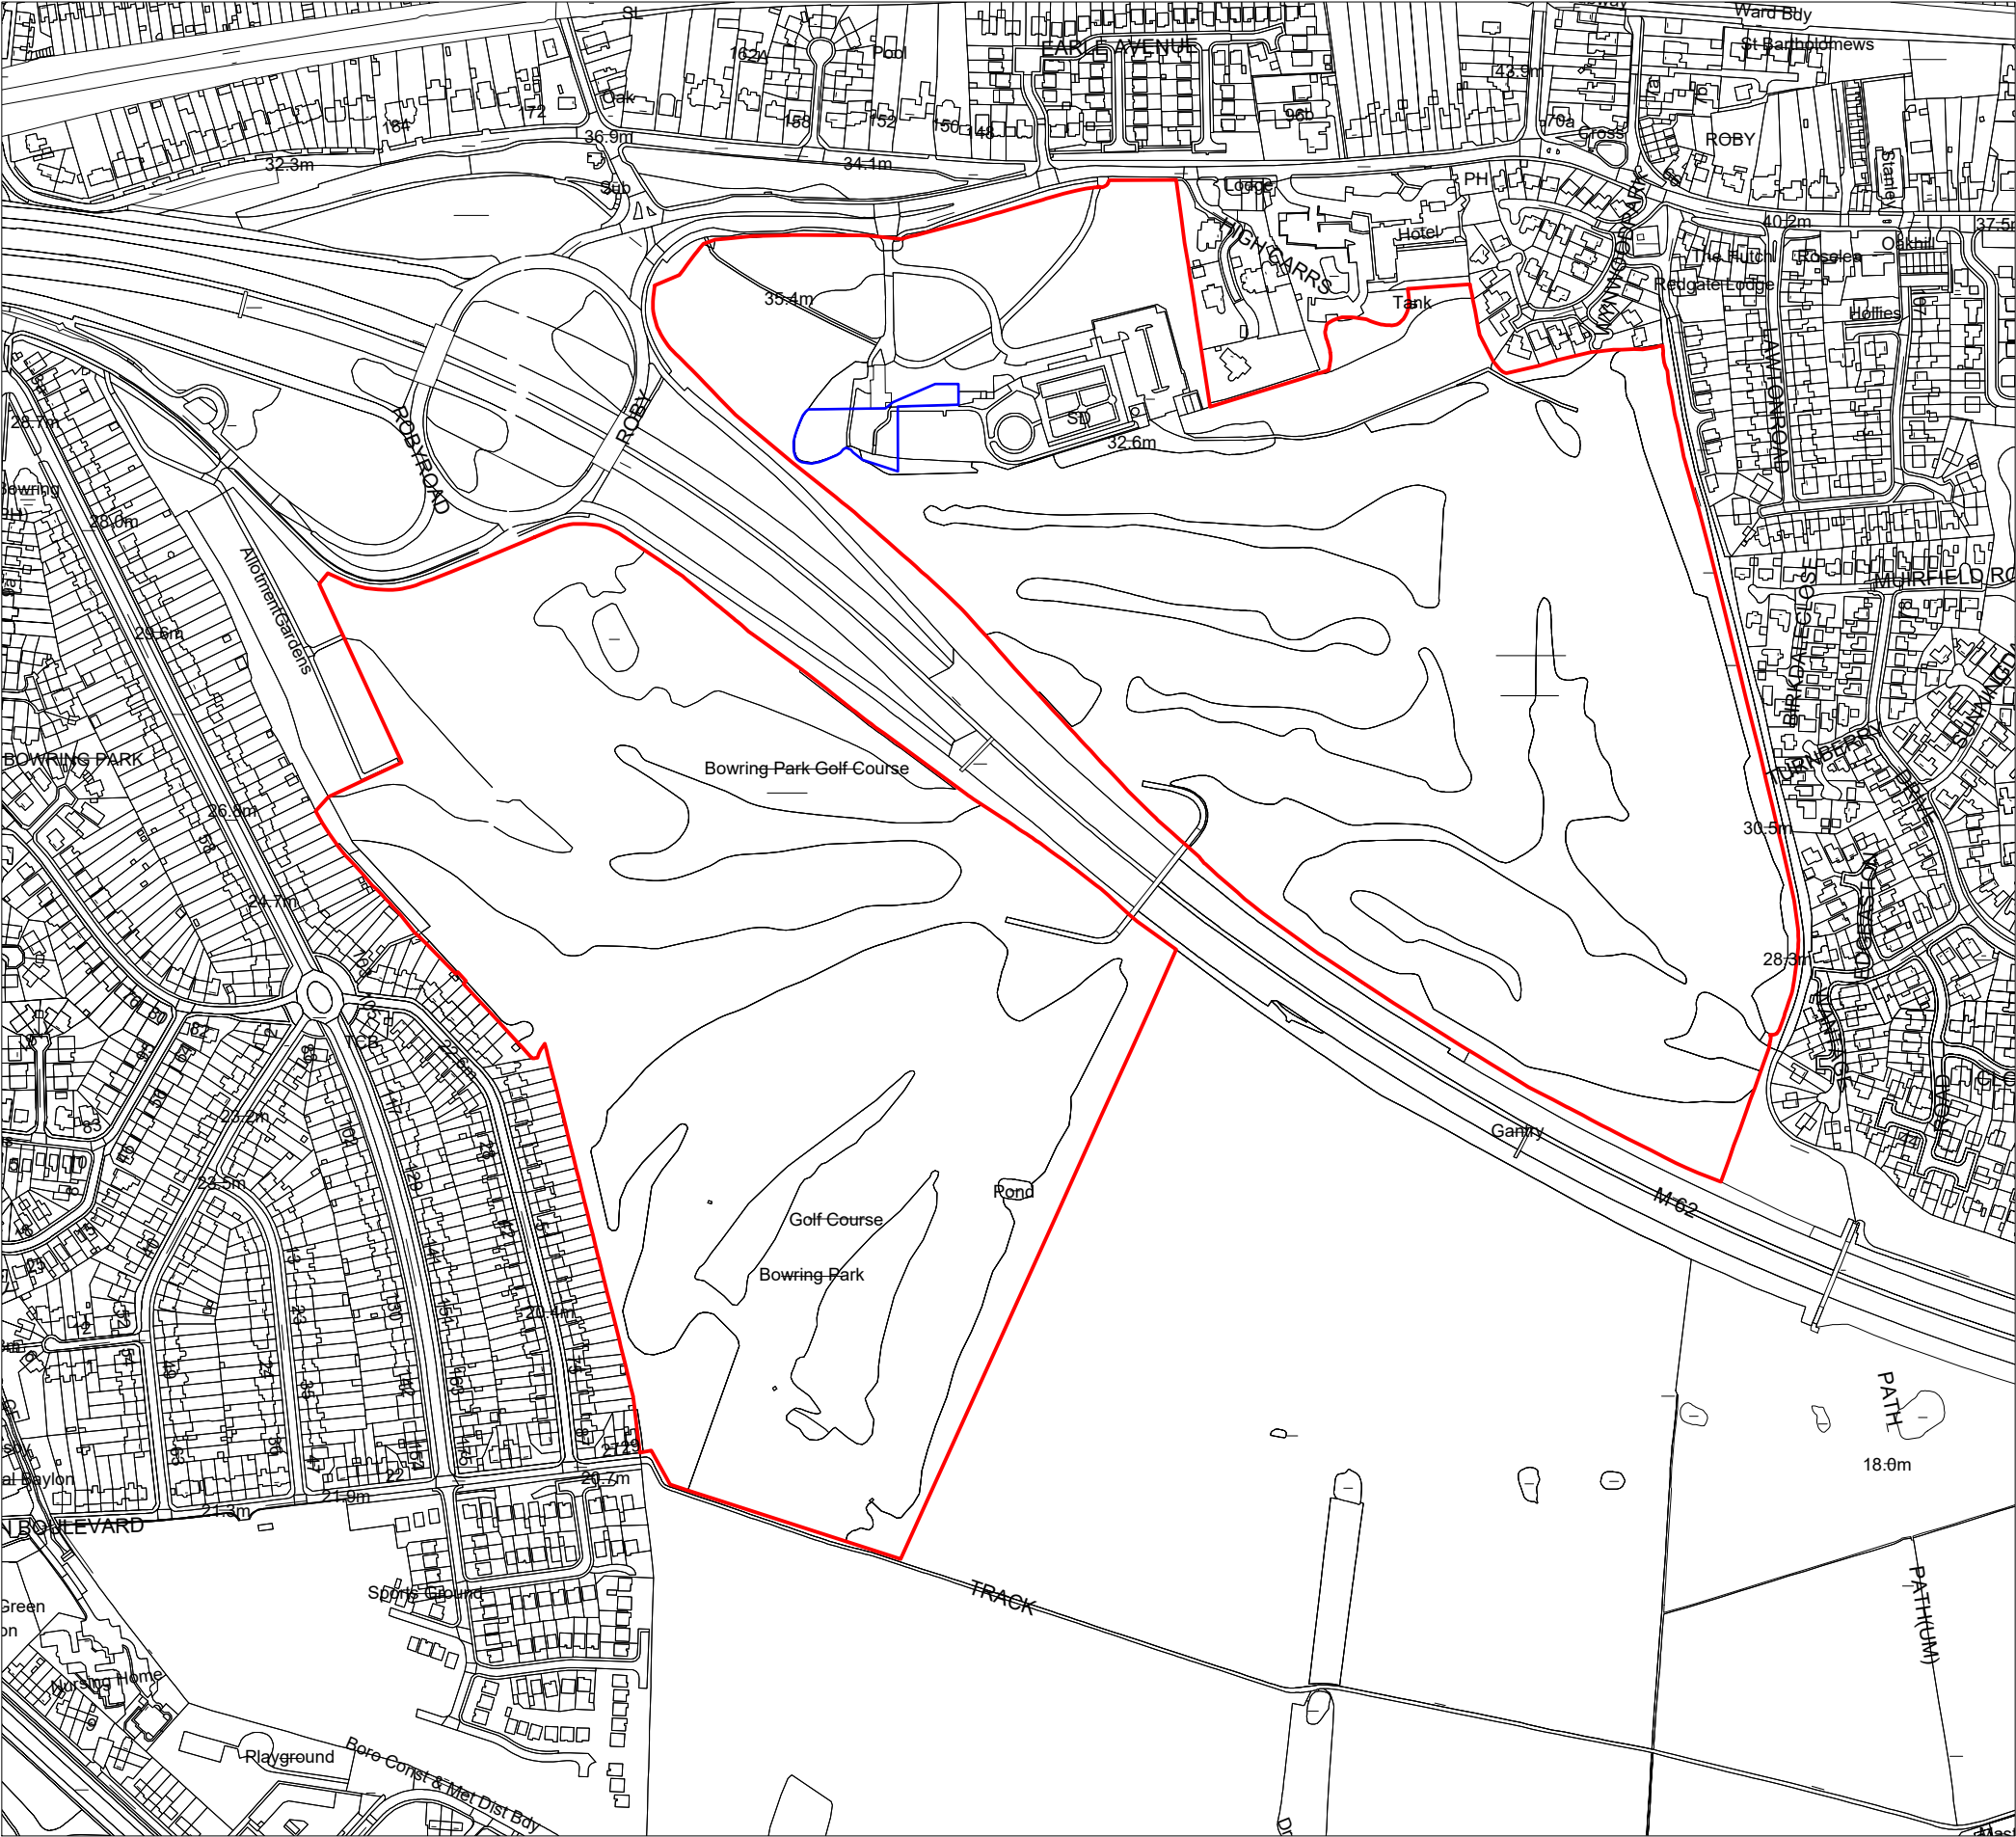

E-mail		
ROSINAHHMCLEAN@GMAIL.COM		
Client		
ONEDAY		
Project Name		
BOWRING_PARK_COACH_HOUSE		
Drawing Title		
LOCATION_PLAN		

Scale	Original Size	Purpose
1:5000	A3	
Date of First Issue	Author	PLANNING
2024_07_29	R_MCLEAN	