


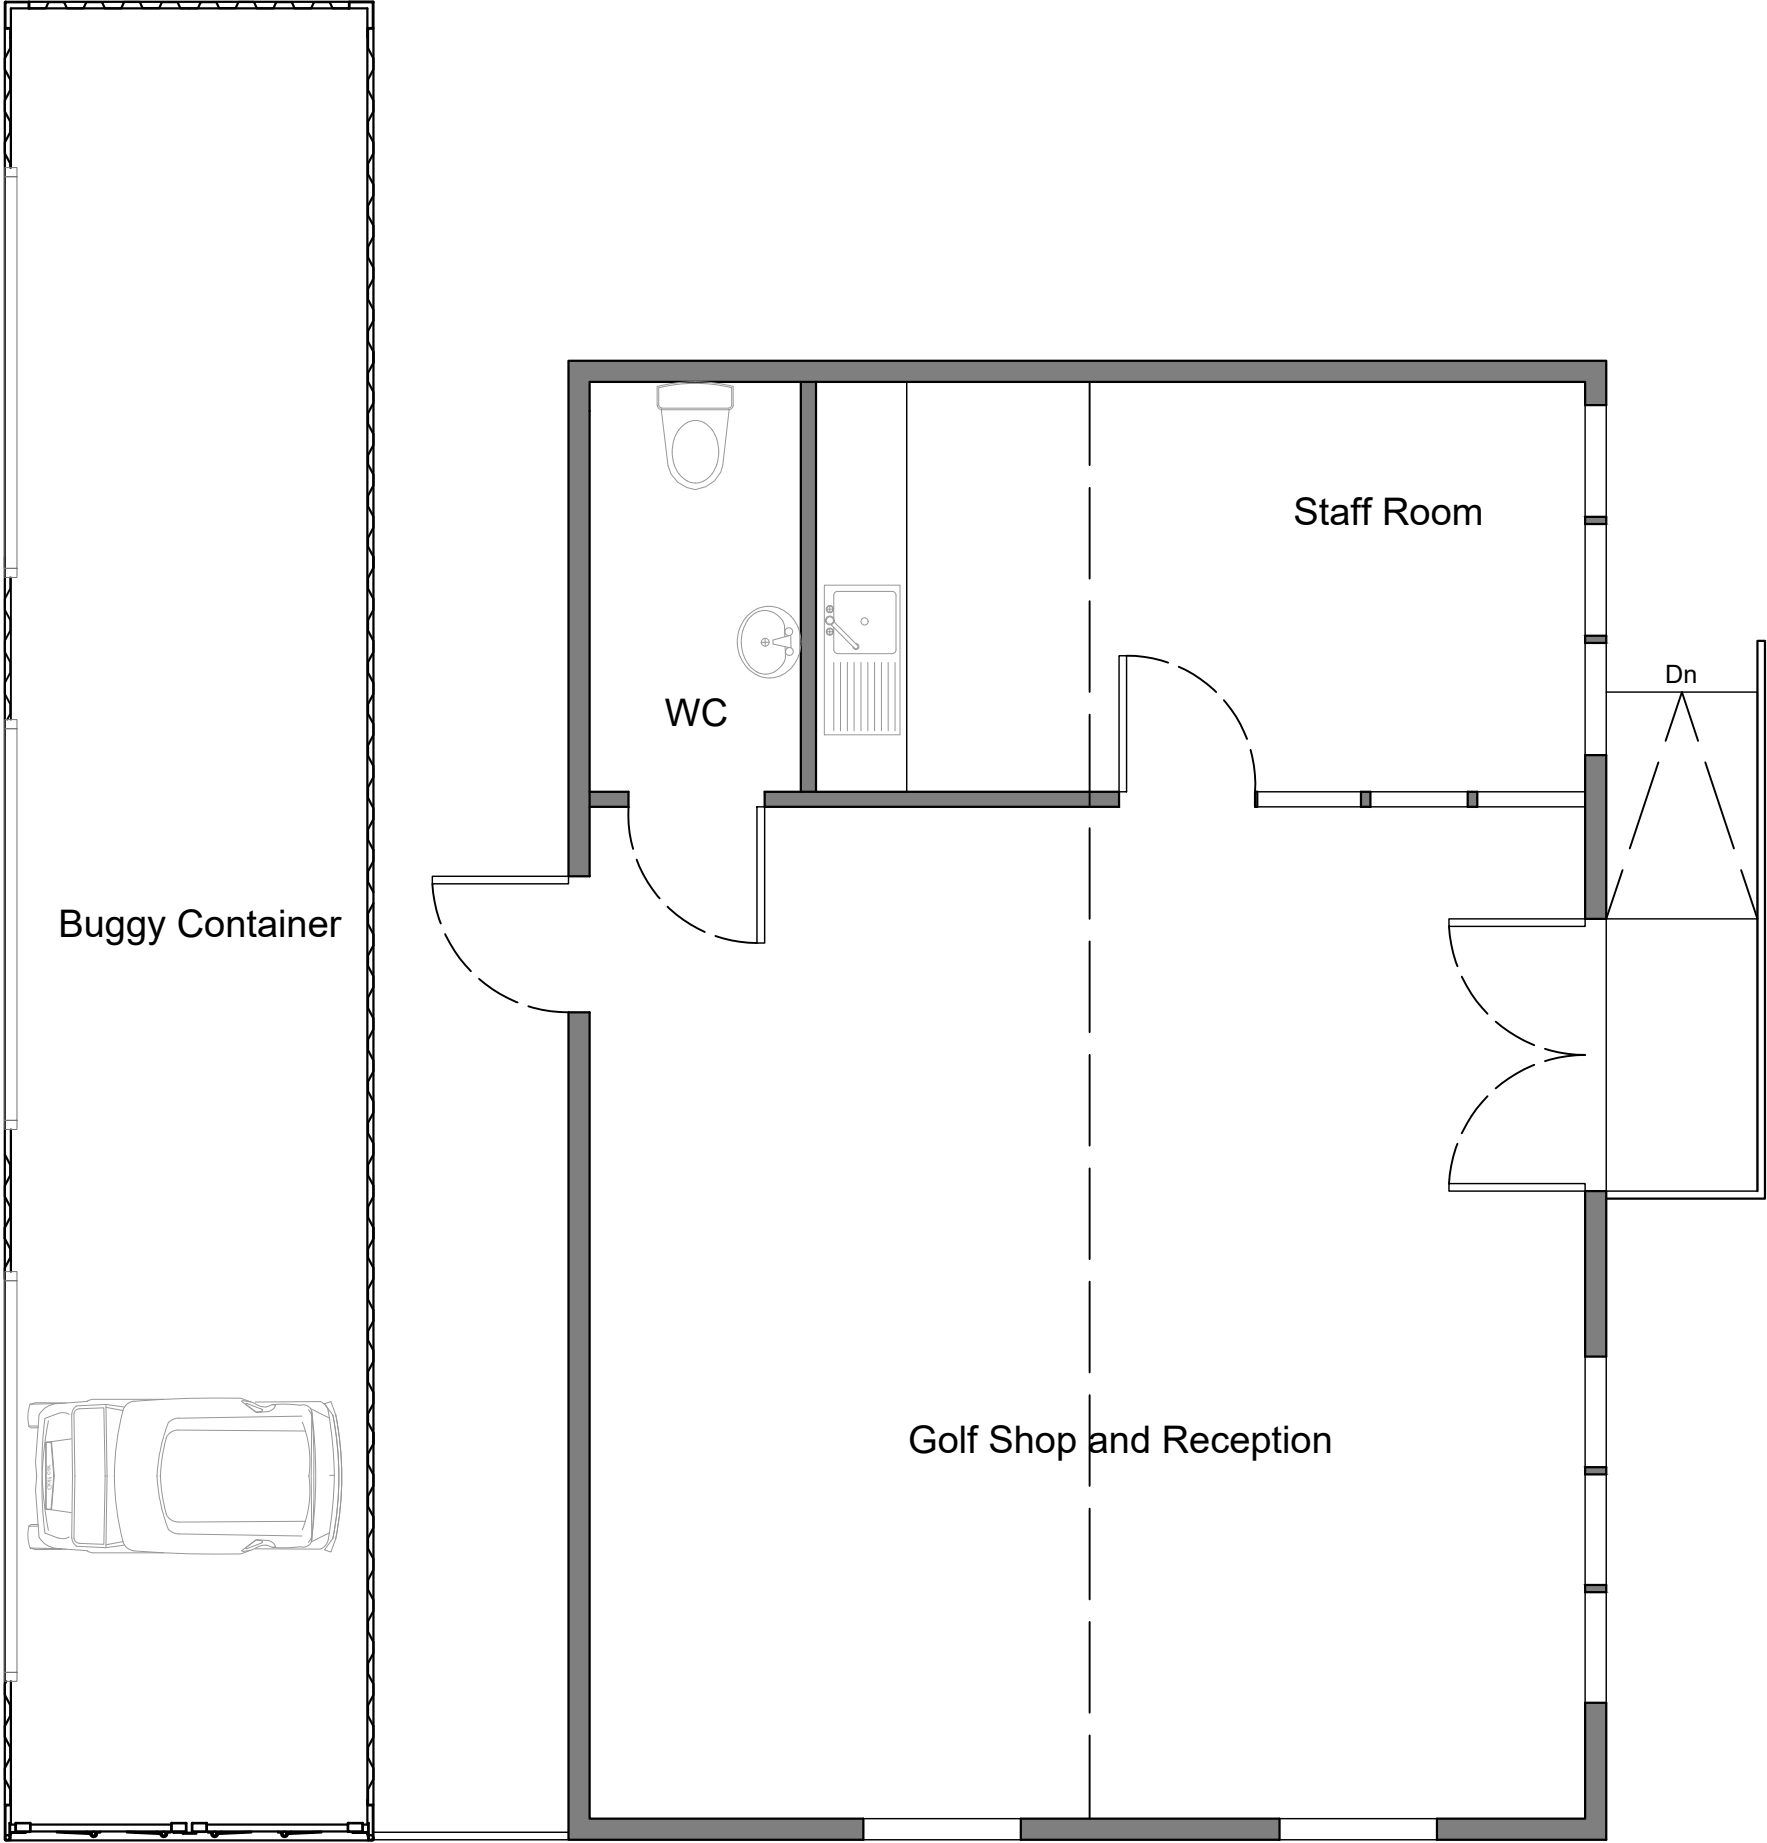

Scale bar



Scale bar

1 to 50 @ A3



North

E-mail
ROSINAHHMCLEAN@GMAIL.COM

Client
ONEDAY

Project Name
BOWRING_PARK_GOLF_RECEPTION

Drawing Title
PROPOSED_PLAN

Scale 1:50	Original Size A3	Purpose PLANNING
Date of First Issue 2024_06_12	Author R_MCLEAN	