



Proposed Rear Elevation 1:100

Ref : 004 2nd Revision 24/3/23
 Proposed 1:100 Scale Plan A4
 Mr & Mrs Ryder
 28 North Park Road
 Liverpool
 L32 2AS

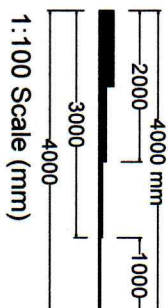

Proposed Front Elevation 1:100

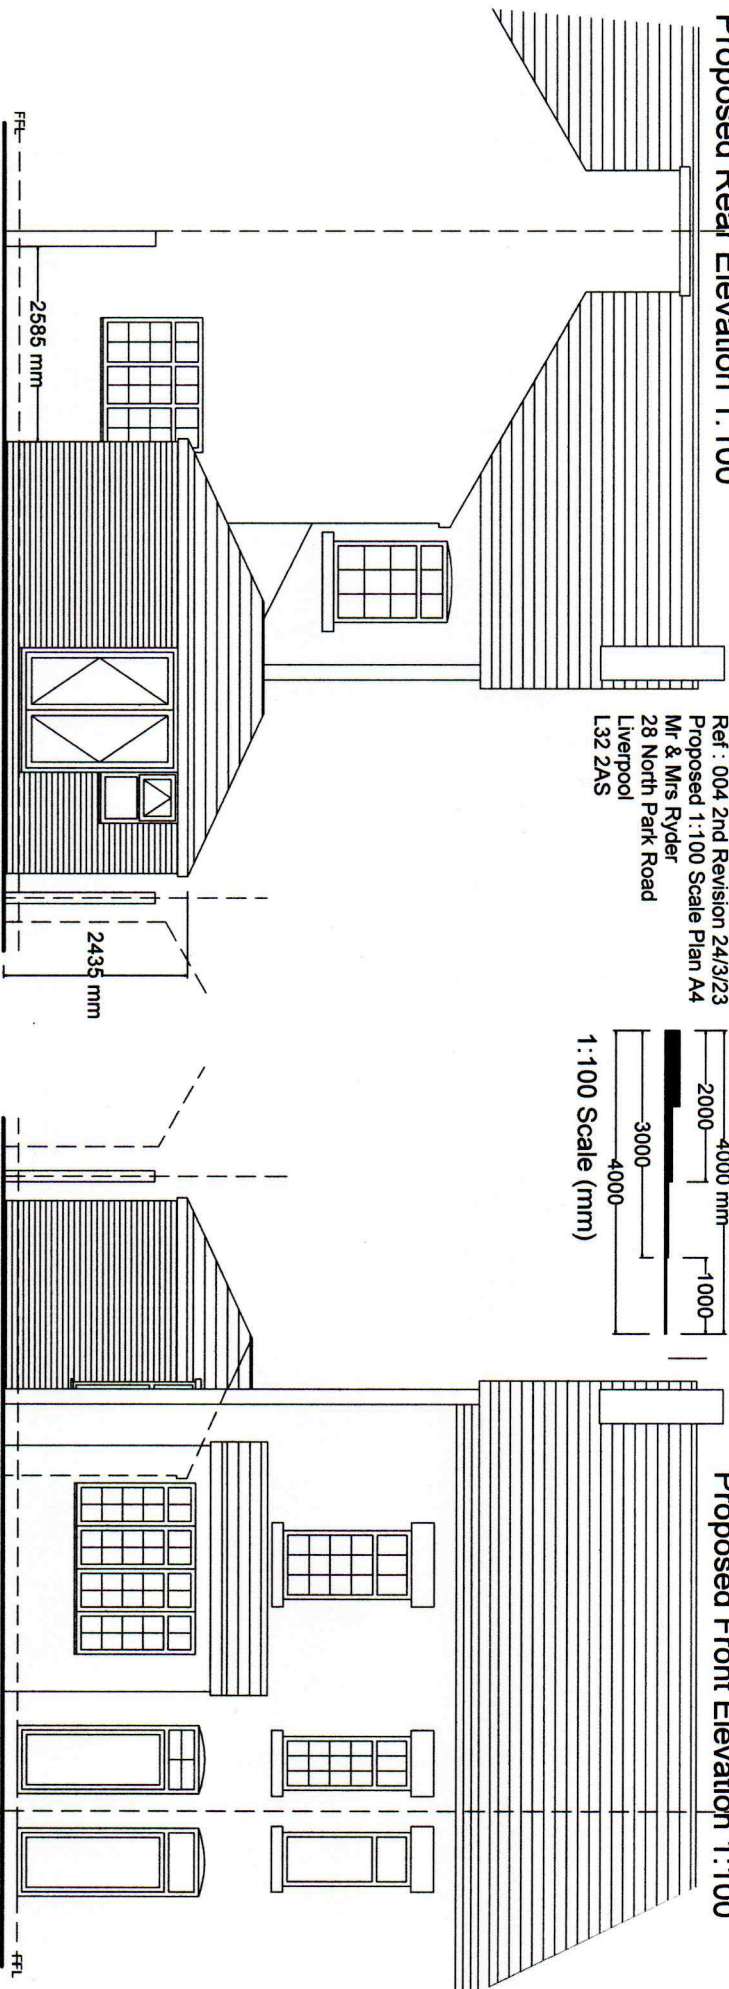

Proposed Side Section Elevation 1:100

Proposed Garden Room to be
 Tiled Pitched & Hipped Roof
 with White PVC Glazed Frames
 on Matching Face Brick Walling

