



Proposed Ground Floor Plan 1:100

No 30

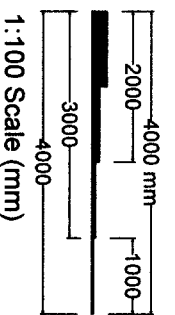

Ref : 002 3rd Revision 28/3/23
 Proposed 1:100 Scale Plan A4
 Mr & Mrs Ryder
 28 North Park Road
 Liverpool
 L32 2AS

Proposed Giden Room Extension
 to tiled Pitched & Hipped Roof
 on Face Brick Walls with PVC Glazed Windows
 & Glazed Doors
 Brickwork to match Original property No 26

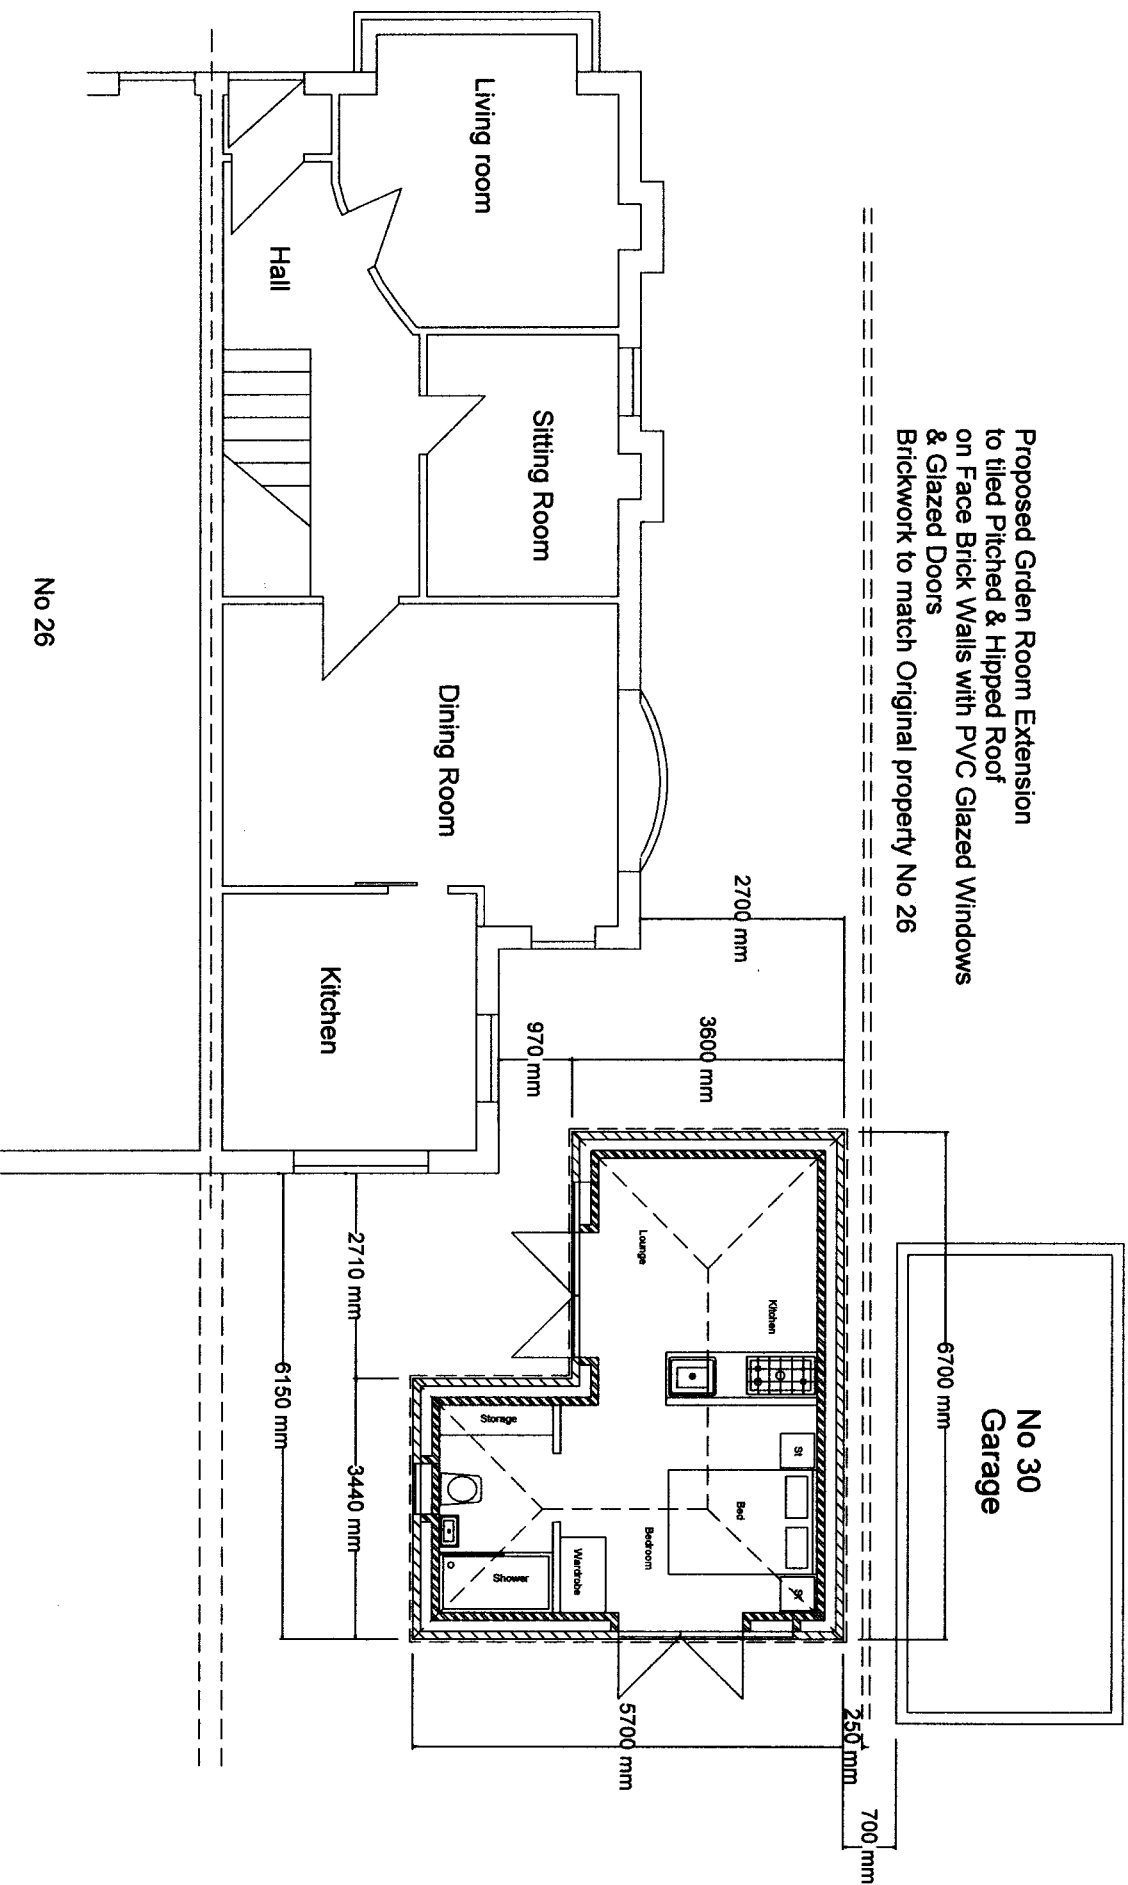

No 26