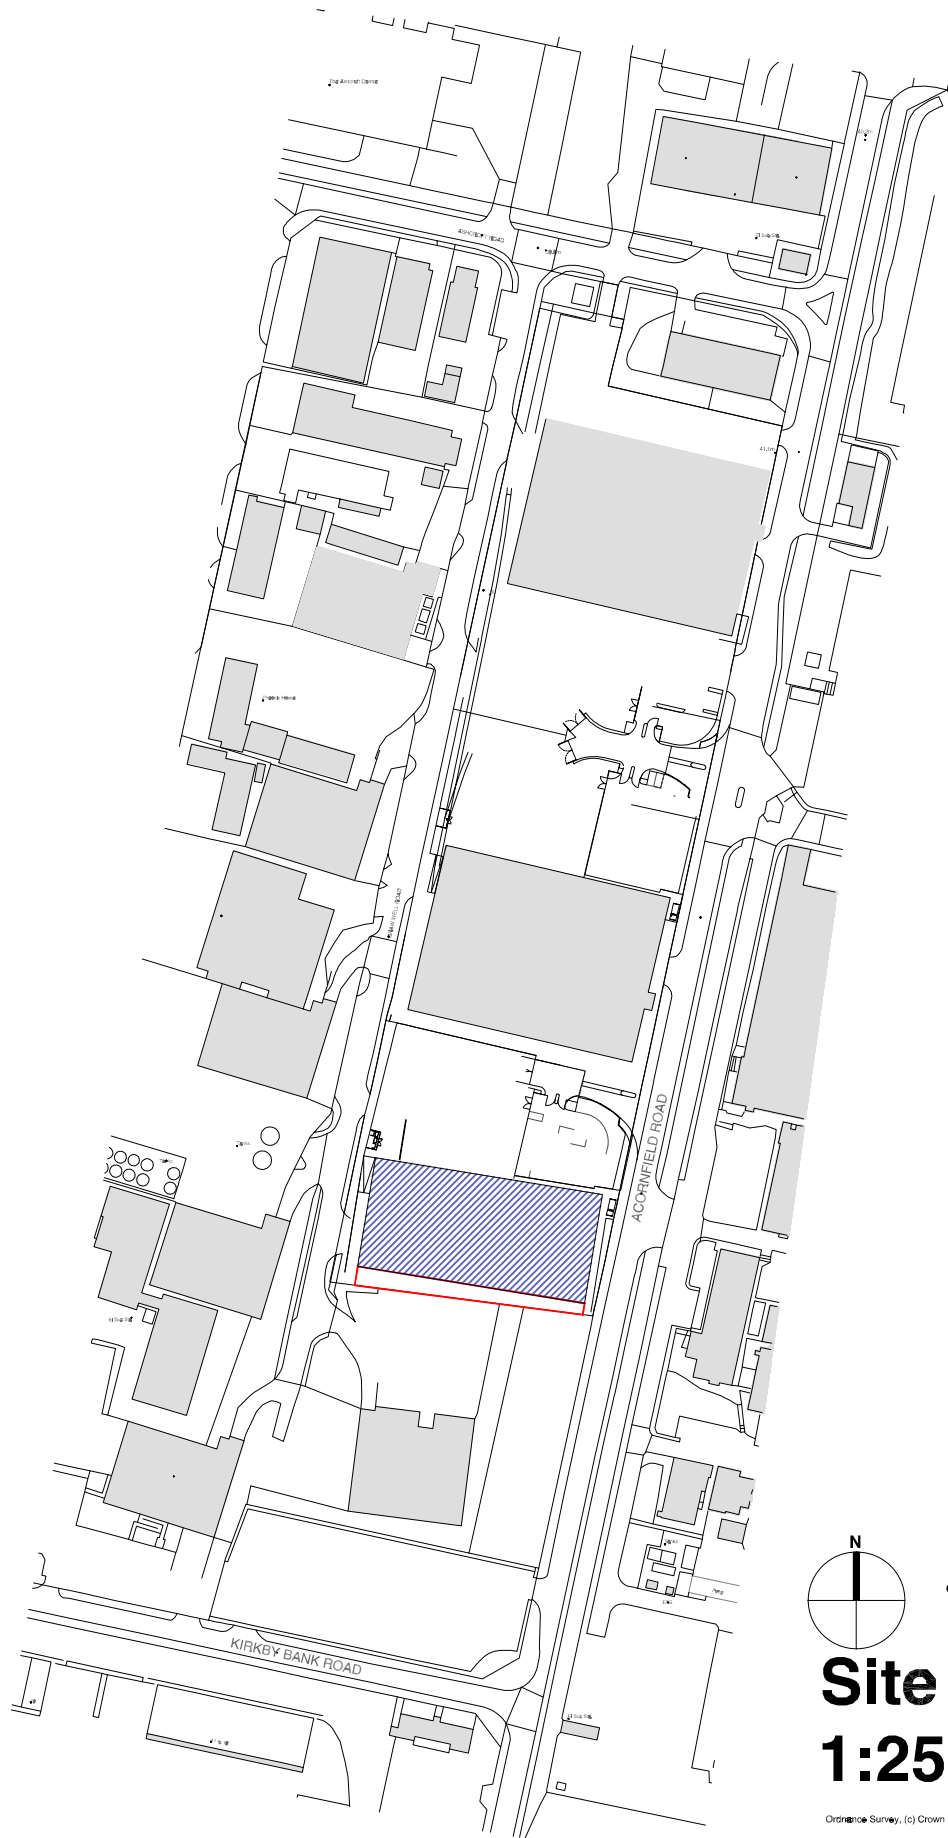


0 10 20 30 40 50 100m

Site Location Plan

1:2500

Ordnance Survey, (c) Crown Copyright 2023. All rights reserved. Licence number 100022432

Do not scale from drawing, use figured dimensions & levels only. All dimensions & levels to be checked on site before commencing work and any discrepancies to be notified to C.A. immediately. If in doubt ask ?



rev	comments	initials	date
-----	----------	----------	------



architects
interior designers
strategy planners
quantity surveyors
principal designers

Mersey Design Group Ltd
Cleveland House
11 Shaw Street
Liverpool L6 1HL

telephone: 0151 207 9431
fax/smile: 0151 207 9447
e: info@mdg.design
w: www.mdg.design

client

Alfred H Knight International Ltd

project

Unit K31 remodelling
Kirkby
Acomfield road

content

Location Plan

scale 1:2500	sheet A3	date	drawn by TC	checked
project number 308-02	drawing number AL(9)01		rev 1st	
purpose of issue Planning				