





Secondary School First Floor as Proposed

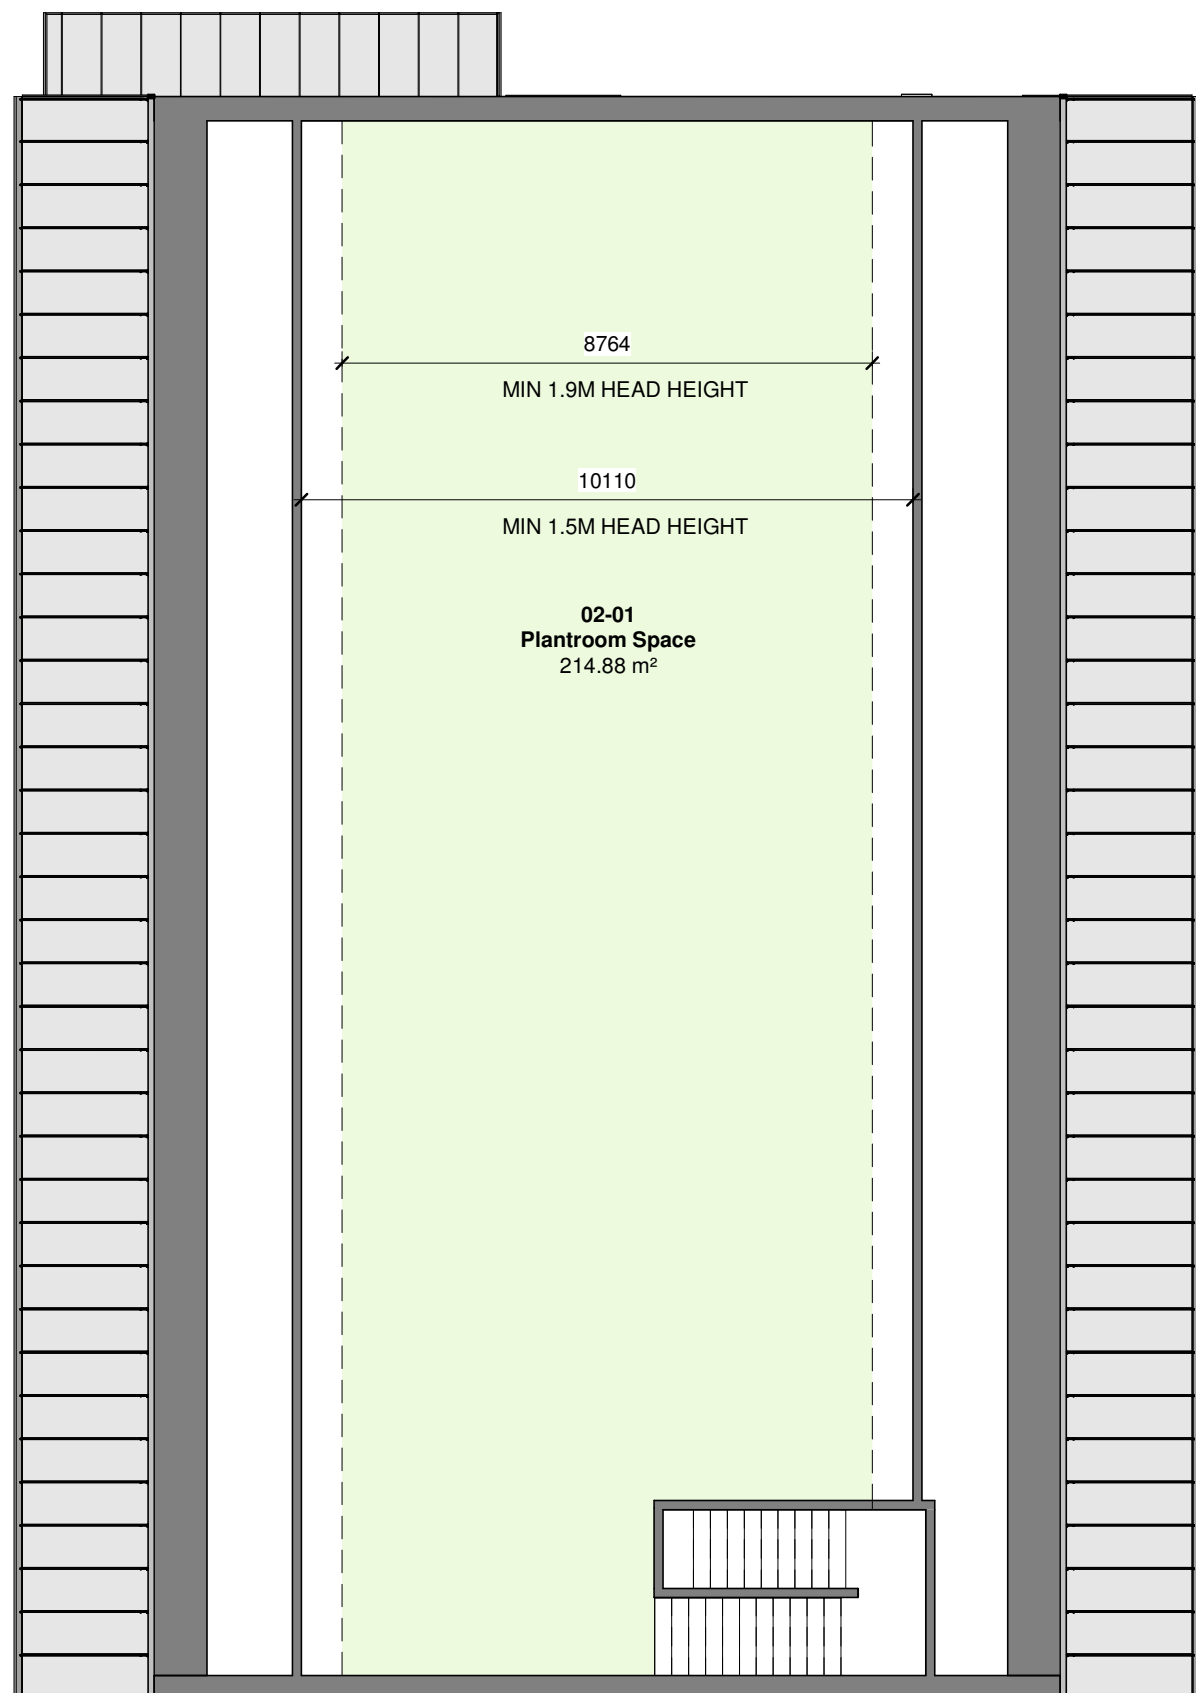

Secondary School Loft Plan as Proposed



Secondary School Ground Floor as Proposed

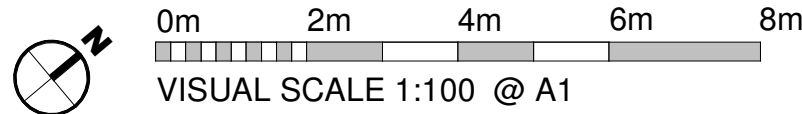

Secondary School Rooms Schedule

Number	Name	Areas	
		Metric	Imperial
Ground Floor Level			
00-01	Waiting Area	30.36 m²	327 ft²
00-02	Corridor Admin Area	44.59 m²	480 ft²
00-03	Visitor/Dia. WC	3.38 m²	36 ft²
00-04	Reception	25.51 m²	275 ft²
00-05	Meeting Room 1	23.30 m²	251 ft²
00-06	Meeting Room 2	15.30 m²	165 ft²
00-07	Staff Change 1	6.90 m²	74 ft²
00-08	Staff Change 2	6.44 m²	69 ft²
00-09	Office	15.23 m²	164 ft²
00-10	Head Teacher	21.40 m²	230 ft²
00-11	Exams Room	4.23 m²	46 ft²
00-12	WC Staff	2.52 m²	27 ft²
00-13	WC	2.73 m²	29 ft²
00-14	WC	2.73 m²	29 ft²
00-15	Plant Room	19.69 m²	212 ft²
00-16	Lobby/Hall	32.43 m²	349 ft²
00-17	Hall	94.12 m²	1,013 ft²
00-18	Dining Store	7.89 m²	85 ft²
00-19	Kitchen Store	7.89 m²	85 ft²
00-20	WC	4.17 m²	45 ft²
00-21	Kitchen	35.45 m²	382 ft²
00-22	Pastoral Manager	16.00 m²	172 ft²
00-23	Cleaner/Store	7.33 m²	79 ft²
00-24	Comms	4.41 m²	47 ft²
00-25	Sensory Light	15.40 m²	166 ft²
00-26	Medical Wet Room	16.27 m²	175 ft²
00-27	IT/Media	43.39 m²	467 ft²
00-28	DT Room	43.39 m²	467 ft²
00-29	1:1 Pastoral	11.97 m²	129 ft²
00-30	WC	2.61 m²	28 ft²
00-31	WC	2.61 m²	28 ft²
00-32	WC	2.61 m²	28 ft²
00-33	WC	2.61 m²	28 ft²
00-34	Classroom	33.11 m²	356 ft²
00-35	Classroom	33.11 m²	356 ft²
00-36	Staff Room	26.03 m²	280 ft²
00-37	Food Tech Classroom	36.13 m²	389 ft²
00-38	Therapy	10.85 m²	117 ft²
00-39	Shower Changing	13.87 m²	149 ft²
00-40	Shower Changing	14.32 m²	154 ft²
00-41	Maintenance	8.02 m²	86 ft²
00-42	Stairs	22.44 m²	242 ft²
00-43	Corridor	134.60 m²	1,449 ft²
00-44	Stairs	26.61 m²	289 ft²
00-45	Proposed Classroom	39.99 m²	430 ft²
00-46	Sensory Integrations	37.62 m²	407 ft²
00-47	Proposed Quiet Room	6.29 m²	68 ft²
First Floor Level			
01-01	Corridor	50.61 m²	545 ft²
01-02	Classroom	35.26 m²	380 ft²
01-03	Classroom	35.30 m²	380 ft²
01-04	Large Classroom	39.84 m²	429 ft²
01-05	WC	2.48 m²	27 ft²
01-06	WC	2.52 m²	27 ft²
01-07	WC	2.48 m²	27 ft²
01-08	WC	2.48 m²	27 ft²
01-09	Classroom	45.89 m²	494 ft²
01-10	1:1 Pastoral	12.16 m²	131 ft²
01-11	Science	45.99 m²	495 ft²
01-12	Science	10.07 m²	108 ft²
01-13	Stairs	19.92 m²	214 ft²
01-14	Art Room	45.89 m²	494 ft²
01-15	Sensory Dark	13.15 m²	142 ft²
01-16	Art Store	8.00 m²	86 ft²
01-17	Stairs	22.39 m²	241 ft²
01-18	Cleaner	5.00 m²	54 ft²
01-19	Comms	5.01 m²	54 ft²
01-20	1:1 Pastoral	16.28 m²	175 ft²
01-21	Deputy Head	16.98 m²	183 ft²
01-22	Therapy	10.63 m²	114 ft²
Loft Level			
02-01	Plantroom Space	214.88 m²	2,313 ft²
Grand total		1,680.56 m²	18,089 ft²

Drawing Status **PLANNING**

This drawing is © C4 Projects and is not to be copied, reproduced or re-distributed either in whole or in part without the prior written permission of the originator.

The originator shall have no responsibility for any liability, loss, cost, damage or expense arising from or relating to any use of this document other than for its intended purpose on this project.

This drawing shall be read in conjunction with all other relevant drawings, specifications and associated documentation. Any discrepancies, errors or omissions are to be reported to the originator before proceeding with work.

All dimensions are to be checked on site by the contractor prior to proceeding with any work. This drawing shall not be scaled to ascertain any dimensions, work to figured dimensions only.

DISCLAIMER
When this drawing is issued in CAD, it is an uncontrolled version issued for information only, to enable the recipient to prepare their own documents/drawings for which they are solely responsible.

SOFTWARE INTEROPERABILITY
C4 Projects prepared this drawing using Autodesk REVIT Architecture.

C4 Projects does not accept liability for any loss or degradation of any information held in the drawing resulting from the translation from the original file format to any other file format or from the recipients reading of it in any other programme.

Hazard Identification		
ref	hazard	date

Secondary School GIA

Name	Area	
	Metric	Imperial
First Floor Level		
Secondary School	476.57 m²	5,130 ft²
Ground Floor Level		
Secondary School	1,086.08 m²	11,690 ft²
Loft Level		
Loft Level	214.88 m²	2,313 ft²
Grand total		1,777.54 m²

P6	Secondary School Main Entrance Layout Amended	AW	19.04.21	JP
P5	Windows/Doors Location Amended According to the Steelwork Drawings, Staircase Added, Secondary School Side Entrance Design Amended	AW	16.04.21	JP
P4	Reception Area Layout Amended, Stairs Added	AW	08.04.21	JP
P3	Plant Room Area Amended	AW	26.03.21	JP
P2	Updated Following Comments	AW	24.03.21	JP
P1	First Issue of Drawing	AW	17.03.21	JP
Rev	Revision Details	Drawn	Date	Checked

Quayside,
Widnespool Business Park,
Stockton Heath,
W44 6HL,
t: 01852 751 852
e: info@c4projects.co.uk
www.c4projects.co.uk

Project Management • Architecture • Building Surveying • Cost Consultancy

Client

Project

Lakeside School
Liverpool

Drawing Title
Plans as Proposed - Primary School B1 and Secondary School B3

Status Purpose of Issue
S2 SUITABLE FOR INFORMATION

Drawn by	AW	Created	17.03.21
C4 Job no.	20034	Scale	1 : 125 @ A1

Drg no.	20034-C4P-BB-ZZ-DR-A-2001	Rev	P6
---------	---------------------------	-----	----