




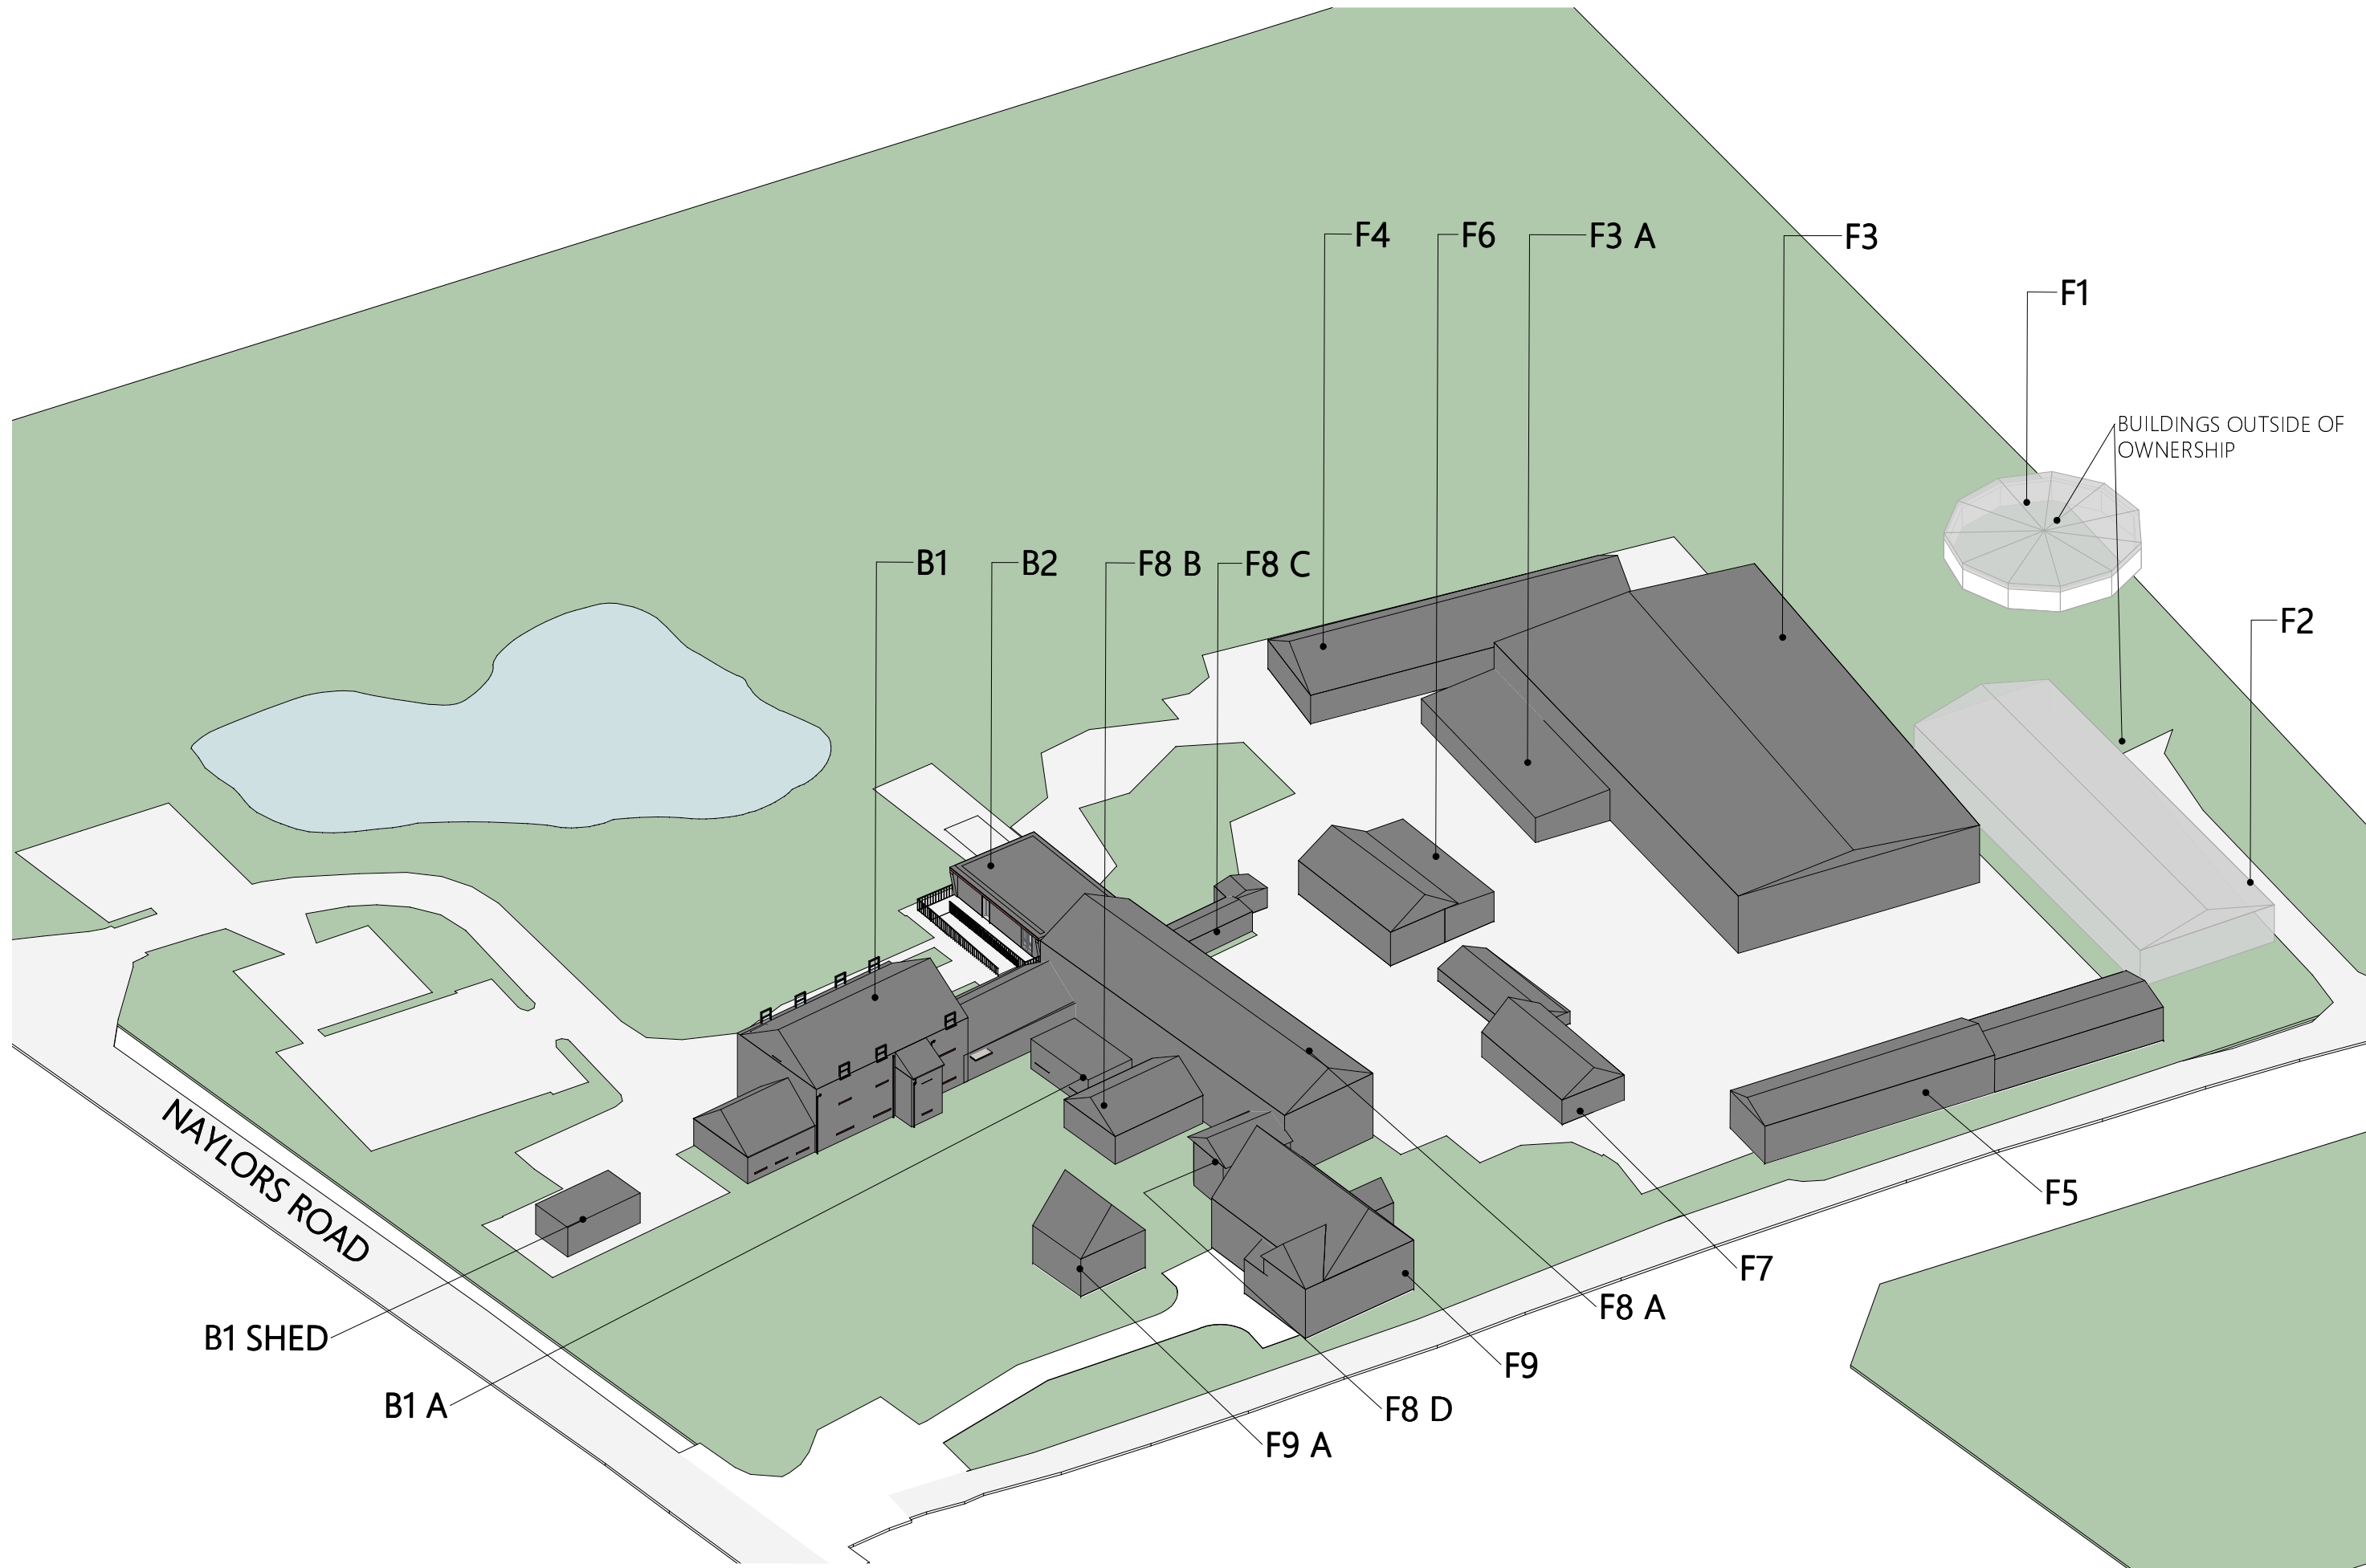

1 3d Site View as Existing - Volume Identification Plan

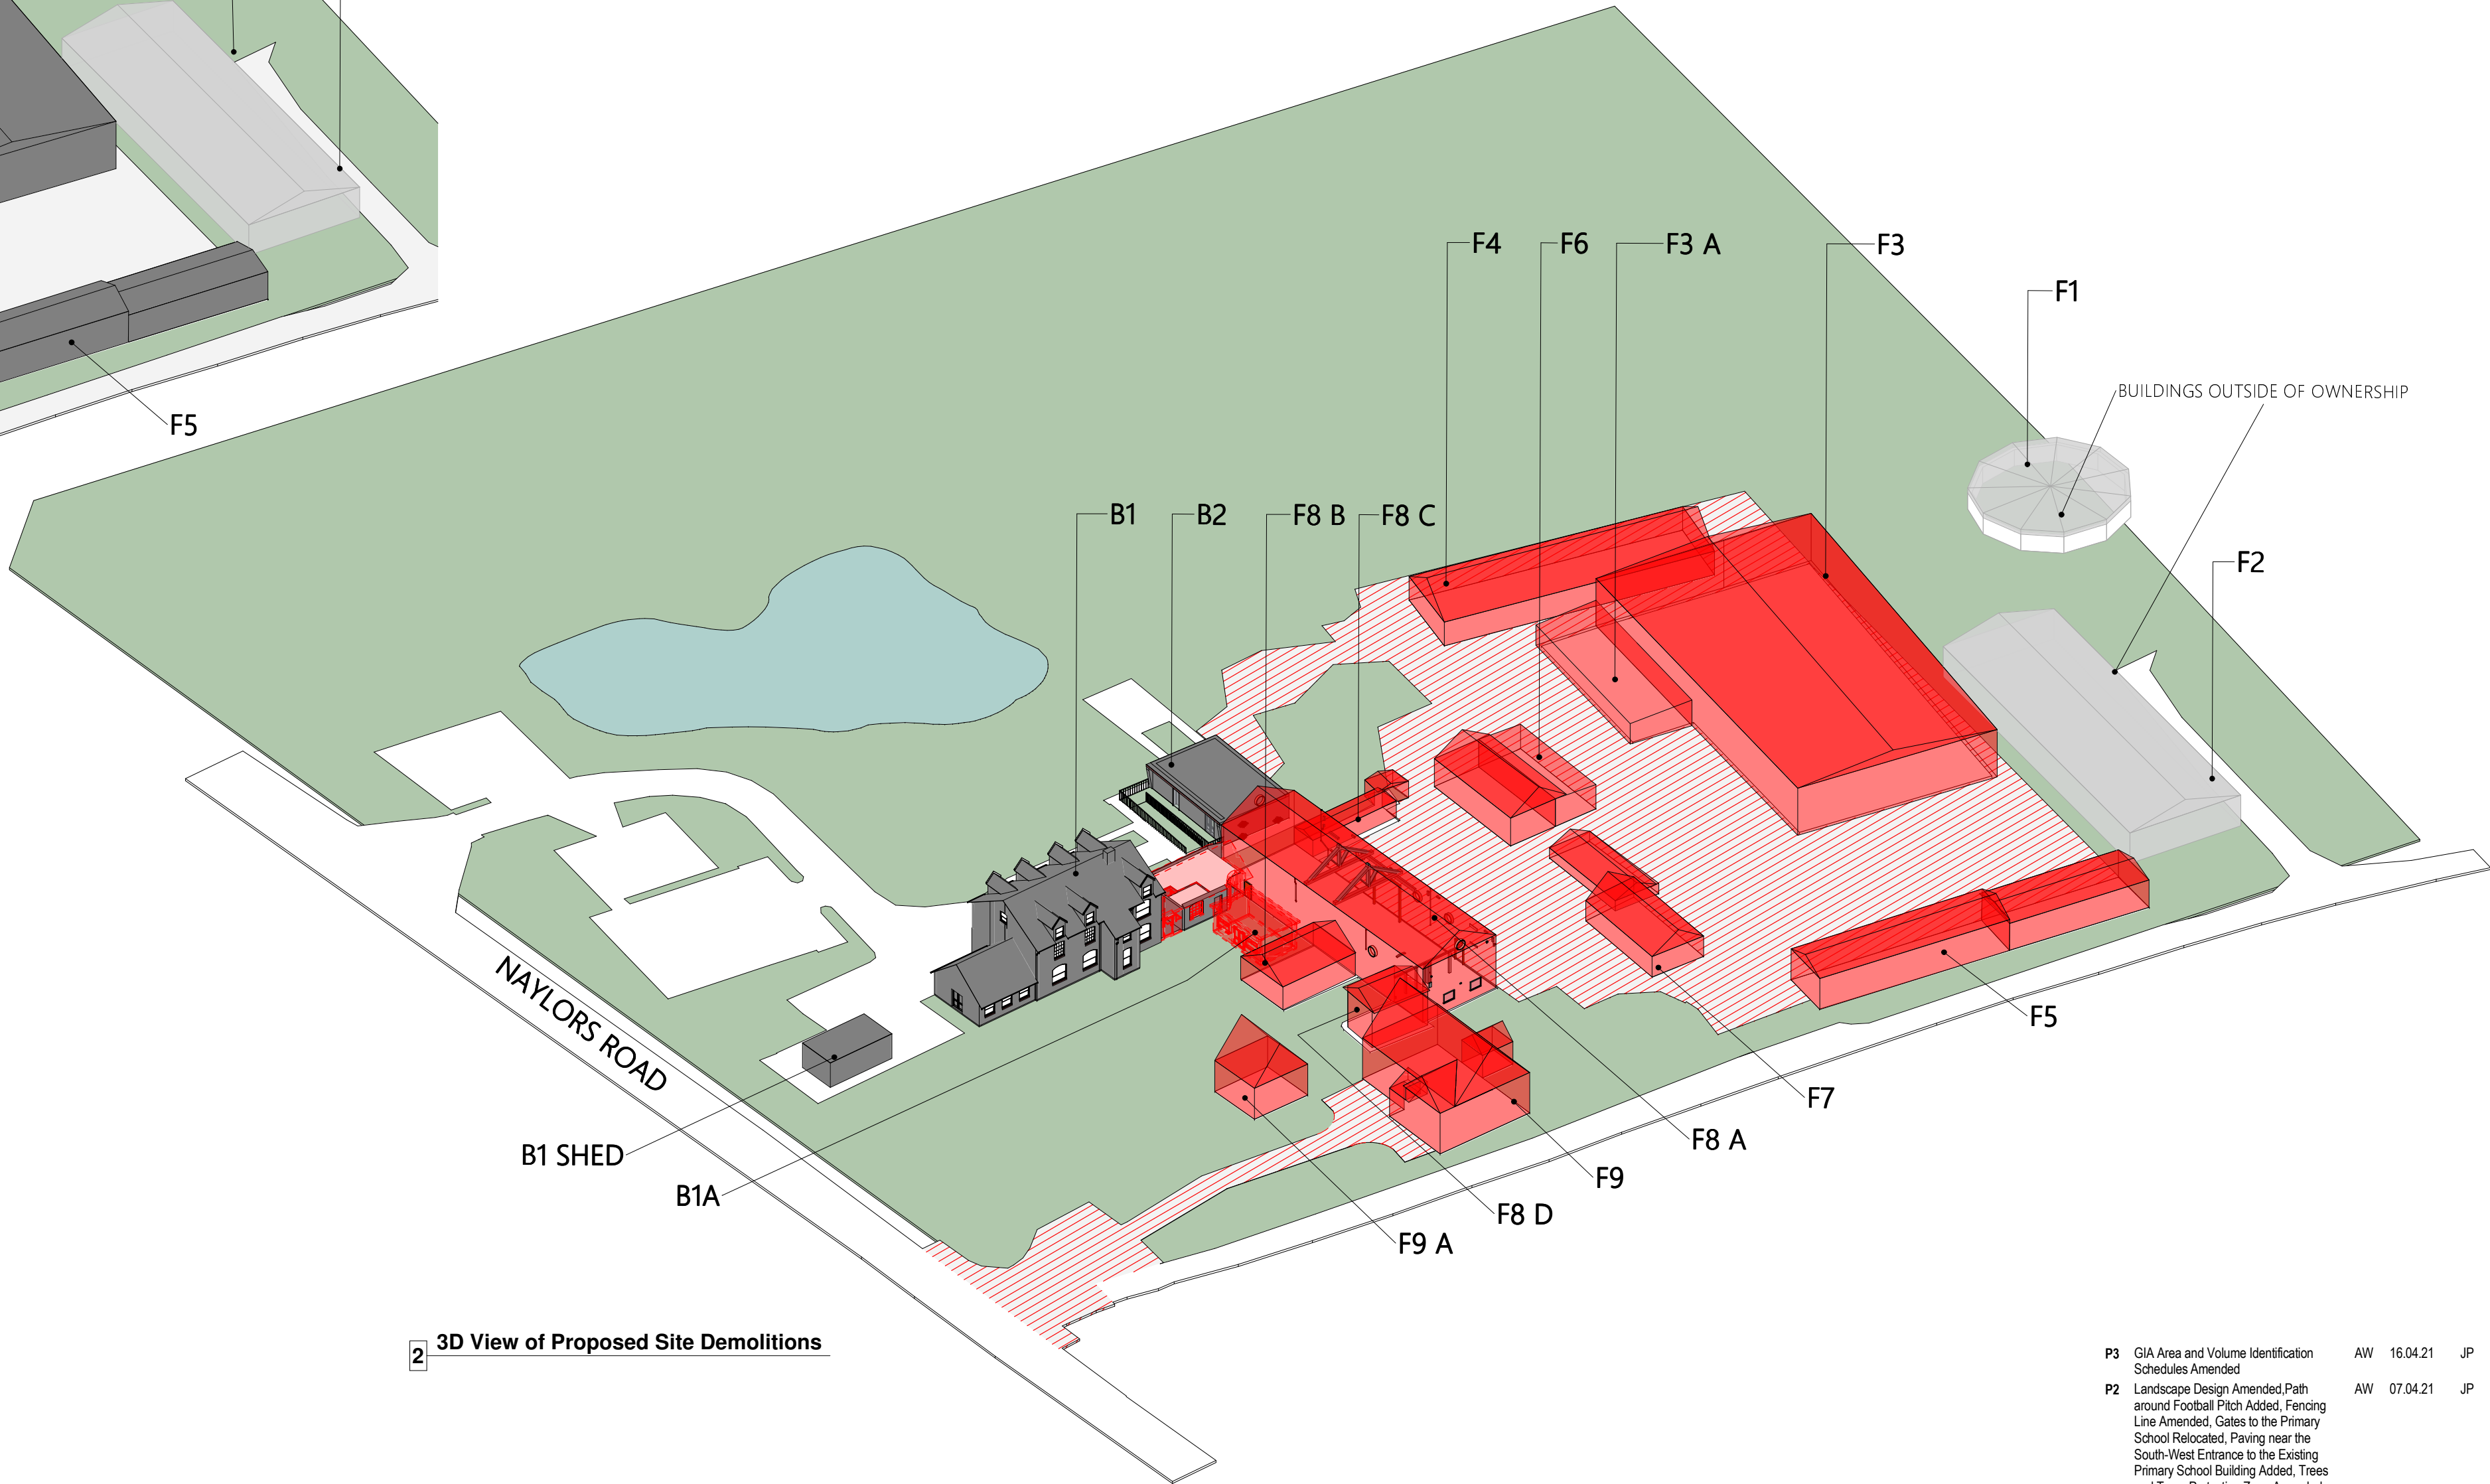

2 3D View of Proposed Site Demolitions

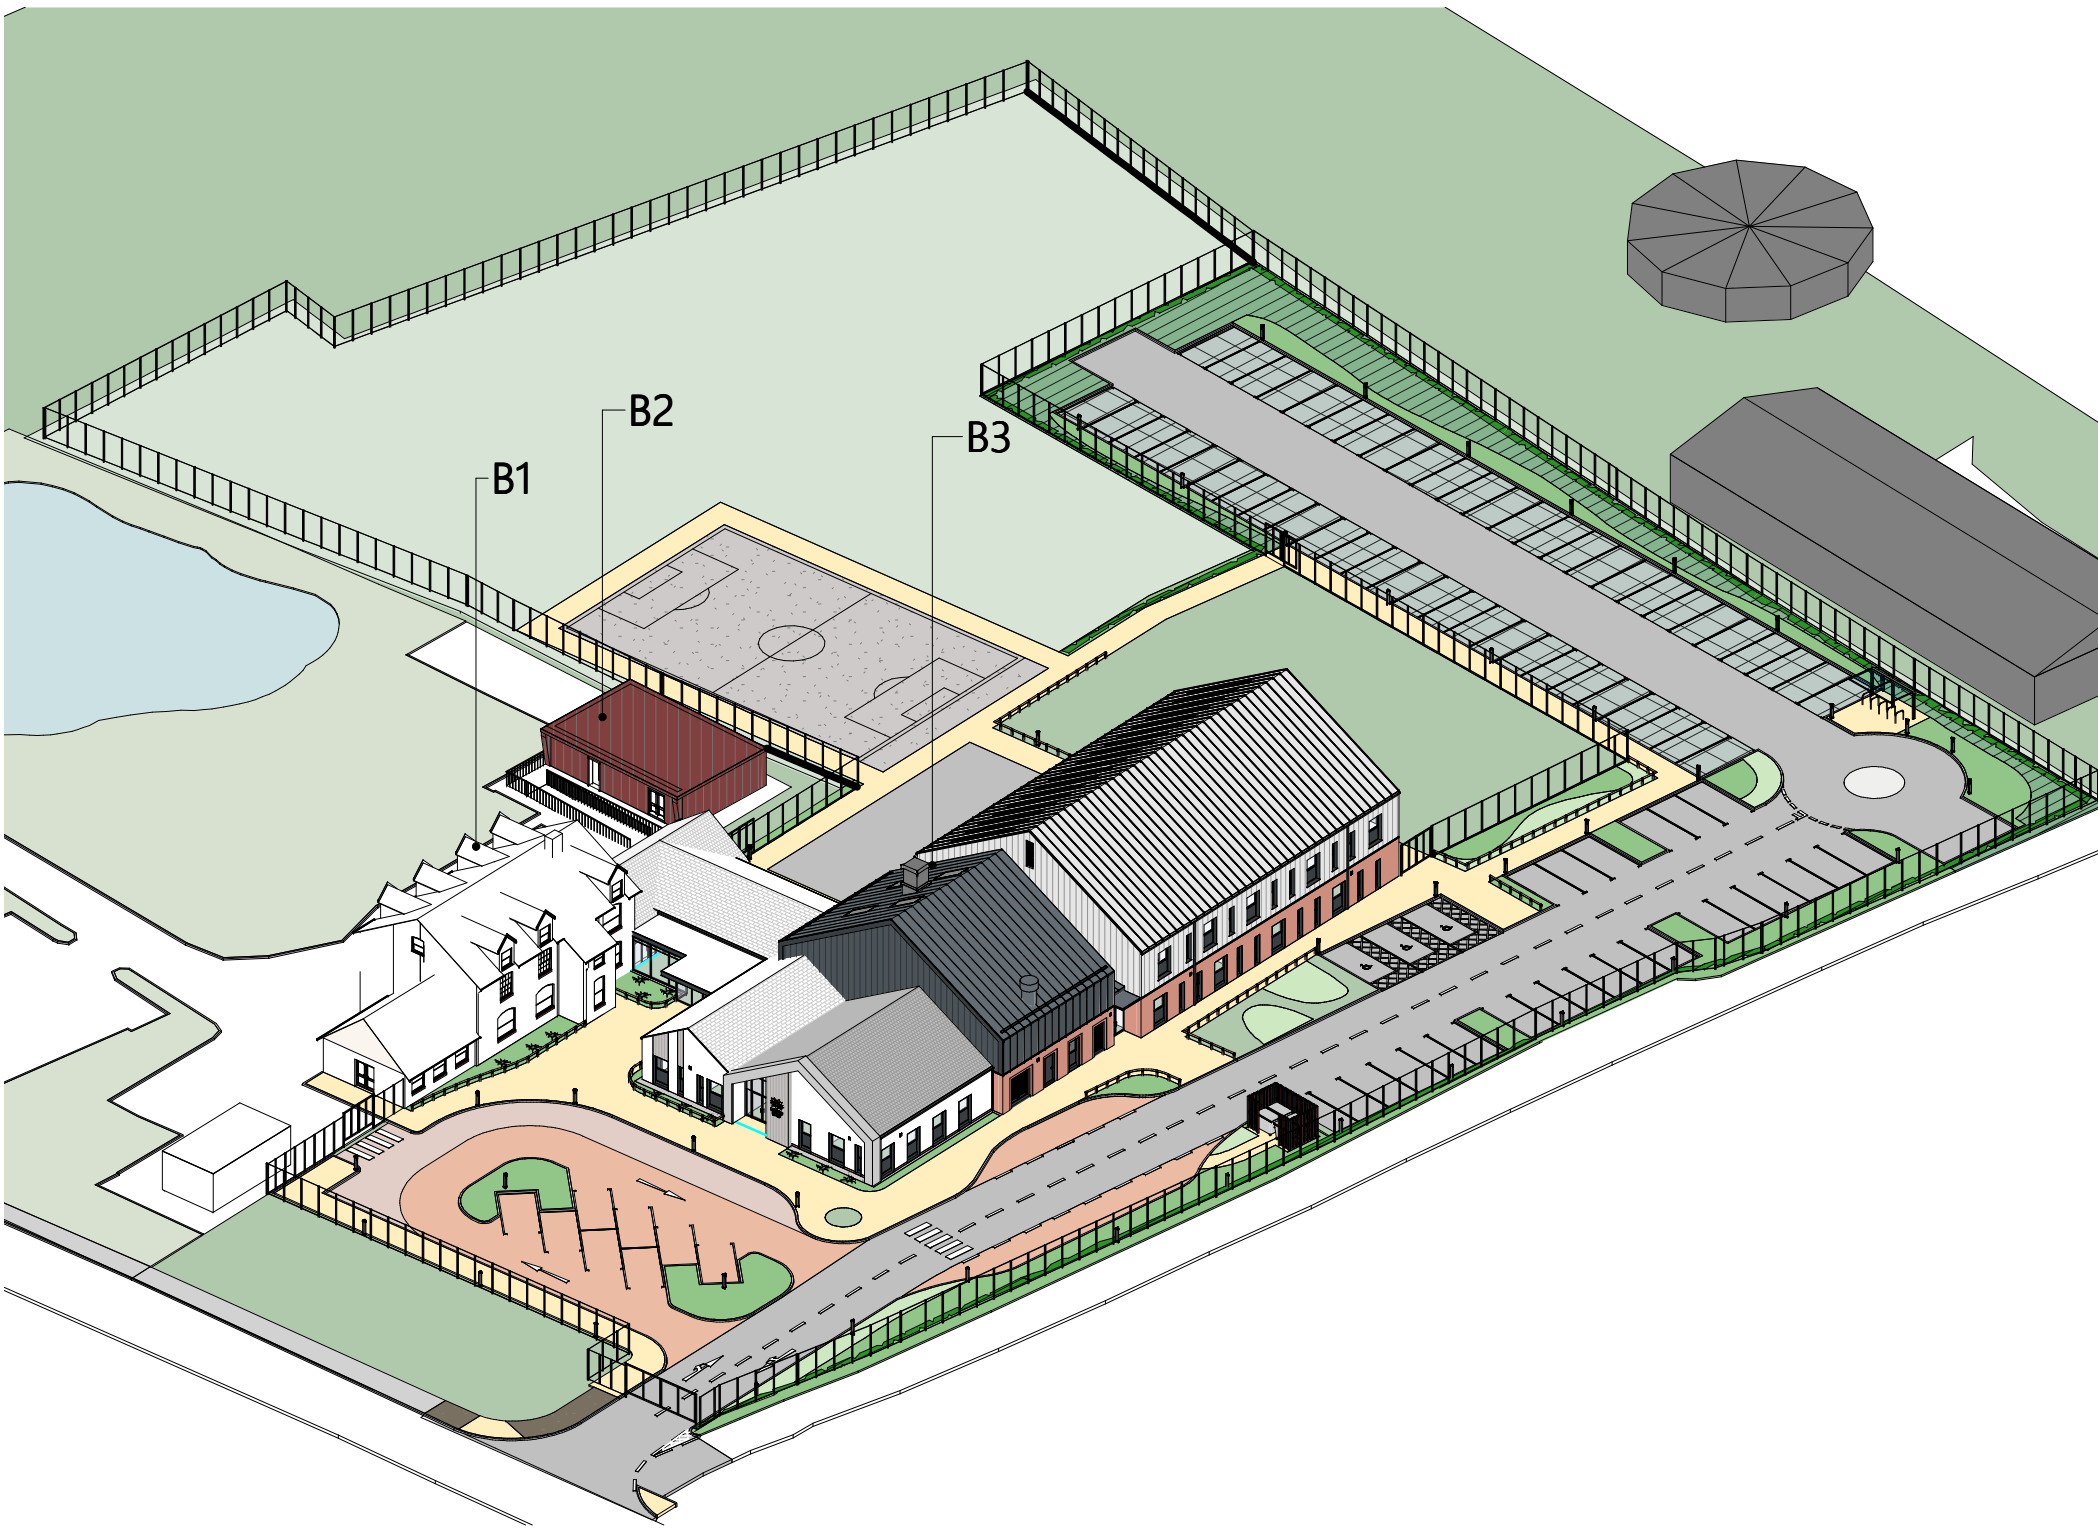

3 3D View of Site as Proposed

Proposed Demolition Volumes		
Building Number	Gross Volume	
B1 A	104.31 m³	
F3	6091.54 m³	
F3 A	376.73 m³	
F4	1051.71 m³	
F5	902.49 m³	
F6	545.88 m³	
F7	359.71 m³	
F8 A	2341.72 m³	
F8 B	242.06 m³	
F8 C	89.44 m³	
F8 D	173.36 m³	
F9	1215.64 m³	
F9 A	238.95 m³	
Grand total	13733.55 m³	

Proposed New Build Volumes		
Building Number	Volume	
B3	8654.70 m³	
Grand total	8654.70 m³	

Proposed Building Demolition GIA		
Building Number	Area	
B1	26.66 m²	
B1 A Ground Floor Level	26.66 m²	
F3	903.88 m²	
F3 Ground Floor Level	121.72 m²	
F3A Ground Floor Level	1025.60 m²	
F4	222.71 m²	
Ground Floor Level	222.71 m²	
F5	187.59 m²	
Ground Floor Level	187.59 m²	
F6	117.68 m²	
Ground Floor Level	117.68 m²	
F7	103.25 m²	
Ground Floor Level	103.25 m²	
F8	271.26 m²	
F8A Ground Floor Level	56.85 m²	
F8B Ground Floor Level	33.59 m²	
F8C Ground Floor Level	34.72 m²	
F8D Ground Floor Level	396.42 m²	
F9	31.20 m²	
F9A Ground Floor Level	146.06 m²	
F9 Ground Floor Level	177.26 m²	
Grand total: 13	2257.16 m²	

Proposed New Building GIA		
Level	Area	
B3	1086.08 m²	
Ground Floor Level	476.57 m²	
First Floor Level	214.88 m²	
Loft Level	177.54 m²	
Grand total	1777.54 m²	

Drawing Status

PLANNING

This drawing is © C4 Projects and is not to be copied, reproduced or re-distributed either in whole or in part without the prior written permission of the originator.

The originator shall have no responsibility for any liability, loss, cost, damage or expense arising from or relating to any use of this document other than for its intended purpose on this project.

This drawing shall be read in conjunction with all other relevant drawings, specifications and associated documentation. Any discrepancies, errors or omissions are to be reported to the originator before proceeding with work.

All dimensions are to be checked on site by the contractor prior to proceeding with any work. This drawing shall not be scaled to ascertain any dimensions, work to figured dimensions only.

DISCLAIMER
When this drawing is issued in CAD, it is an uncontrolled version issued for information only. To enable the recipient to prepare their own documents/ drawings for which they are solely responsible.

SOFTWARE INTEROPERABILITY
C4 Projects prepared this drawing using Autodesk® REVIT Architecture.

C4 Projects does not accept liability for any loss or degradation of any information held in the drawing resulting from the translation from the original file format to any other file format or from the recipients reading of it in any other programme.

Hazard Identification

ref	hazard	date
-----	--------	------

P3	GIA Area and Volume Identification Schedules Amended	AW	16.04.21	JP
P2	Landscape Design Amended Path around Football Pitch Added, Fencing Line Amended, Gates to the Primary School Relocated, Paving near the South-West Entrance to the Existing Primary School Building Added, Trees and Trees Protection Zone Amended	AW	07.04.21	JP
P1	First Issue of Drawing	AW	16.03.21	JP
Rev	Revision Details	Drawn	Date	Checked

C4 Projects

Quayside, Widnespool Business Park, Stockton Heath, W44 6HL, t: 01925 751 852 e: info@c4projects.co.uk www.c4projects.co.uk

Project Management • Architecture • Building Surveying • Cost Consultancy



Project
Lakeside School
Liverpool

Drawing Title

Volume Identification and Phasing Plan

Status Purpose of Issue

S2 SUITABLE FOR INFORMATION

Drawn by	AW	Created	16.03.21
C4 Job no.	20-034	Scale	@ A1

Drg no.	Rev
20034-C4P-AV-ZZ-DR-A-0401	P3