



Use only labelled dimensions and levels for construction. All dimensions & levels to be checked on site before commencing work and any discrepancies to be notified to C.A. immediately. If in doubt ask ?

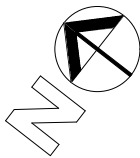

EXISTING  
LANDSCAPED  
GRASSLAND RETAINED

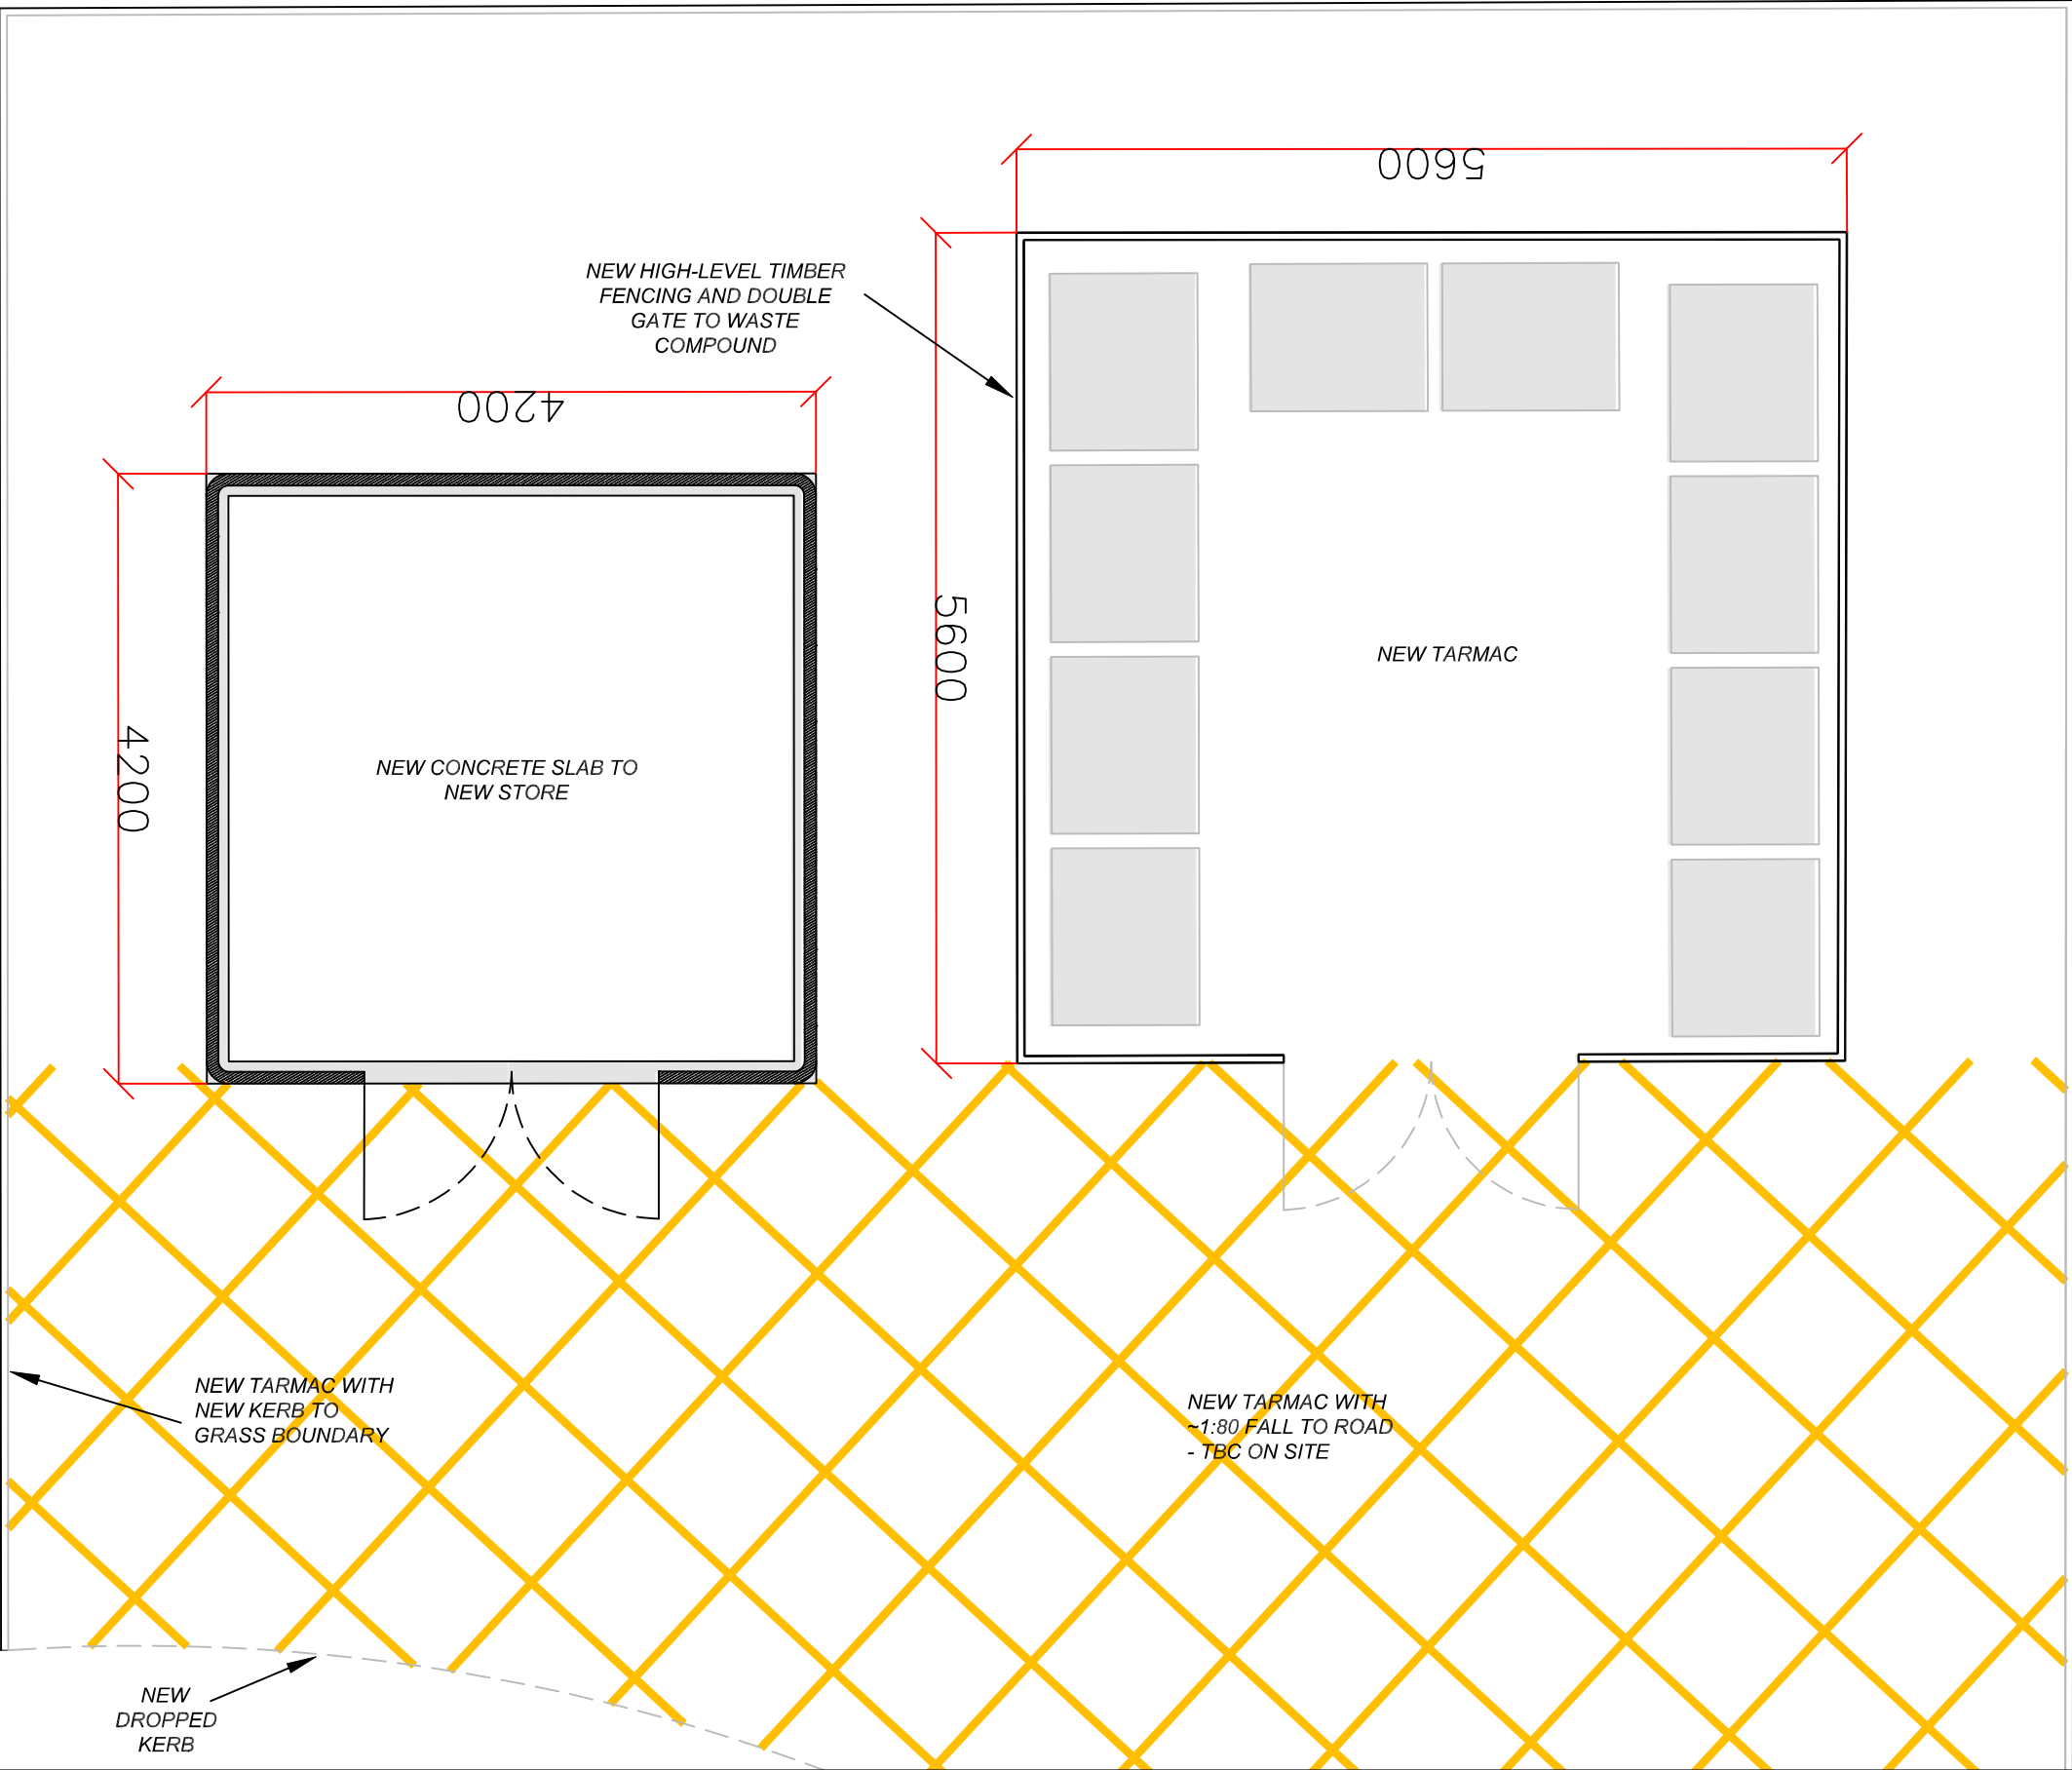

|     |                                        |          |          |
|-----|----------------------------------------|----------|----------|
| B   | personnel access door relocated        | CM       | 13/08/24 |
| A   | 15' ramp omitted, building rotated 90° | CM       | 05/08/24 |
| rev | comments                               | initials | date     |



architects Mersey Design Group Ltd  
interior designers interior designers Ltd  
strategy planners Cleveland House  
quantity surveyors 41 Shaw Street  
principal designers Liverpool L6 1HL

telephone: 0151 207 9431  
facsimile: 0151 207 9447  
e-mail: info@mdg.design  
web: www.mdg.design

client  
Alfred H Knight International Ltd

project  
Lab Effluent Project  
Kings Business Park  
Prescot

content  
Proposed Ground Plan  
Waste Compound & Store

|                |        |                |         |      |          |                  |    |         |  |
|----------------|--------|----------------|---------|------|----------|------------------|----|---------|--|
| scale          | 1:50   | sheet          | A3      | date | 15/10/24 | drawn by         | CM | checked |  |
| project number | 308-04 | drawing number | AL(2)06 | rev  | 1st      | purpose of issue |    |         |  |

Planning