

WASTE COMPOUND & STORE **EXISTING ELEVATION** 1:50 (BELOW)



Use only labelled dimensions and levels for construction. All dimensions & levels to be checked on site before commencing work and any discrepancies to be notified to C.A. immediately. If in doubt ask ?

✓

QIM


S

ISO 9001

REGISTERED

FIRM

WASTE COMPOUND & STORE **PROPOSED ELEVATION** 1:50 (BELOW)

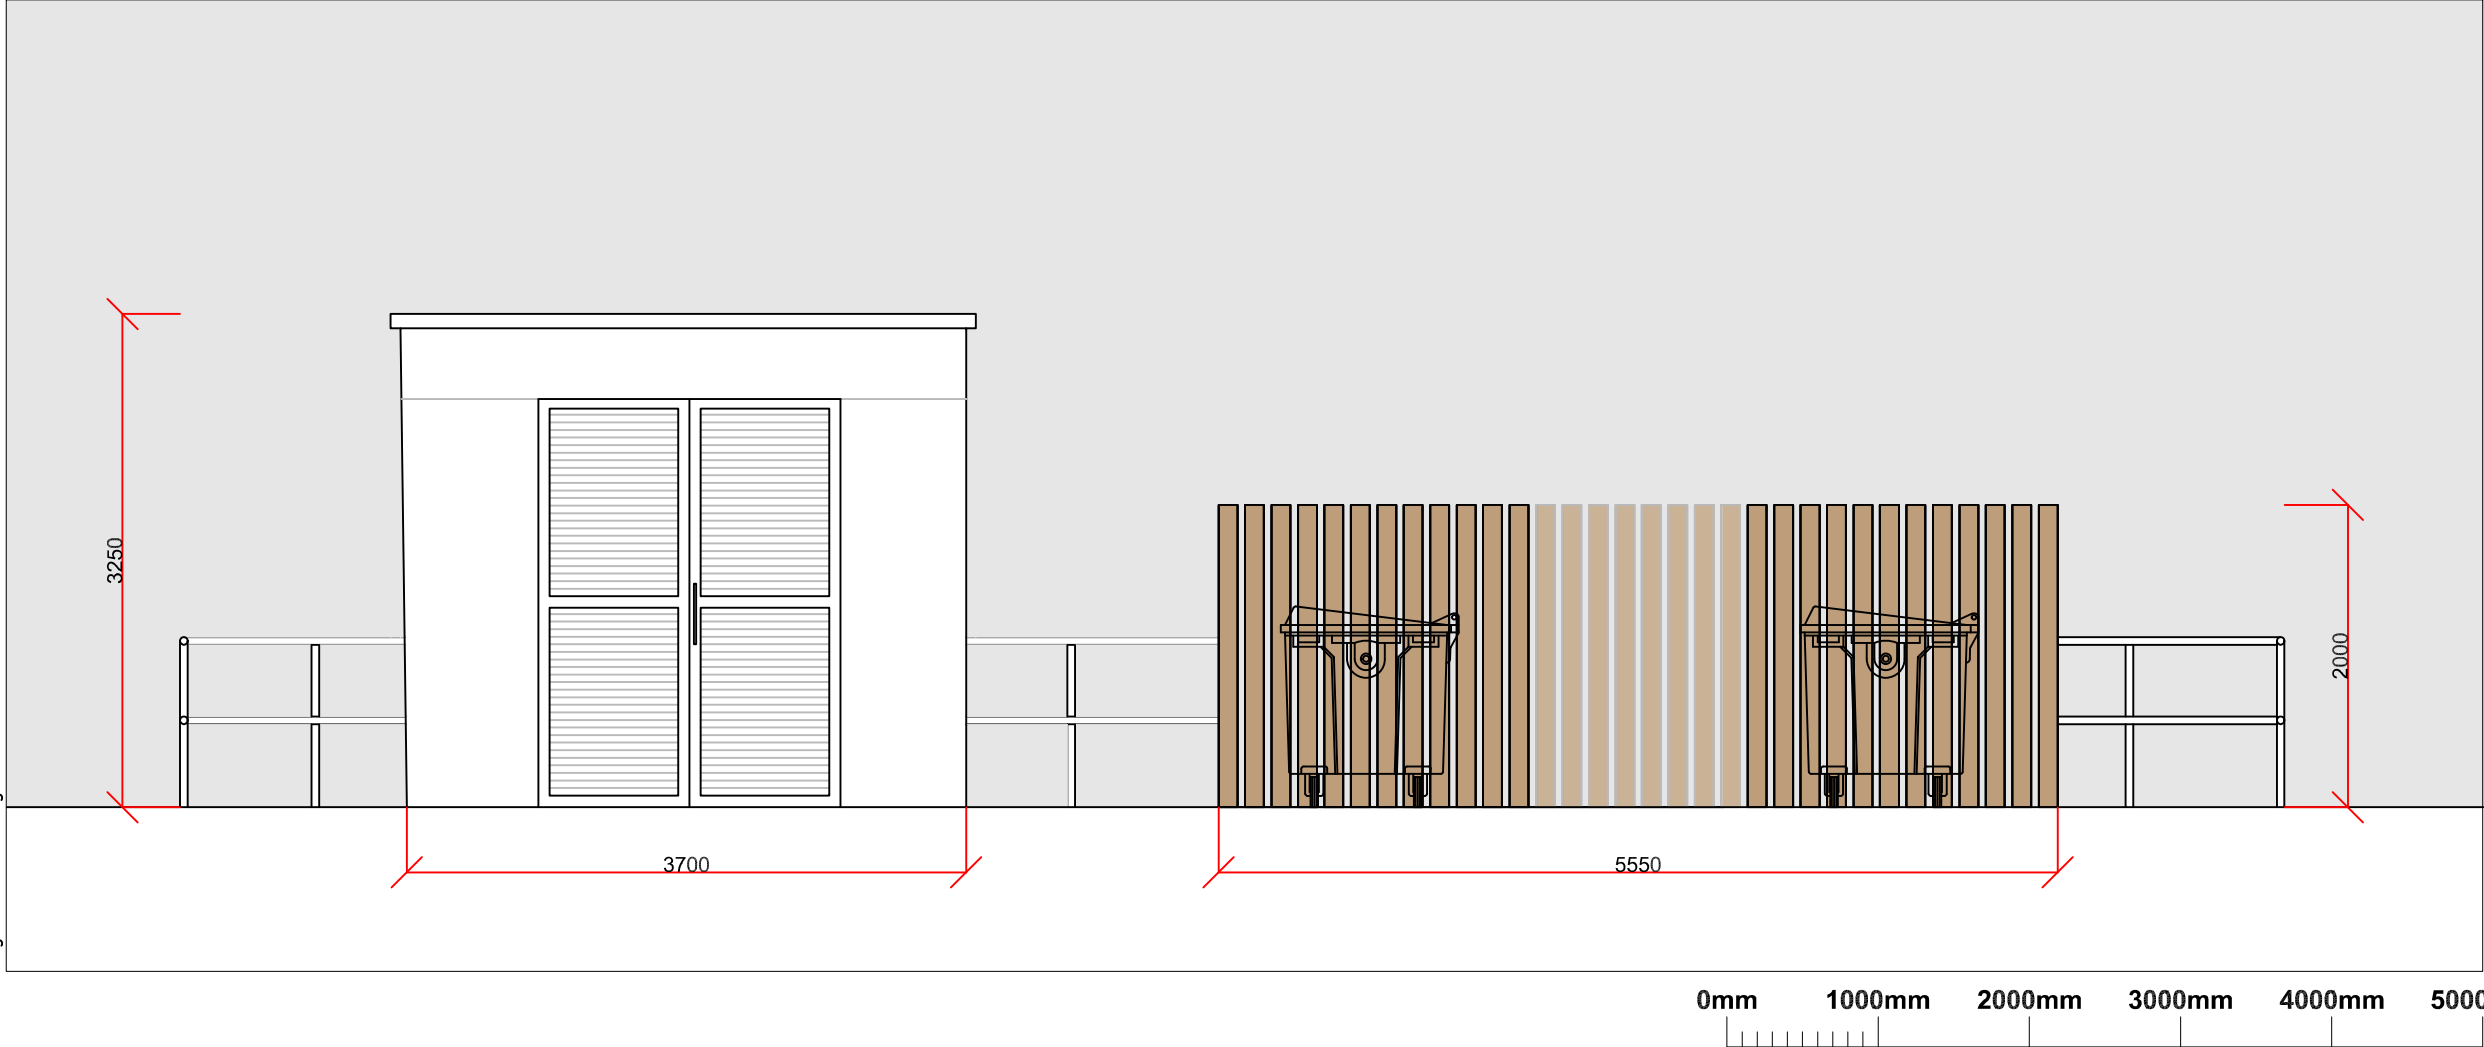

rev	comments	initials	date
-----	----------	----------	------



architects
interior designers
strategy planners
quantity surveyors
principal designers

Mersey Design Group
Ltd
Cleveland House
41 Shaw Street
Liverpool L6 1HL

telephone: 0151 207 9431
facsimile: 0151 207 9447
e-mail: info@mdg.design
web: www.mdg.design

client

Alfred H Knight International Ltd

project

Lab Effluent Project
Kings Business Park
Prescot

content

Existing and Proposed Elevation
Waste Compound and Store

scale	sheet	date	drawn by	checked
1:50	A3	15/10/24	CM	
project number	drawing number		rev	
308-04	AL(2)07		1st	
purpose of issue				
Planning				