


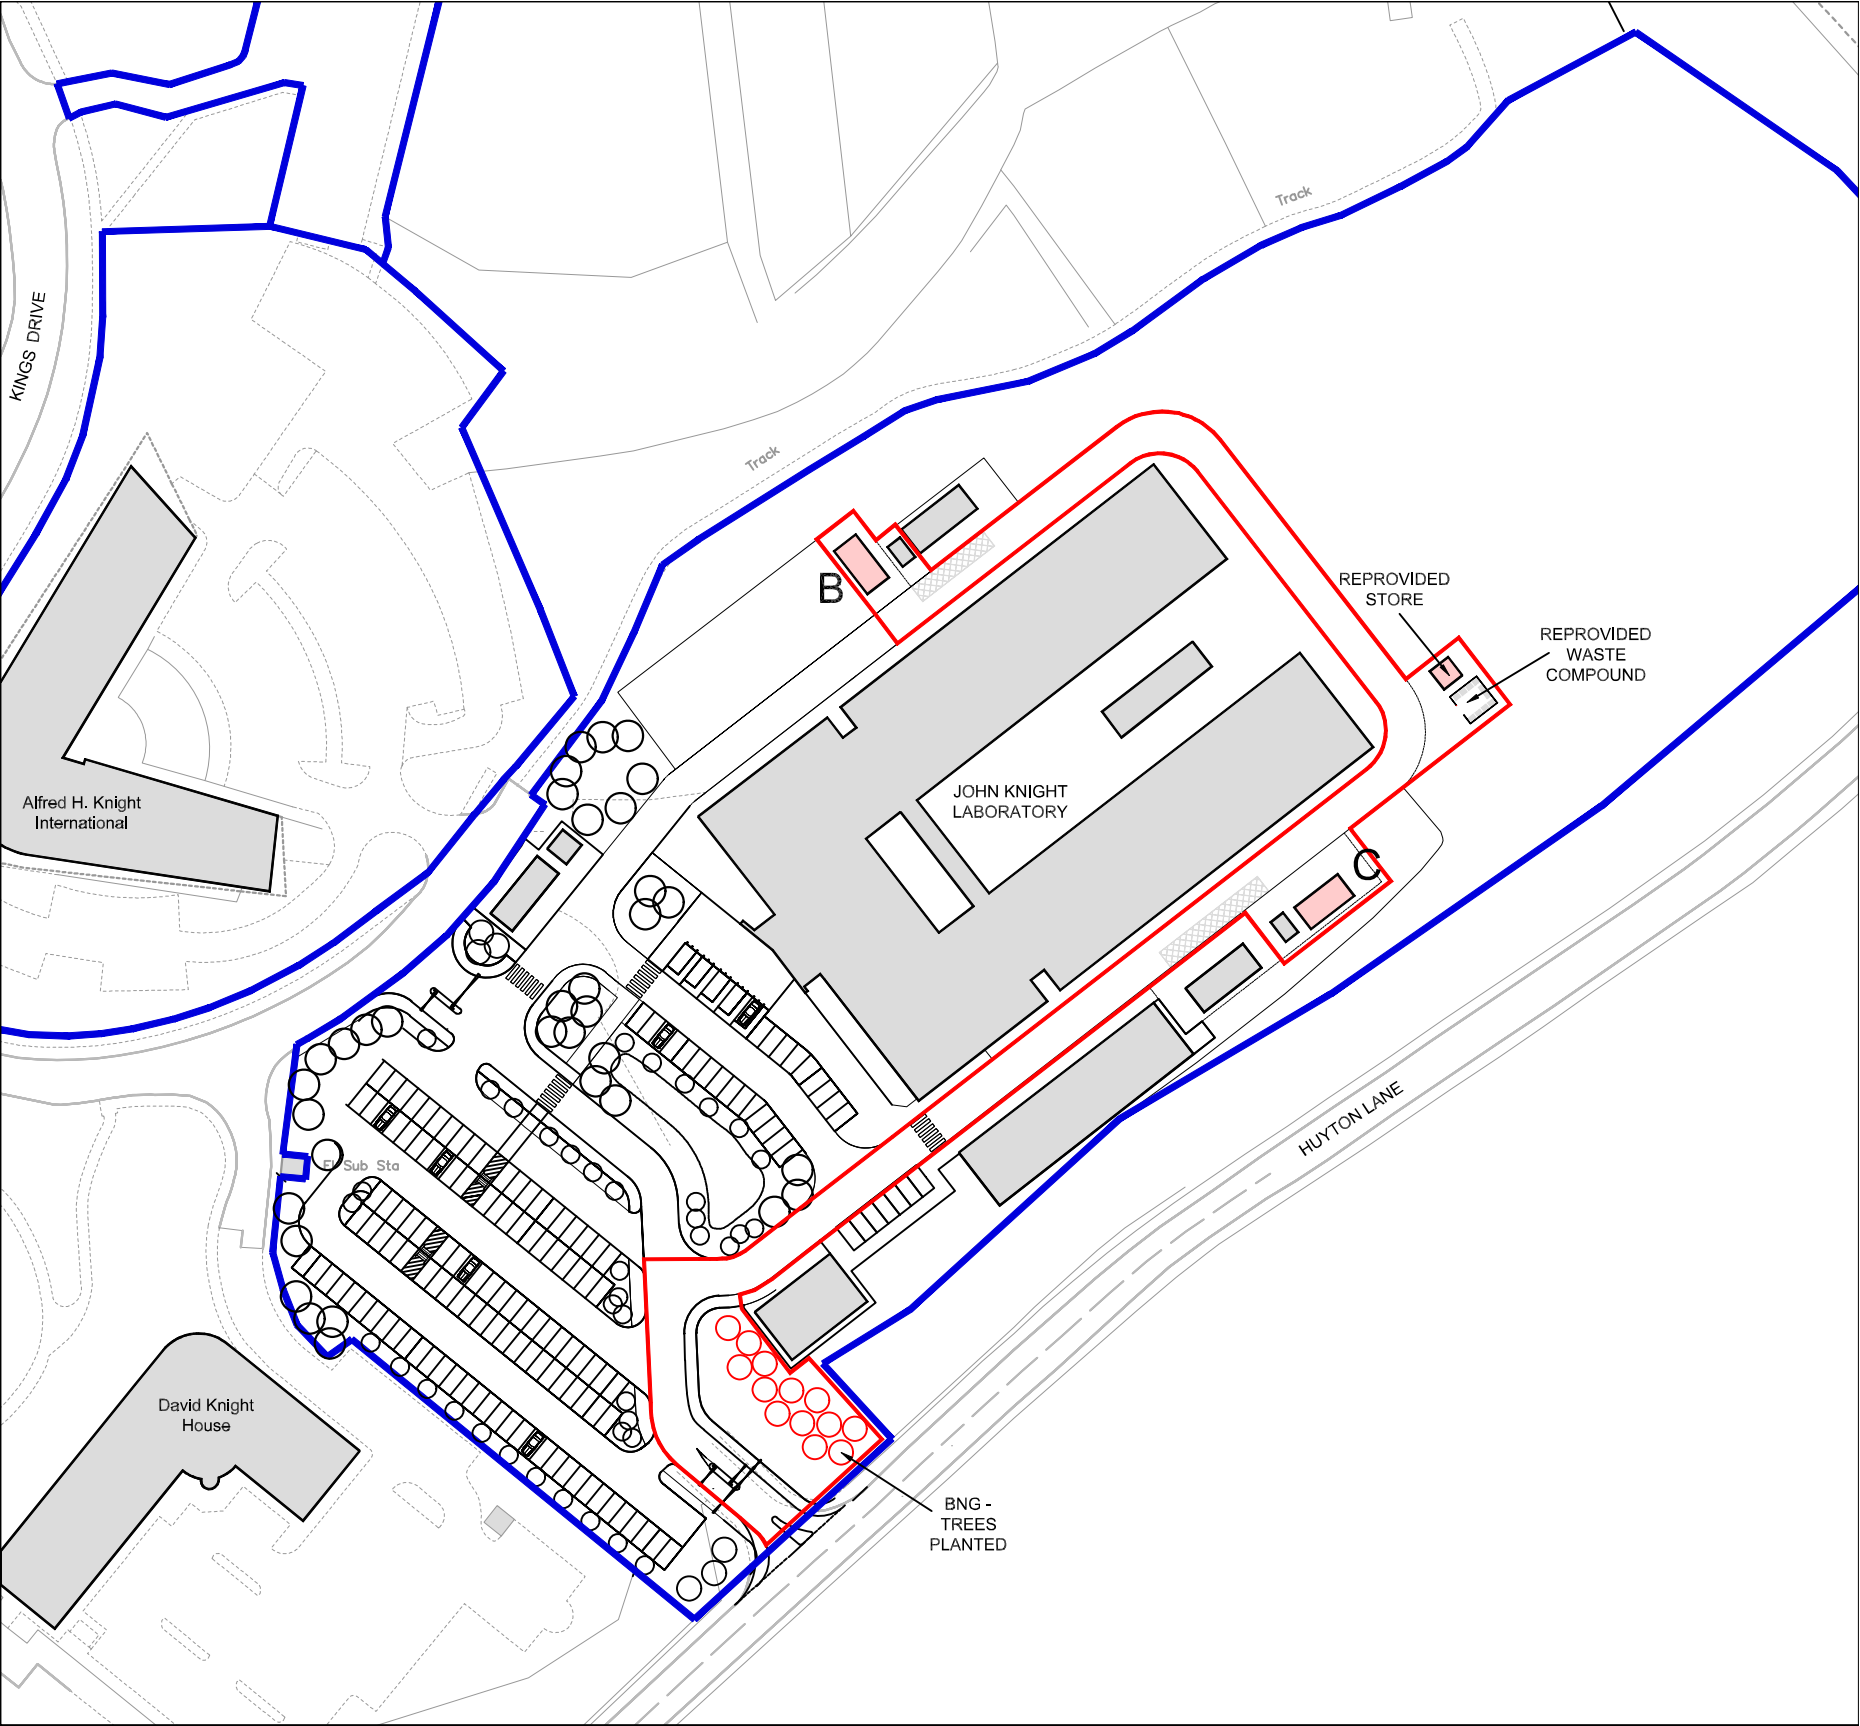

Use only labelled dimensions and levels for construction. All dimensions & levels to be checked on site before commencing work and any discrepancies to be notified to C.A. immediately. If in doubt ask ?



C	site boundary changes for planning validation	CM	24/10/24
B	BNG tree planting added+ waste compound relocated	CM	12/09/24
A	building B rotated 90°	CM	05/08/24
rev	comments	initiate date	



architects Mersey Design Group Ltd
interior designers Ltd
strategy planners Cleveland House
quantity surveyors 41 Shaw Street
principal designers Liverpool L6 1HL

telephone: 0151 207 9431
facsimile: 0151 207 9447
e-mail: info@mdg.design
web: www.mdg.design

client
Alfred H Knight International Ltd

project
Lab Effluent Project
Kings Business Park
Prescot

content
Location Plan

scale 1:1250	sheet A3	date 05/06/24	drawn by CM	checked
project number 308-04	drawing number AL(9)03			rev C
purpose of issue Planning				

