



BUILDING B SECTION B-1 1:50 (BELOW)

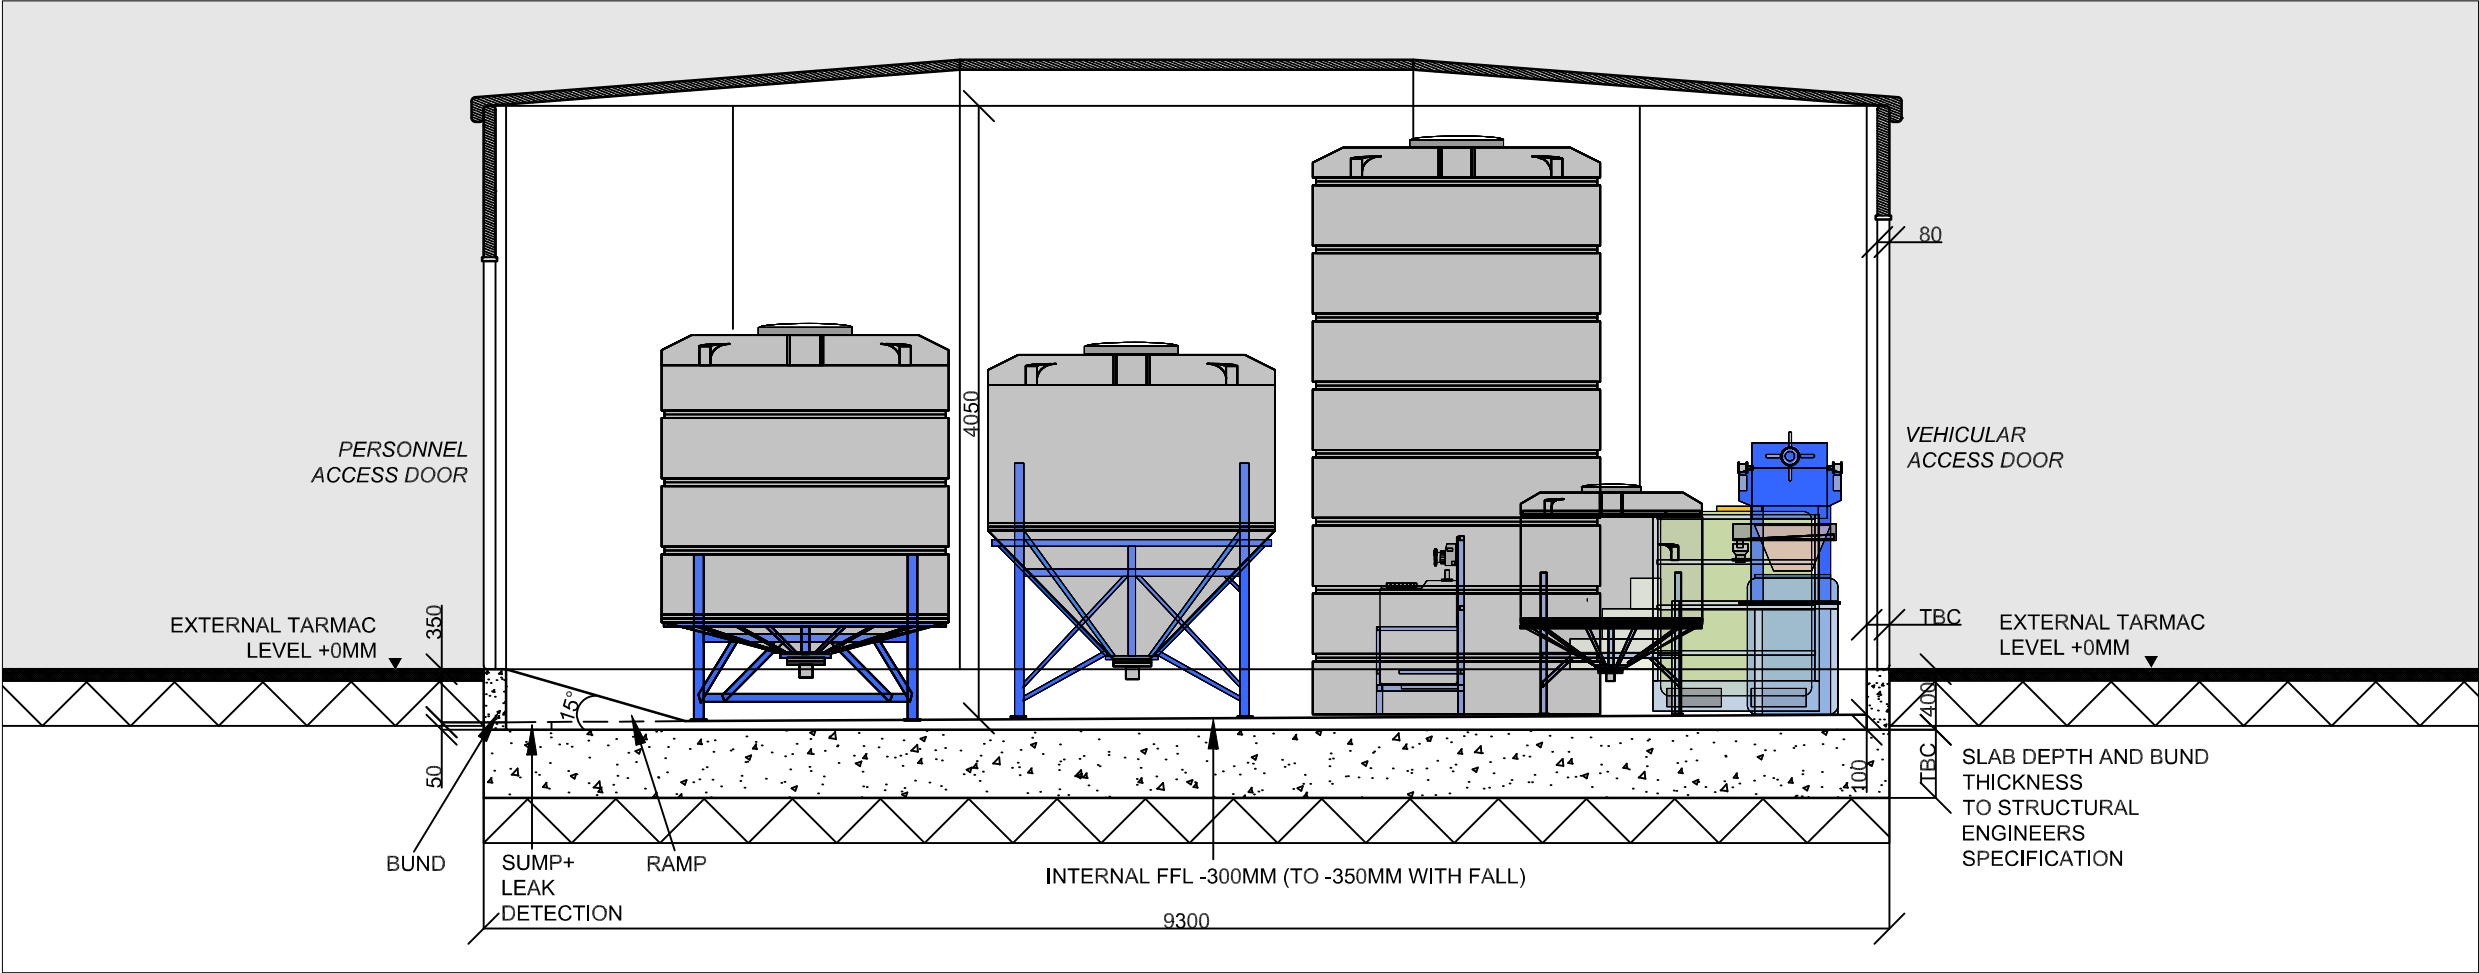

Use only labelled dimensions and levels for construction. All dimensions & levels to be checked on site before commencing work and any discrepancies to be notified to C.A. immediately. If in doubt ask ?



BUILDING C SECTION C-1 1:50 (BELOW)

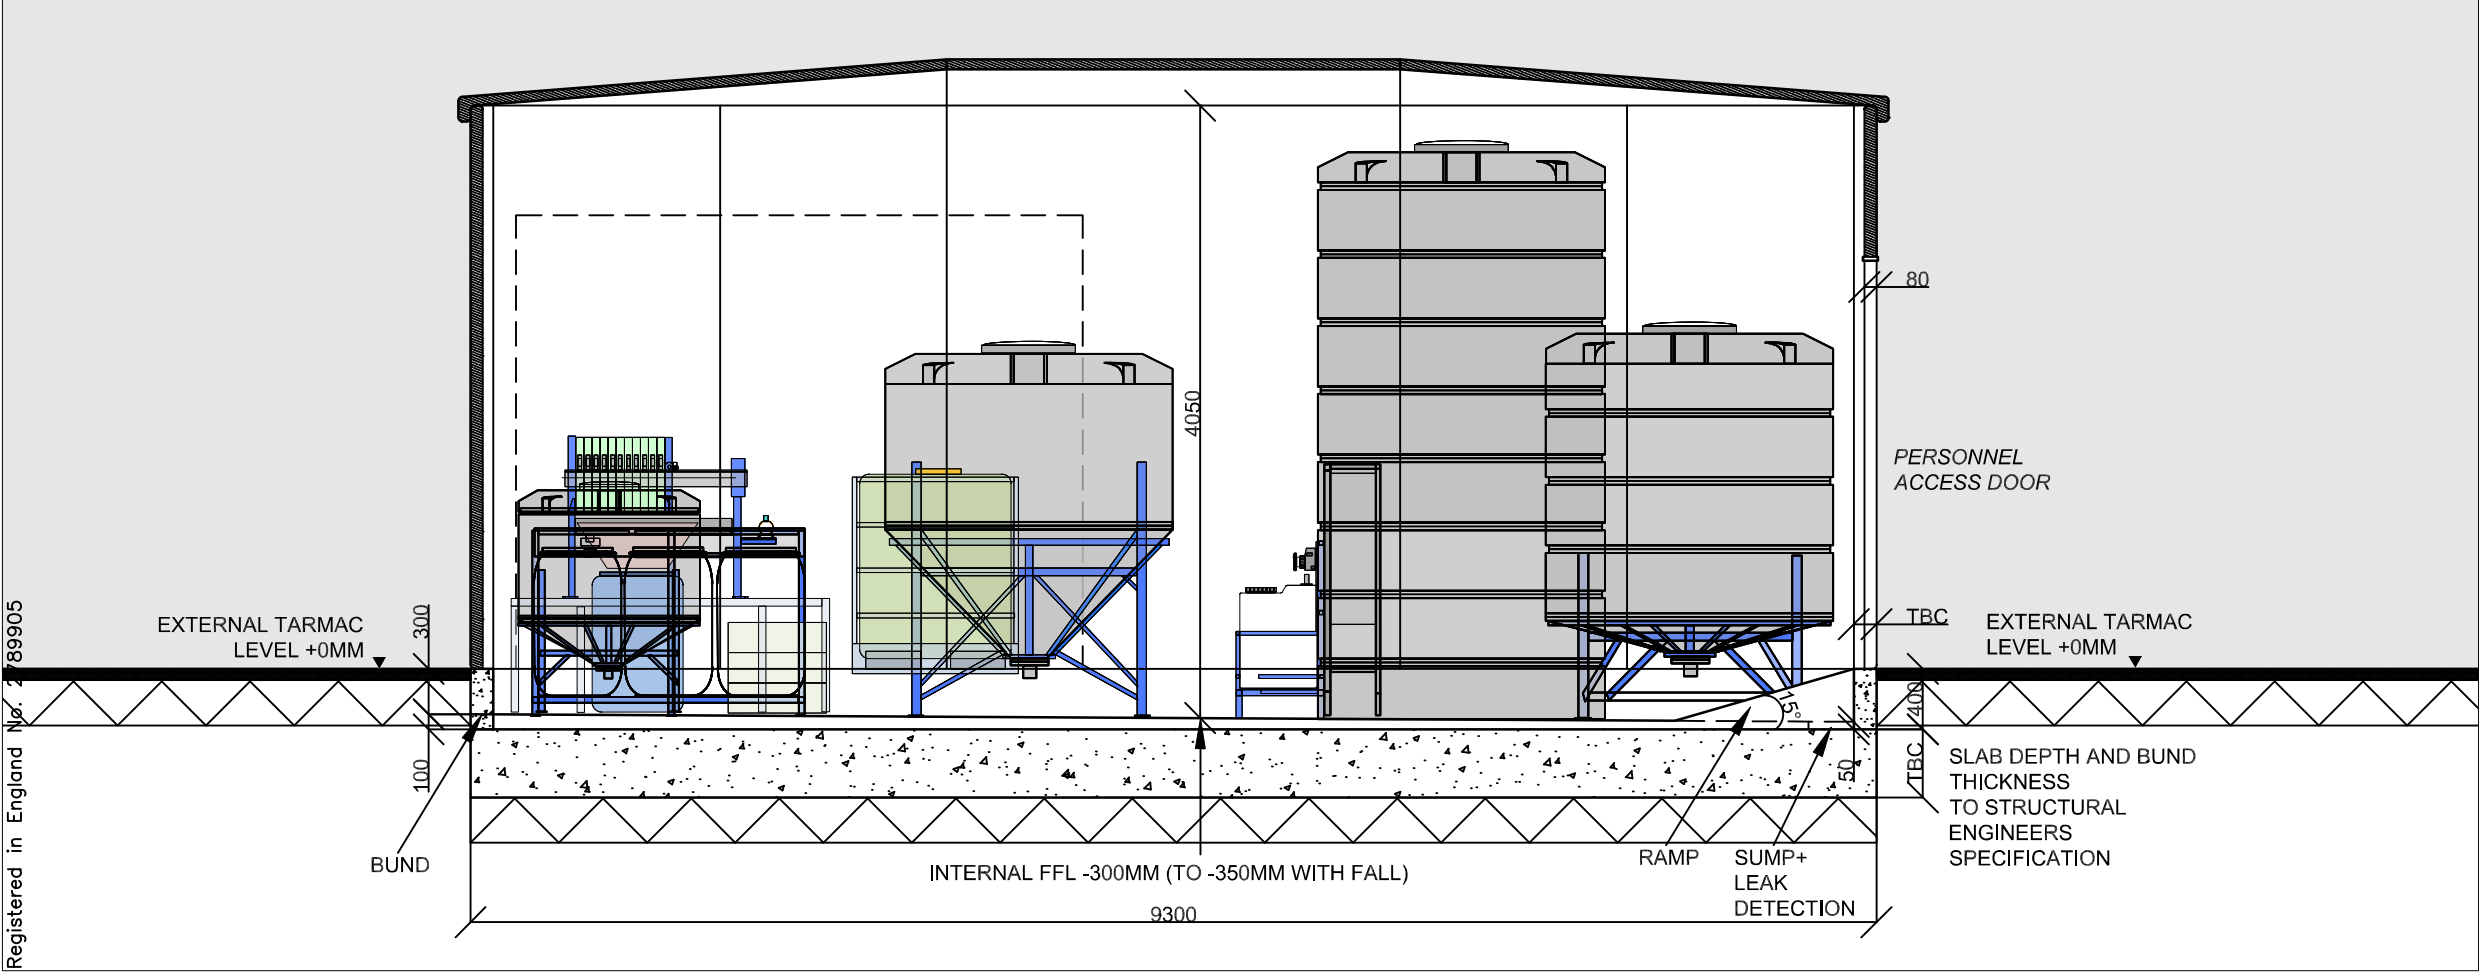

rev	comments	initialed	date
-----	----------	-----------	------



architects
interior designers
strategy planners
quantity surveyors
principal designers

Mersey Design Group
Ltd
Cleveland House
41 Shaw Street
Liverpool L6 1HL

telephone: 0151 207 9431
facsimile: 0151 207 9447
e-mail: info@mdg.design
web: www.mdg.design

client
Alfred H Knight International Ltd

project
Lab Effluent Project
Kings Business Park
Prescot

content
Sections
Building B & C

scale	sheet	date	drawn by	checked
1:50	A3	05/08/24	CM	
project number	drawing number	rev		
308-04	AL(2)05	1st		

purpose of issue
Planning

