



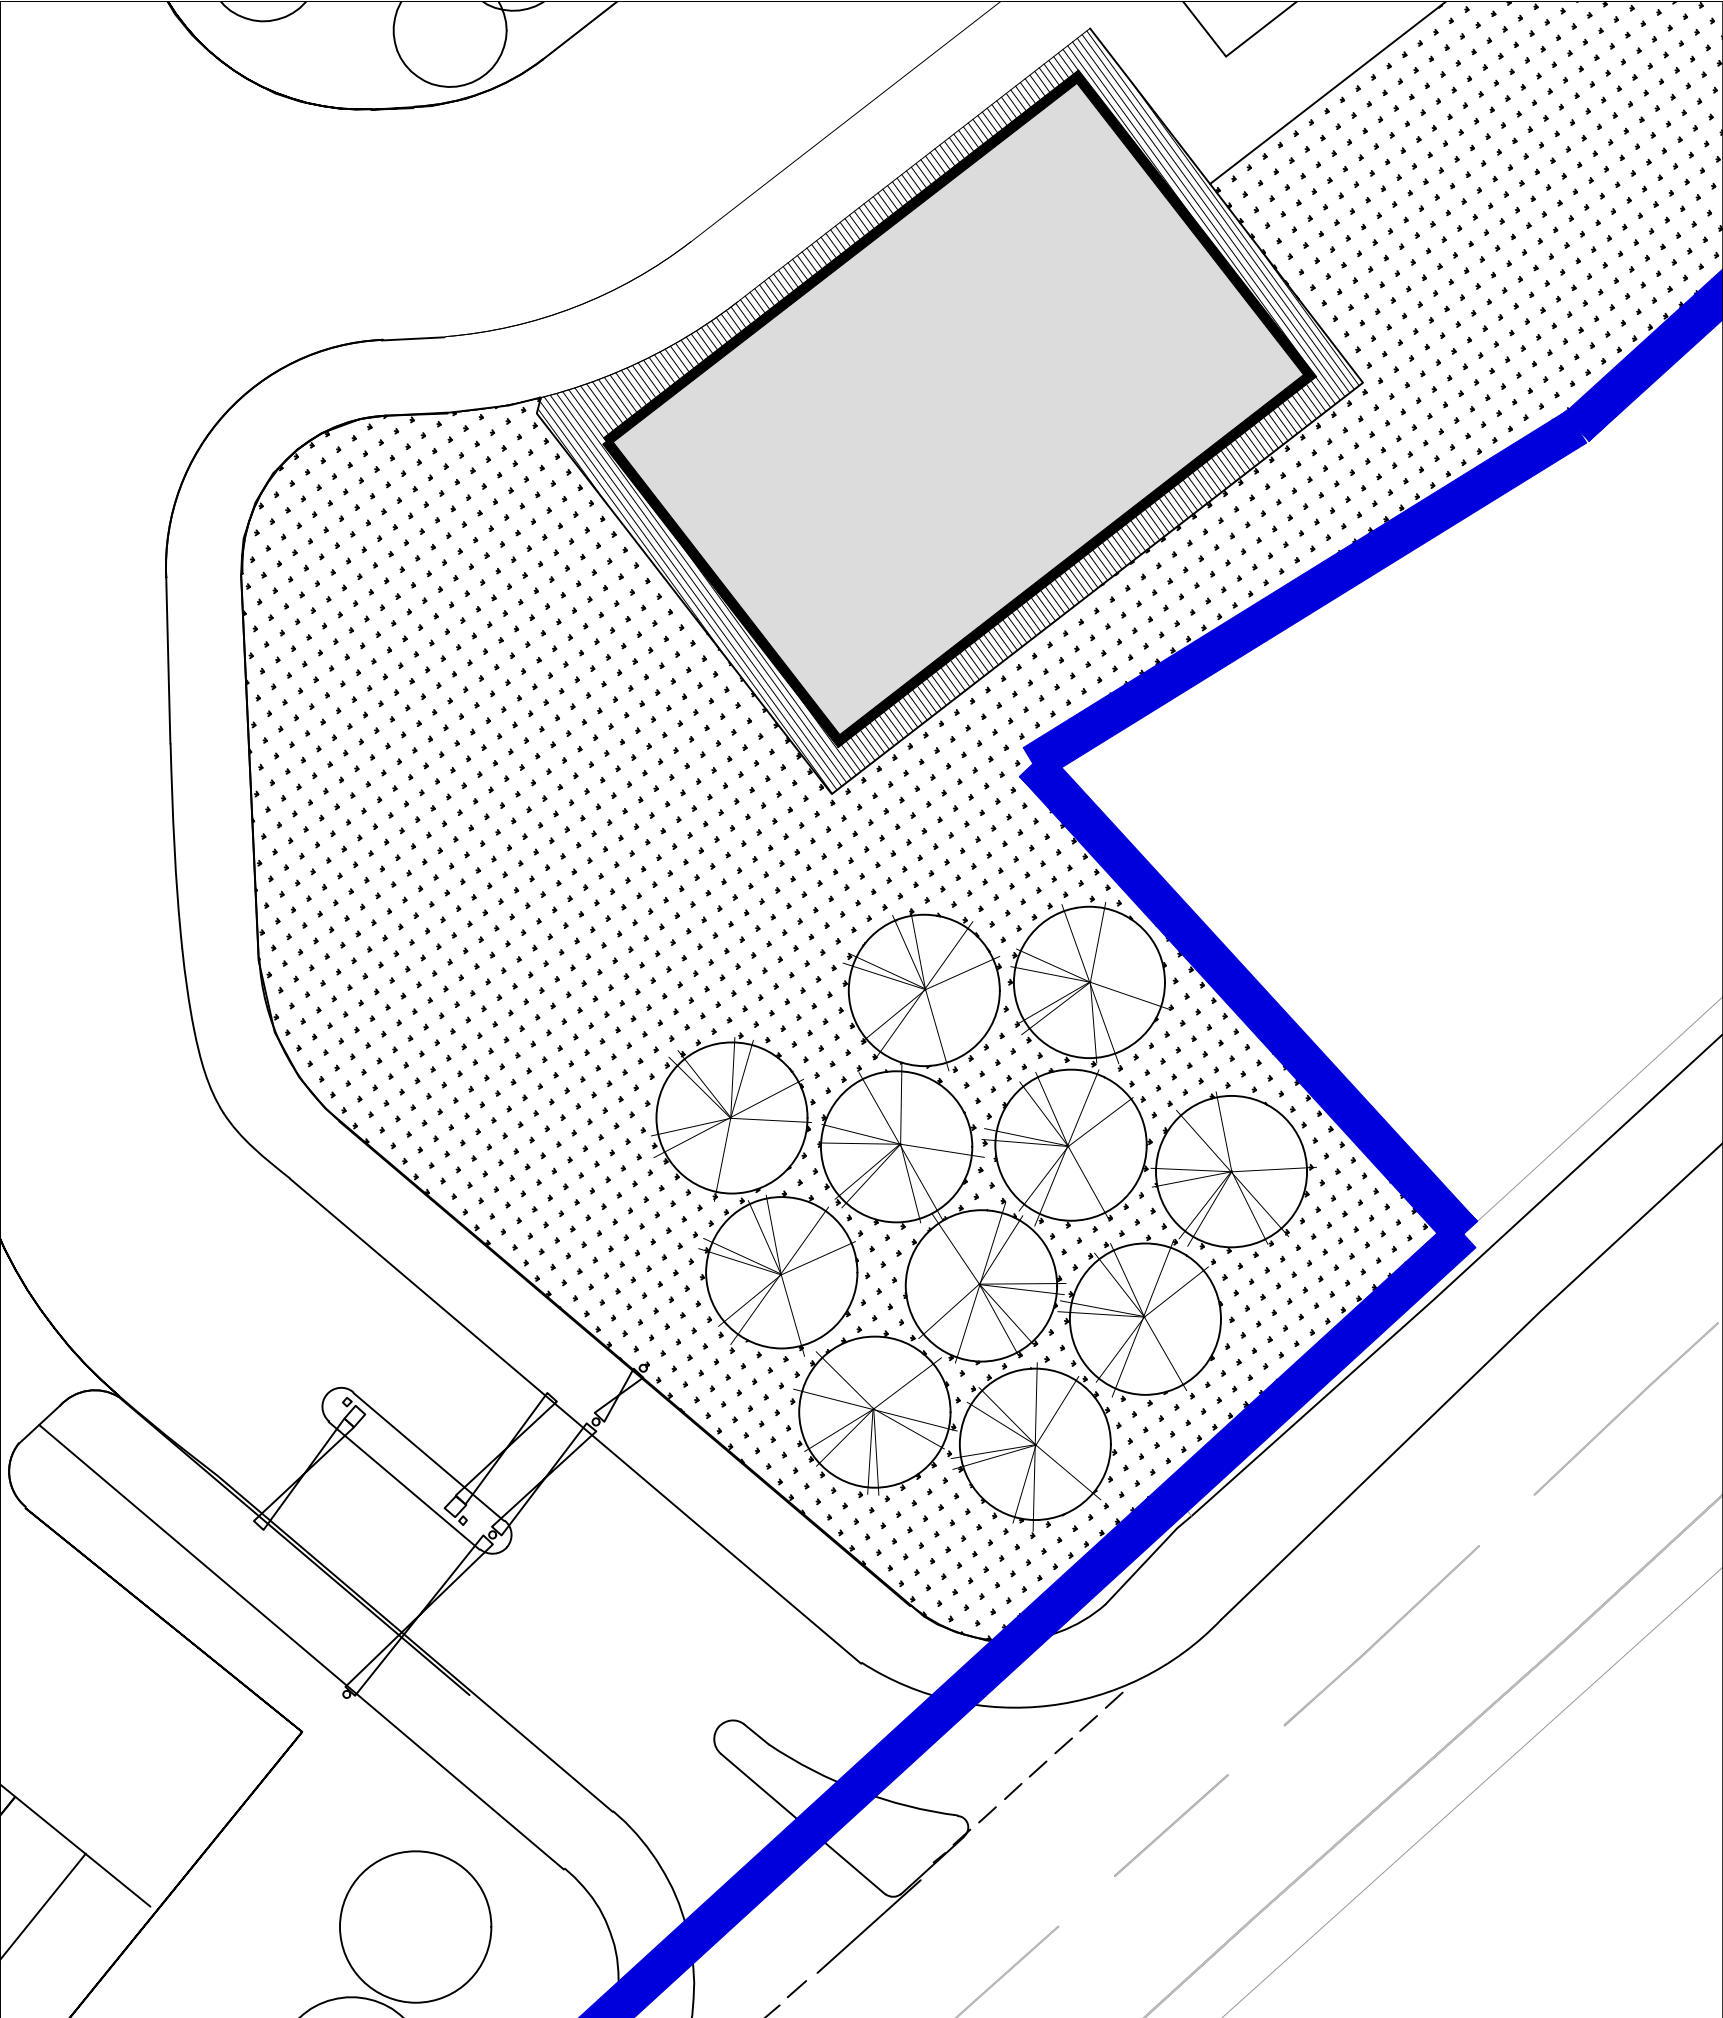

Use only labelled dimensions and levels for construction. All dimensions & levels to be checked on site before commencing work and any discrepancies to be notified to C.A. immediately. If in doubt ask ?

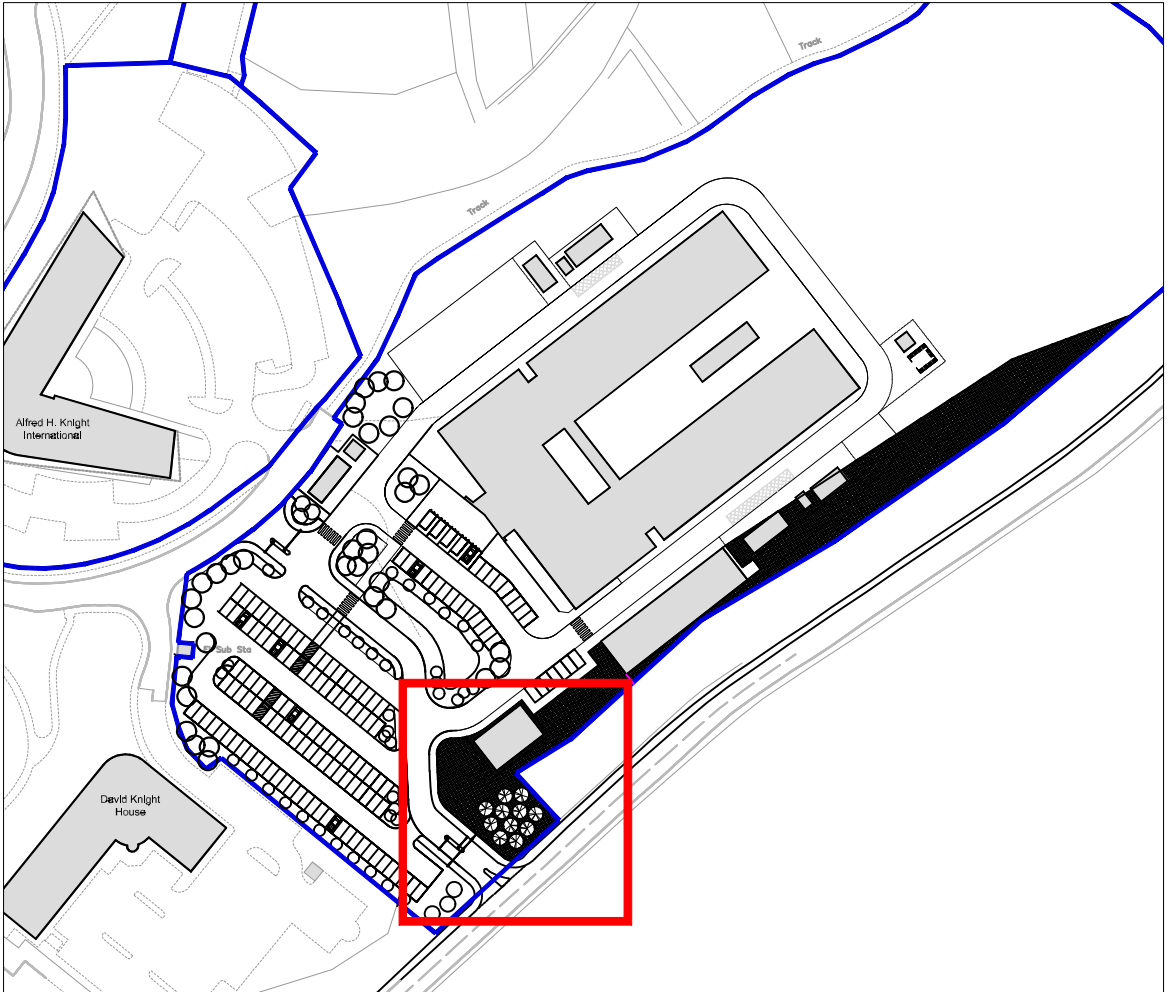

LOCATION PLAN 1:2000



PLANTING			
SPECIES	QTY	SIZE	SPACING
SILVER BIRCH	11	SMALL	MIN. 2M

rev

comments

initialed

date

mdg

architects
interior designers
strategy planners
quantity surveyors
principal designers

Mersey Design Group
Ltd
Cleveland House
41 Shaw Street
Liverpool L6 1HL

telephone: 0151 207 9431
facsimile: 0151 207 9447
e-mail: info@mdg.design
web: www.mdg.design

client

Alfred H Knight International Ltd

project

Lab Effluent Project
Kings Business Park
Prescot

content

Landscape Plan
Proposed Tree Planting

scale
1:100

sheet
A3

date
26/09/24

drawn by
CM

checked

project number
308-04

drawing number
AL(9)04

rev
1st

purpose of issue

Planning