

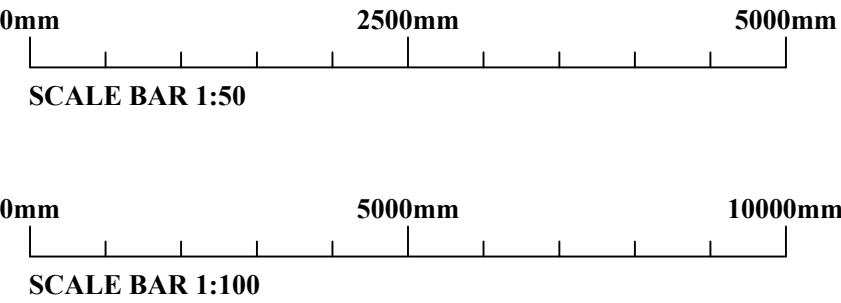


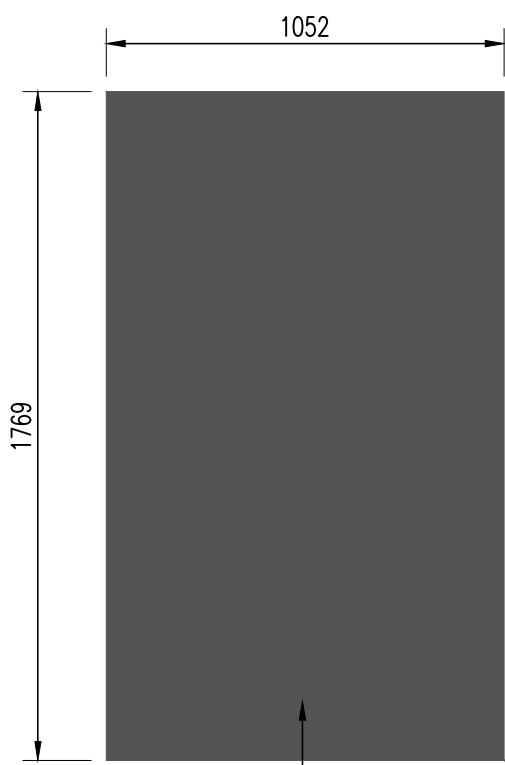


FOR PLANNING PURPOSES ONLY

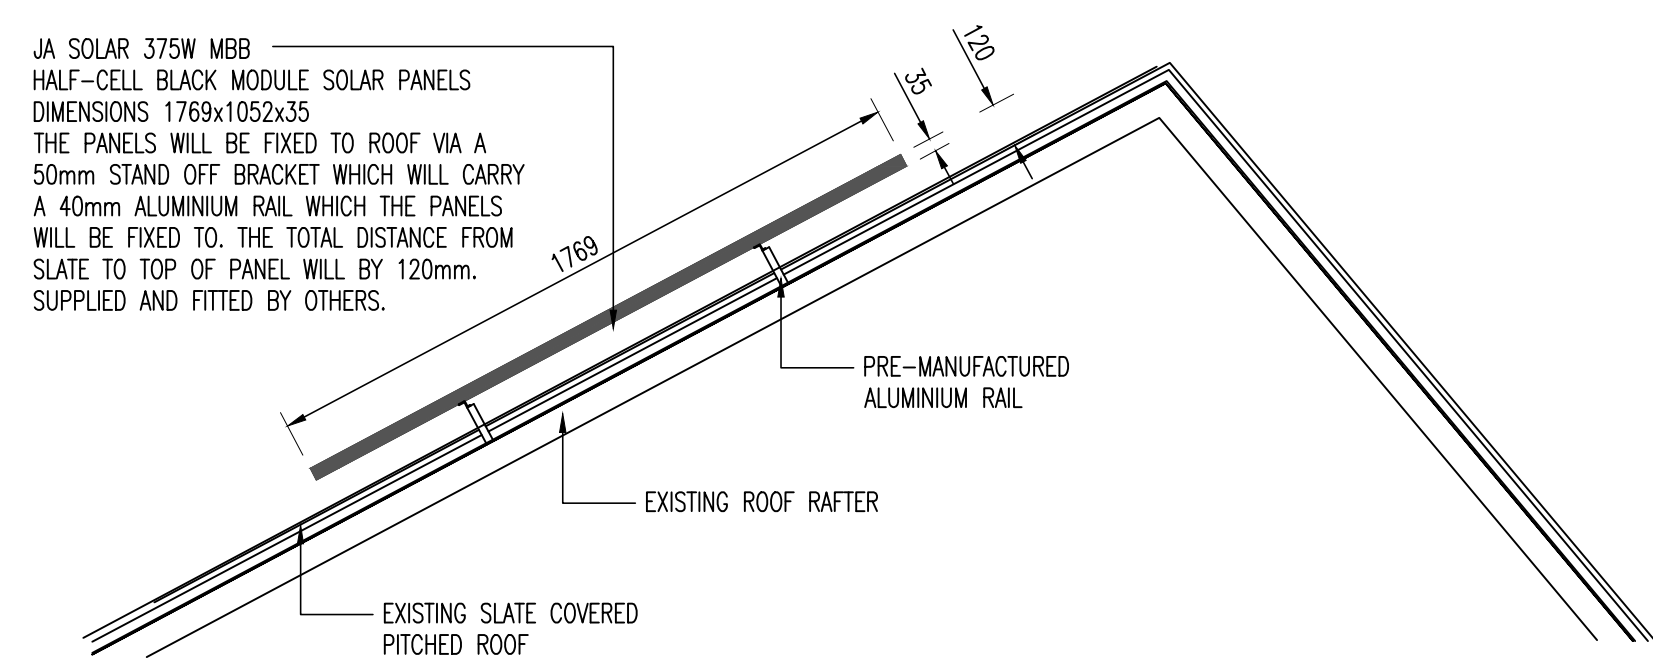

JA SOLAR 375W MBB
HALF-CELL BLACK MODULE SOLAR PANELS
DIMENSIONS 1769x1052x35
THE PANELS WILL BE FIXED TO ROOF VIA A
50mm STAND OFF BRACKET WHICH WILL CARRY
A 40mm ALUMINIUM RAIL WHICH THE PANELS
WILL BE FIXED TO. THE TOTAL DISTANCE FROM
SLATE TO TOP OF PANEL WILL BY 120mm.
SUPPLIED AND FITTED BY OTHERS.

SECTION SHOWING PV FIXINGS
SCALE 1:20

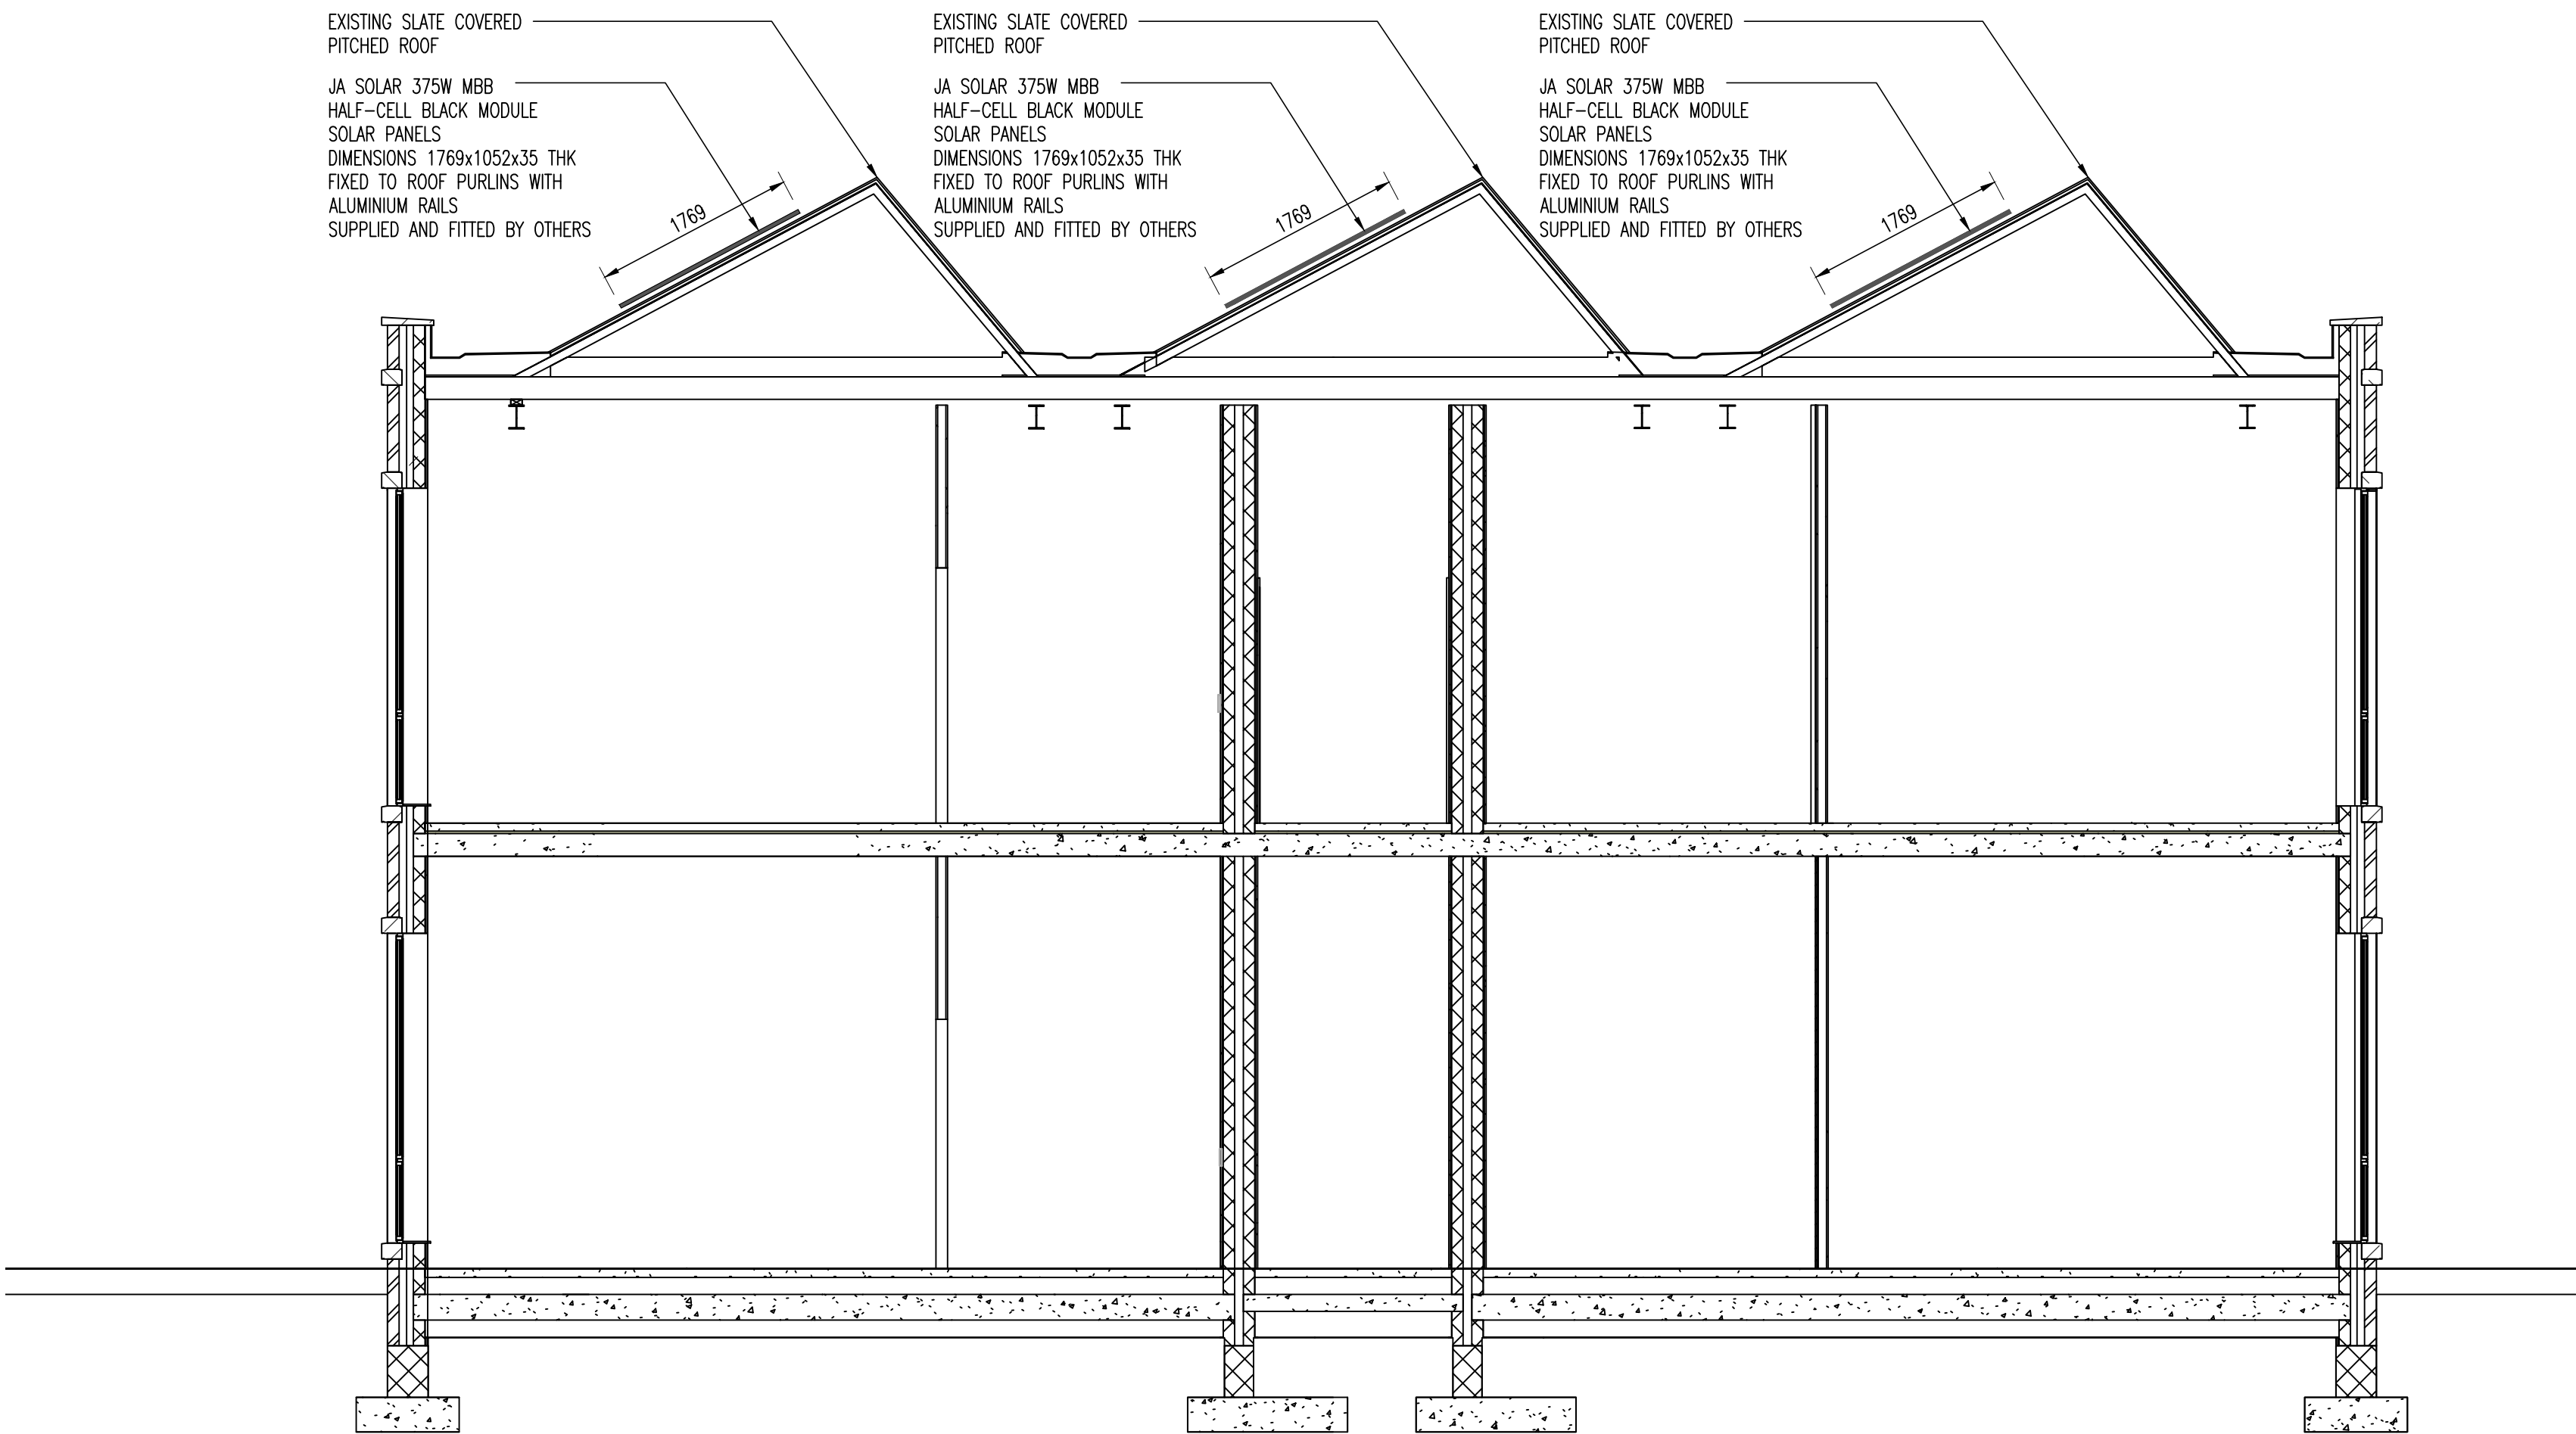

PROPOSED SECTION SHOWING PV FIXINGS
SCALE 1:50

Rev	Description	Date	By	Chkd
Drawing Status				
PRELIMINARY				
 Sutcliffe		Structural & Civil Engineering Geotechnical & Environmental Investigations Building Surveying Pre Planning Services		
Liverpool Head Office 0151 227 3100		Manchester Office 0161 877 5180	North Wales Office 01793 644 677	London Office 020 8014 4320
www.sutcliffe.co.uk		   	  	
Client				
LIVV HOUSING GROUP				
Project				
WATCH FACTORY, PRESCOT, L34 2SD				
Drawing Title				
PROPOSED SECTION SHOWING PV PANELS				
Date	Drawn By	Checked By		
APR 23	AM	WB		
Scale at A1	Project Number	Status	Revision	
AS NOTED	33289		P01	
Sheet Number				
33289-SUT-ZZ-XX-DR-S-5502				