
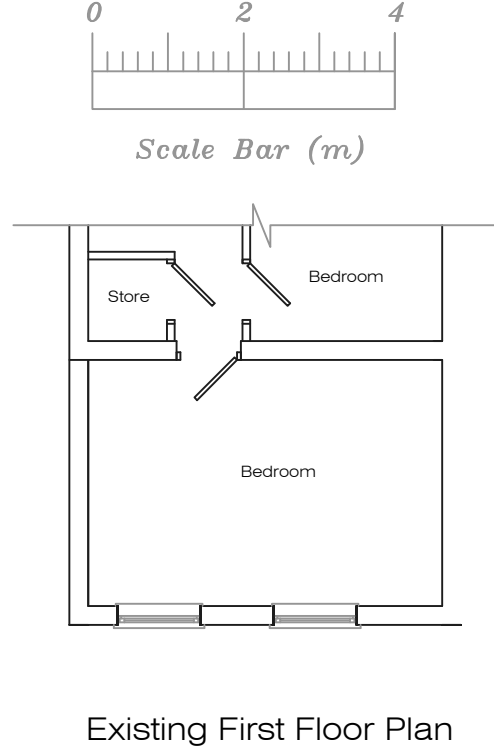
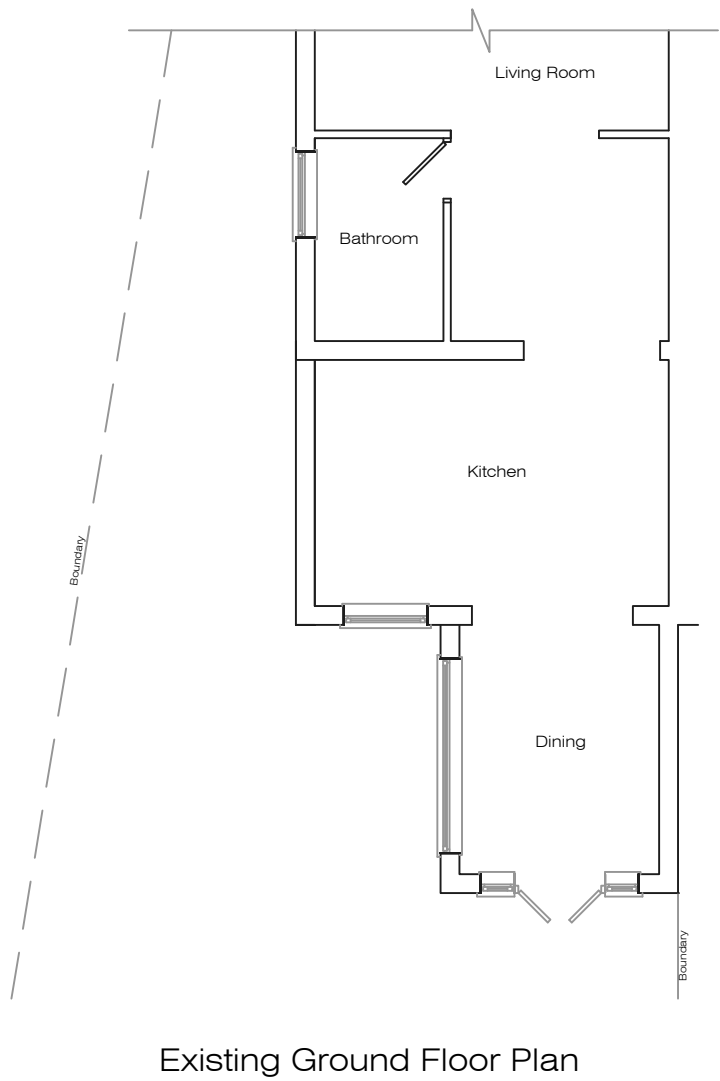


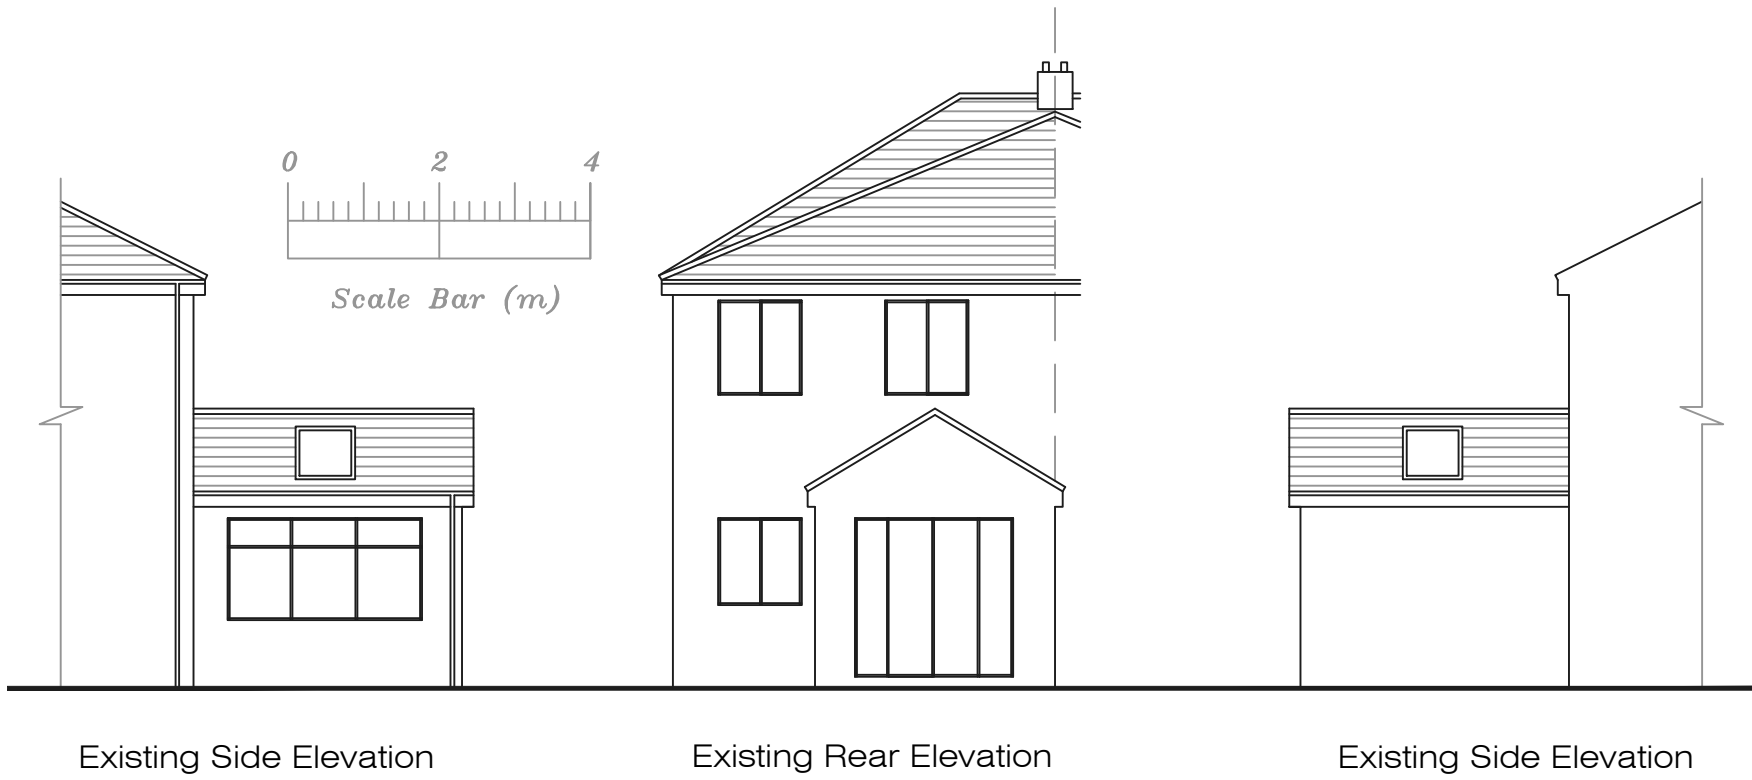

Address
47 Twig Lane, L36

Job Title
**Detached outbuilding and
single storey rear extension**

Drawing title
Existing Plans

Chkd	Appvd	date June '22	scale 1:100 @ A2	Dwg No. 001
------	-------	------------------	---------------------	----------------