



Long Site Section E-E

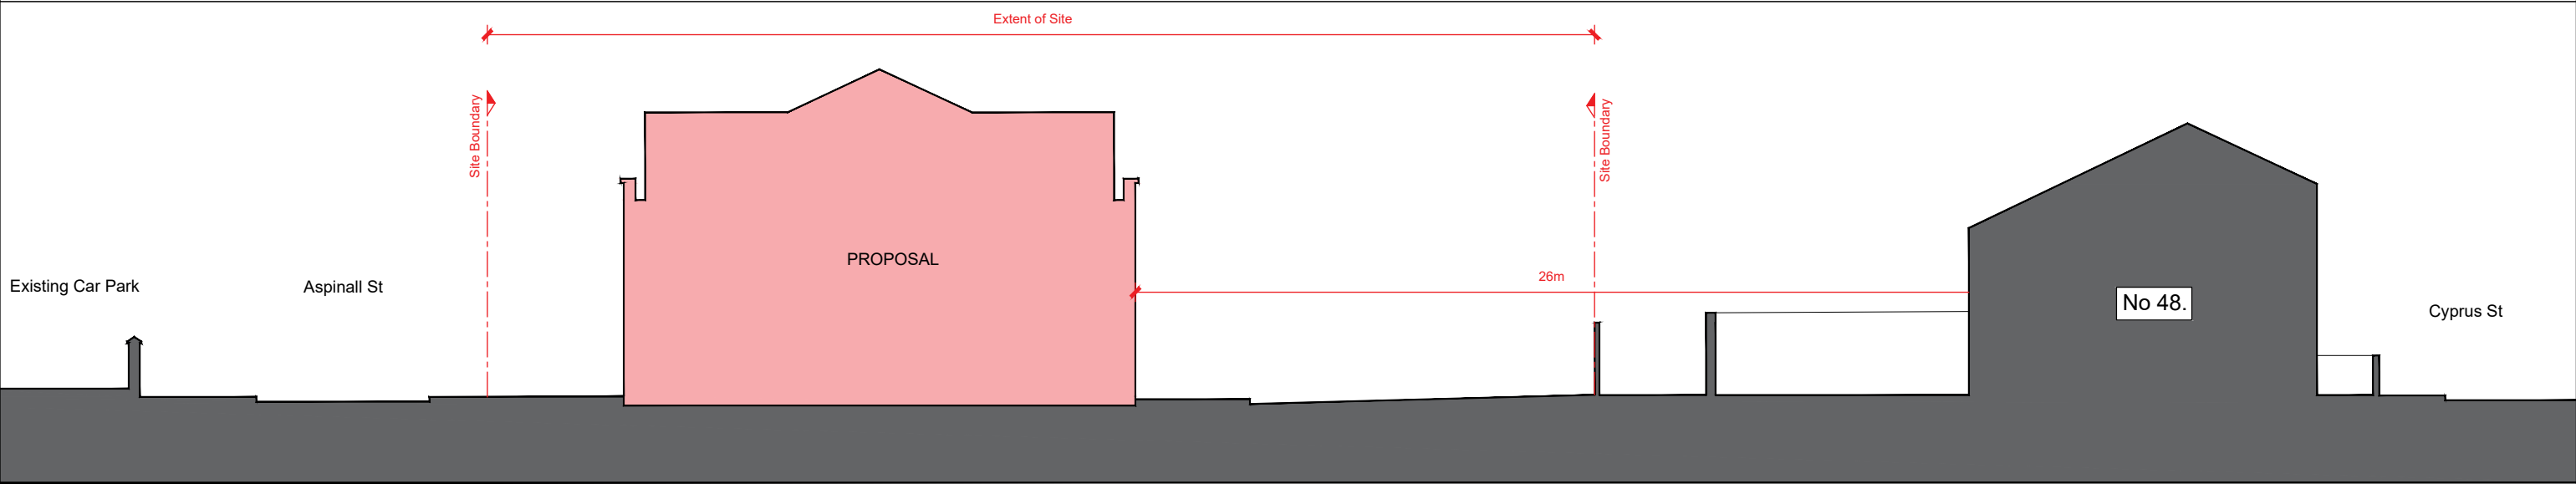


Long Site Section F-F

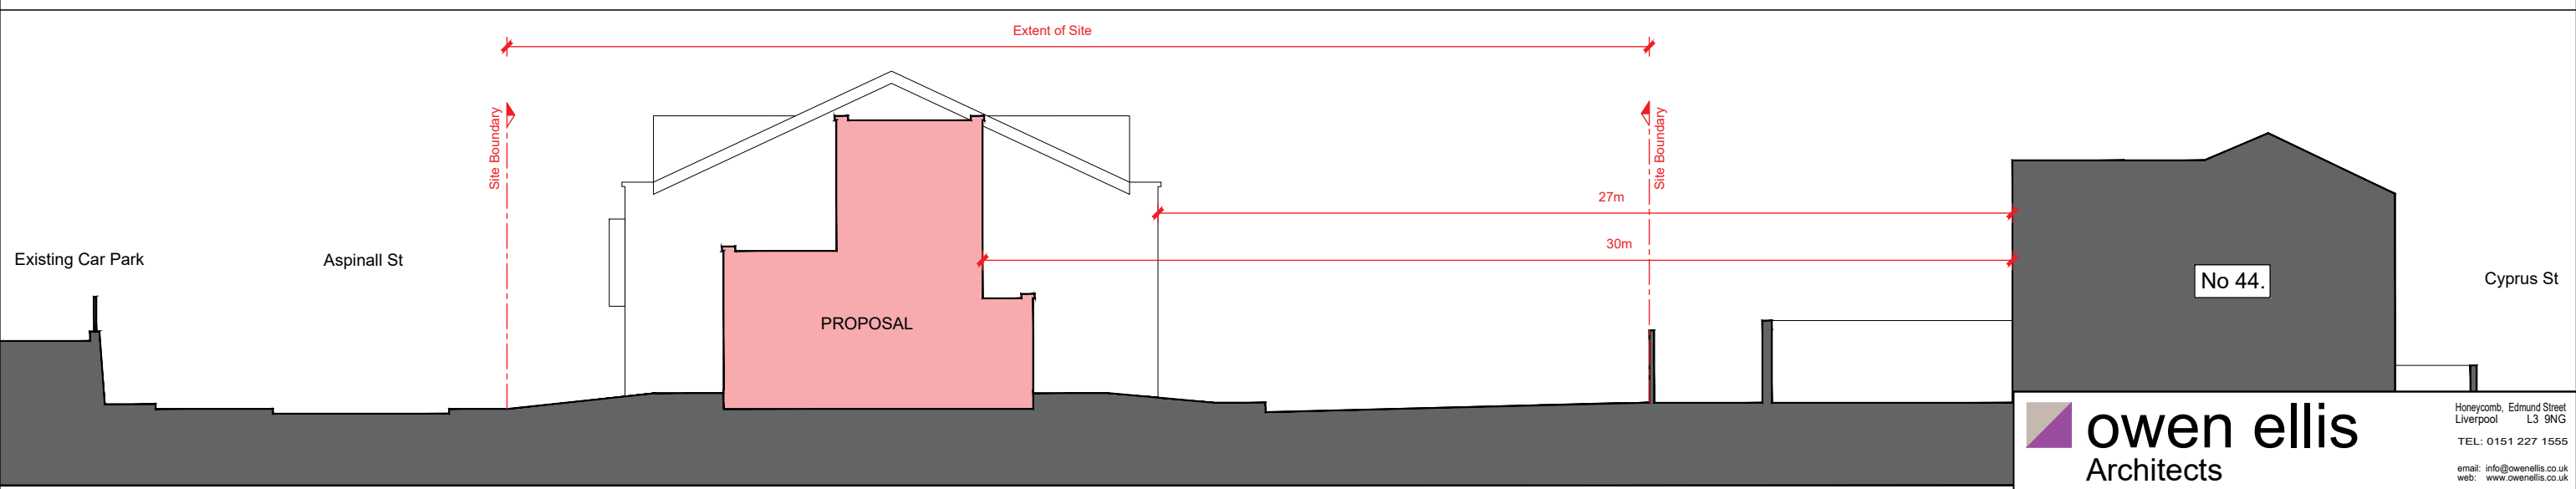

Long Site Section G-G

Scale 1:200 @ A3

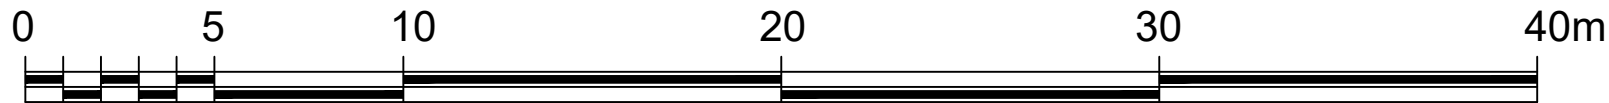

 **owen ellis**
Architects

Honeycomb, Edmund Street
Liverpool L3 9NG
TEL: 0151 227 1555
email: info@owenellis.co.uk
web: www.owenellis.co.uk

18 No. - 2B Apartments,
Aspinall Street, Prescot, L34 5QQ.

Proposed Interface Site Sections

DRAWING NUMBER	REVISION	DATE
4188 / SK 16	-	Feb 2022
		SCALE
		1:200 @ A3