
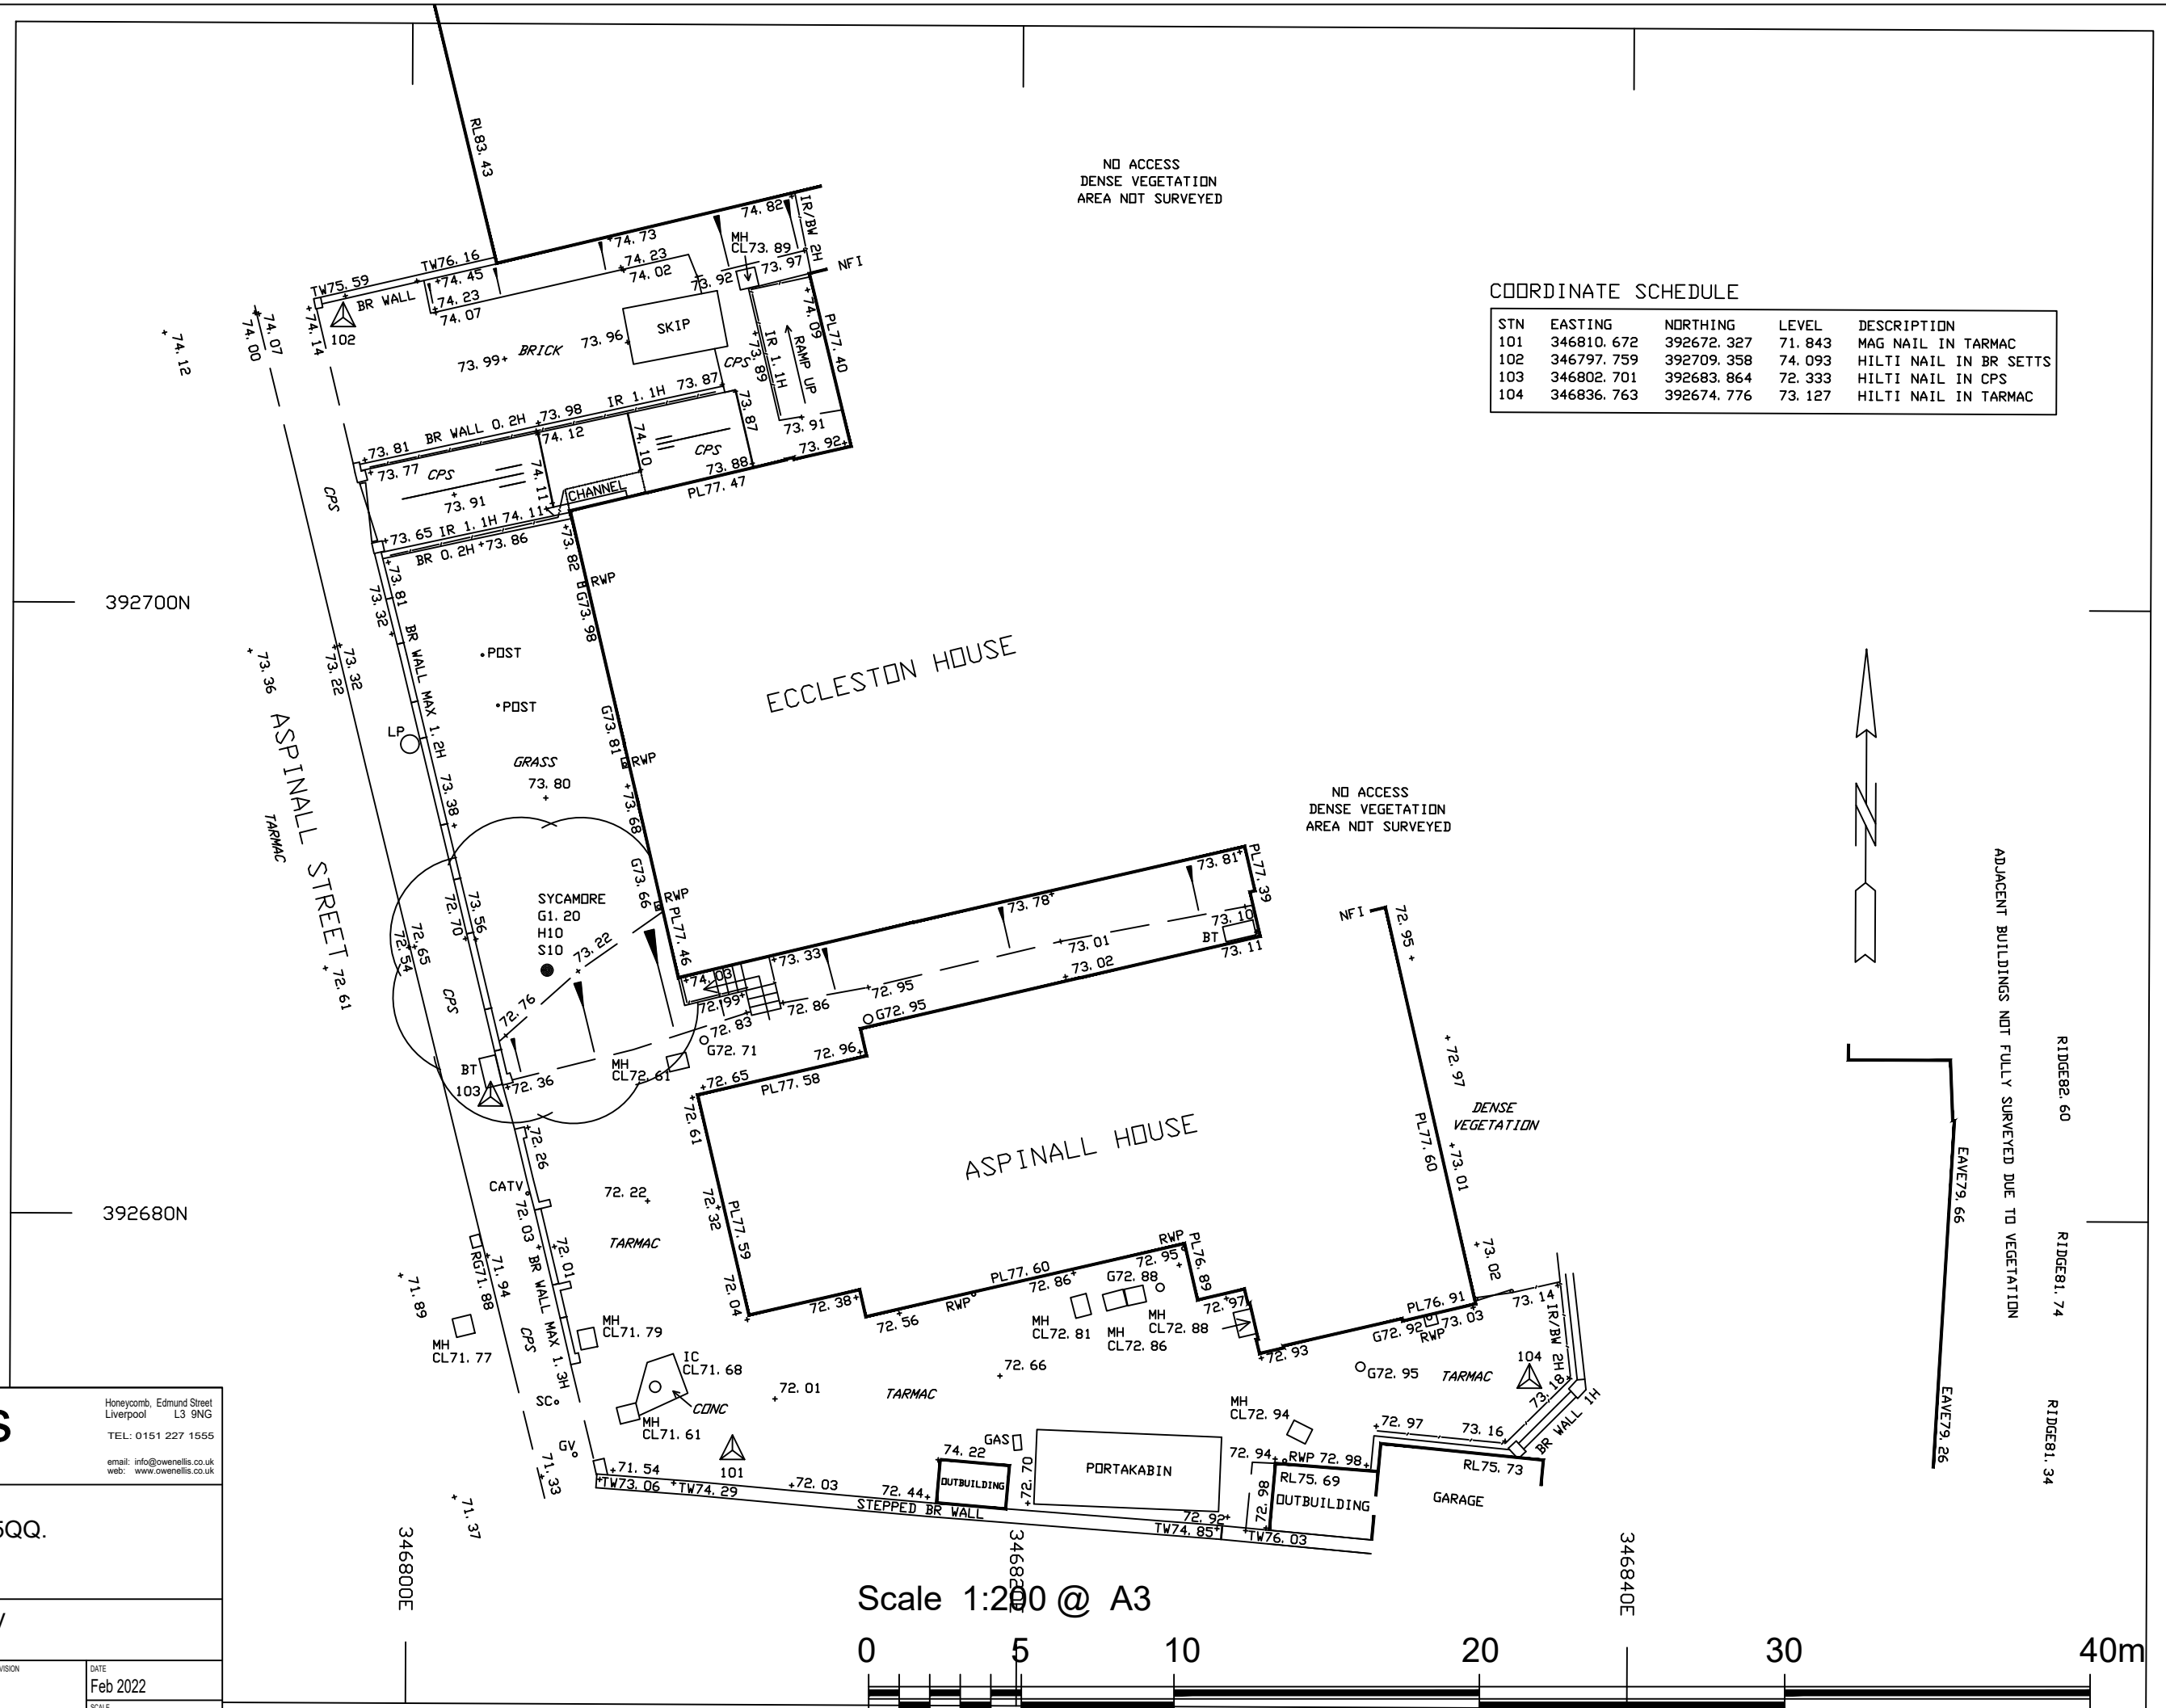


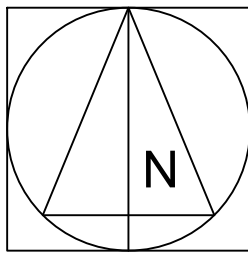

owen ellis  
Architects

18 No. - 2B Apartments,  
Aspinall Street, Prescott, L34 5QQ.

### Existing Topographical Survey

DRAWING NUMBER

4188 / SU 07

|          |  |
|----------|--|
| REVISION |  |
|----------|--|

Honeycomb, Edmund Street  
Liverpool L3 9NG  
TEL: 0151 227 1555  
email: [info@owenellis.co.uk](mailto:info@owenellis.co.uk)  
web: [www.owenellis.co.uk](http://www.owenellis.co.uk)

email: [info@owenellis.co.uk](mailto:info@owenellis.co.uk)  
web: [www.owenellis.co.uk](http://www.owenellis.co.uk)

|       |            |
|-------|------------|
| DATE  | Feb 2022   |
| SCALE | 1:200 @ A3 |