


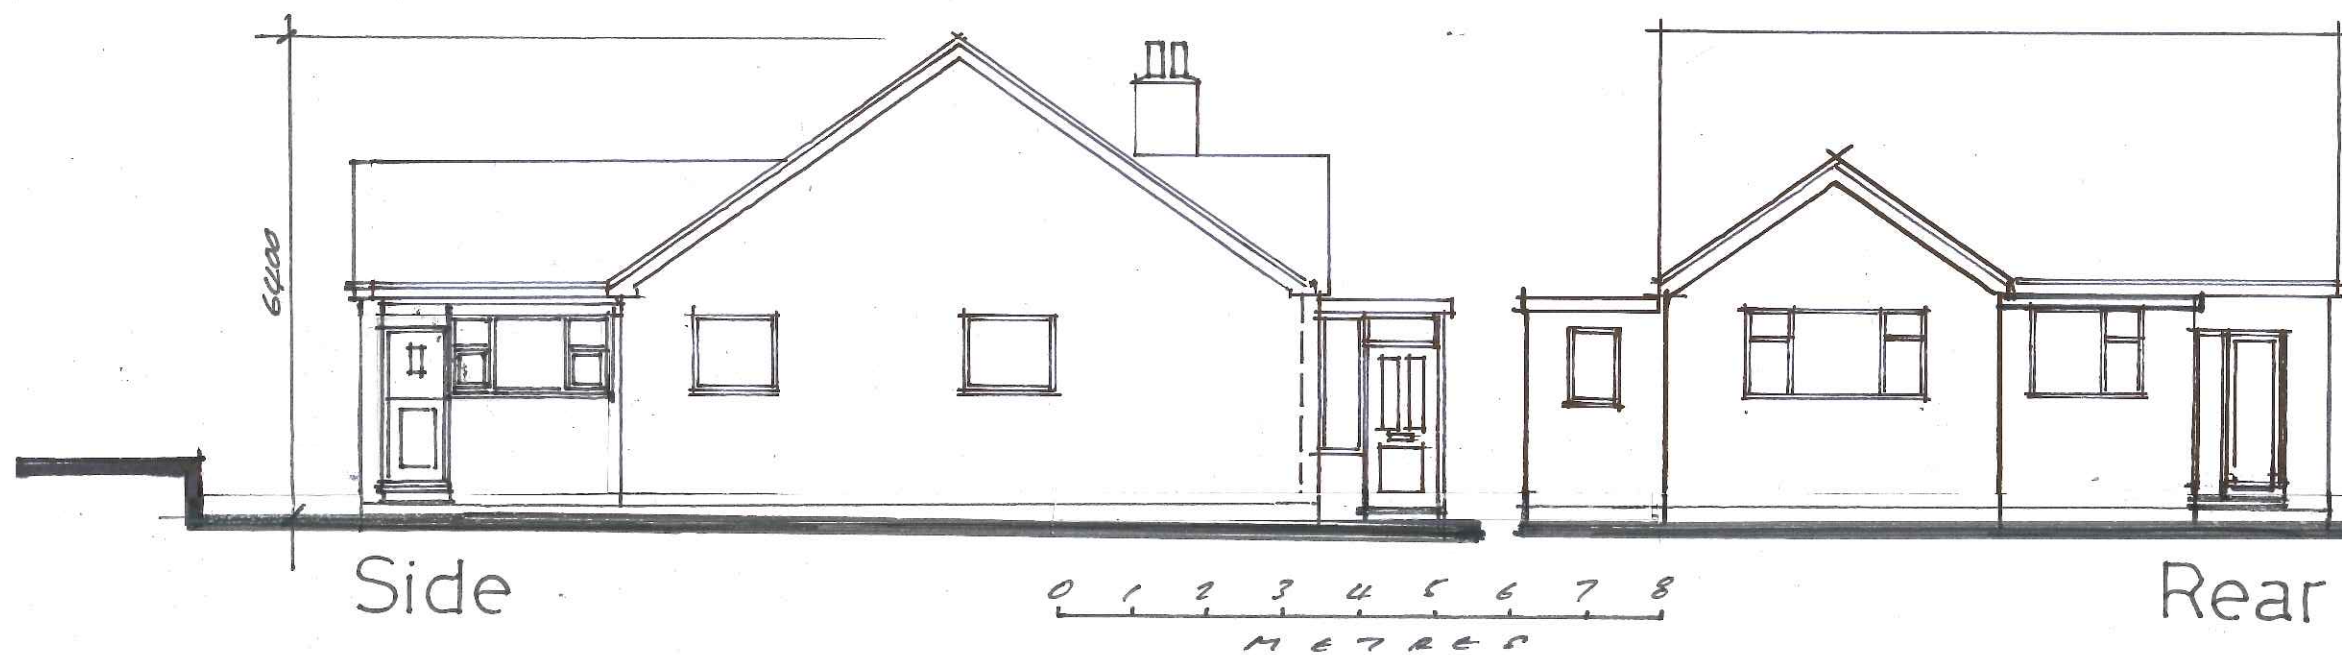

## EXISTING ELEVATIONS

Notes

### Planning Application Drawing

[illegible]

Revisions

|  |  |  |
|--|--|--|
|  |  |  |
|  |  |  |
|  |  |  |
|  |  |  |

Contract

EXTENSION TO  
13 CHORLEY RD,  
L'POOL L13-1NT

Drawing Title

EXISTING  
ELEVATIONS

John J. White Architect  
B.A. Dip. Arch. A.R.B  
39 Mersey Road Liverpool L17 6AG  
Tel/Fax 0151 474 4701 Mob 07711 506988  
Email [john.white39@blueyonder.co.uk](mailto:john.white39@blueyonder.co.uk)

Scale  
1:100  
@A3

Date  
MARCH  
2024

|                |   |
|----------------|---|
| Drawing number | 6 |
|----------------|---|

revision