



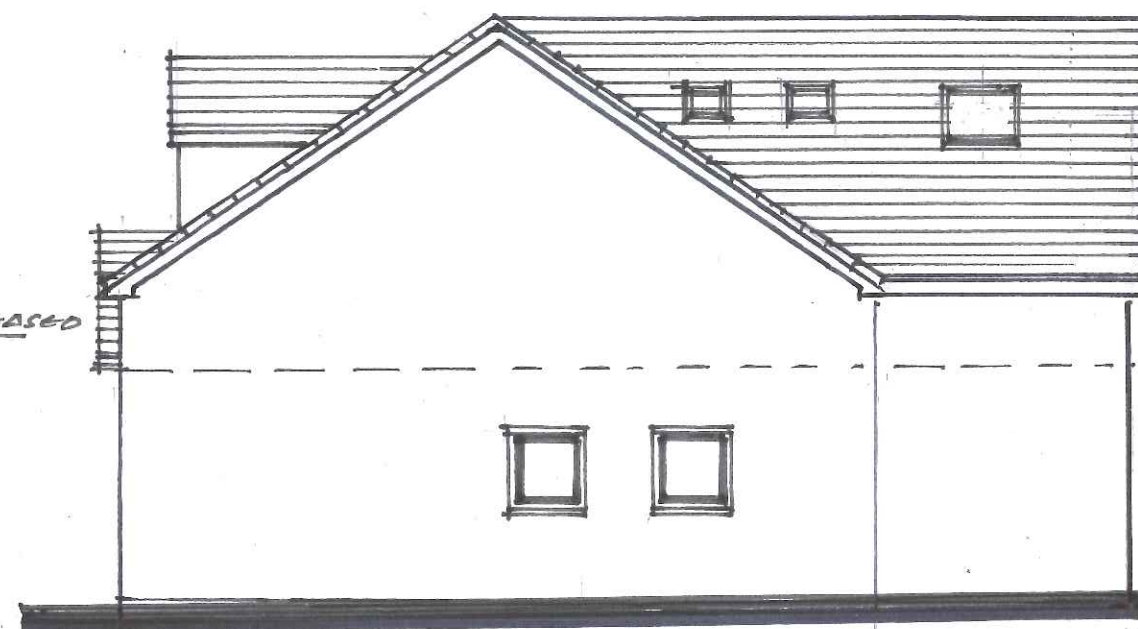

Front

Side

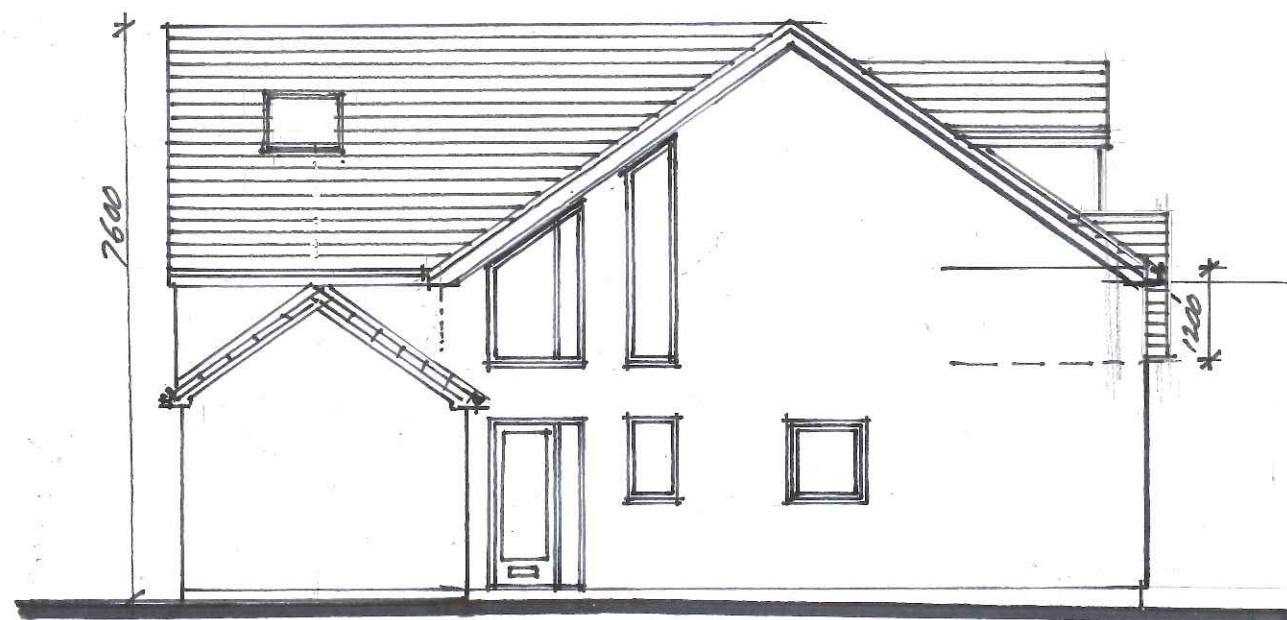

Side

Rear

PROPOSED ELEVATIONS

Notes

Planning Application Drawing

[illegible]

Revisions

Contract

EXTENSION TO
13 CHORLEY RD.
L'POOL L34-1N7

Drawing Title

PROPOSED
ELEVATIONS

John J. White Architect
B.A. Dip. Arch. A.R.B
39 Mersey Road Liverpool L17 6AG
Tel/Fax 0151 474 4701 Mob 07711 506988
Email john.white39@blueyonder.co.uk

Scale 1:100 CA3	Date MARCH 2024	Drawing number 7	revision
-----------------------	-----------------------	---------------------	----------