


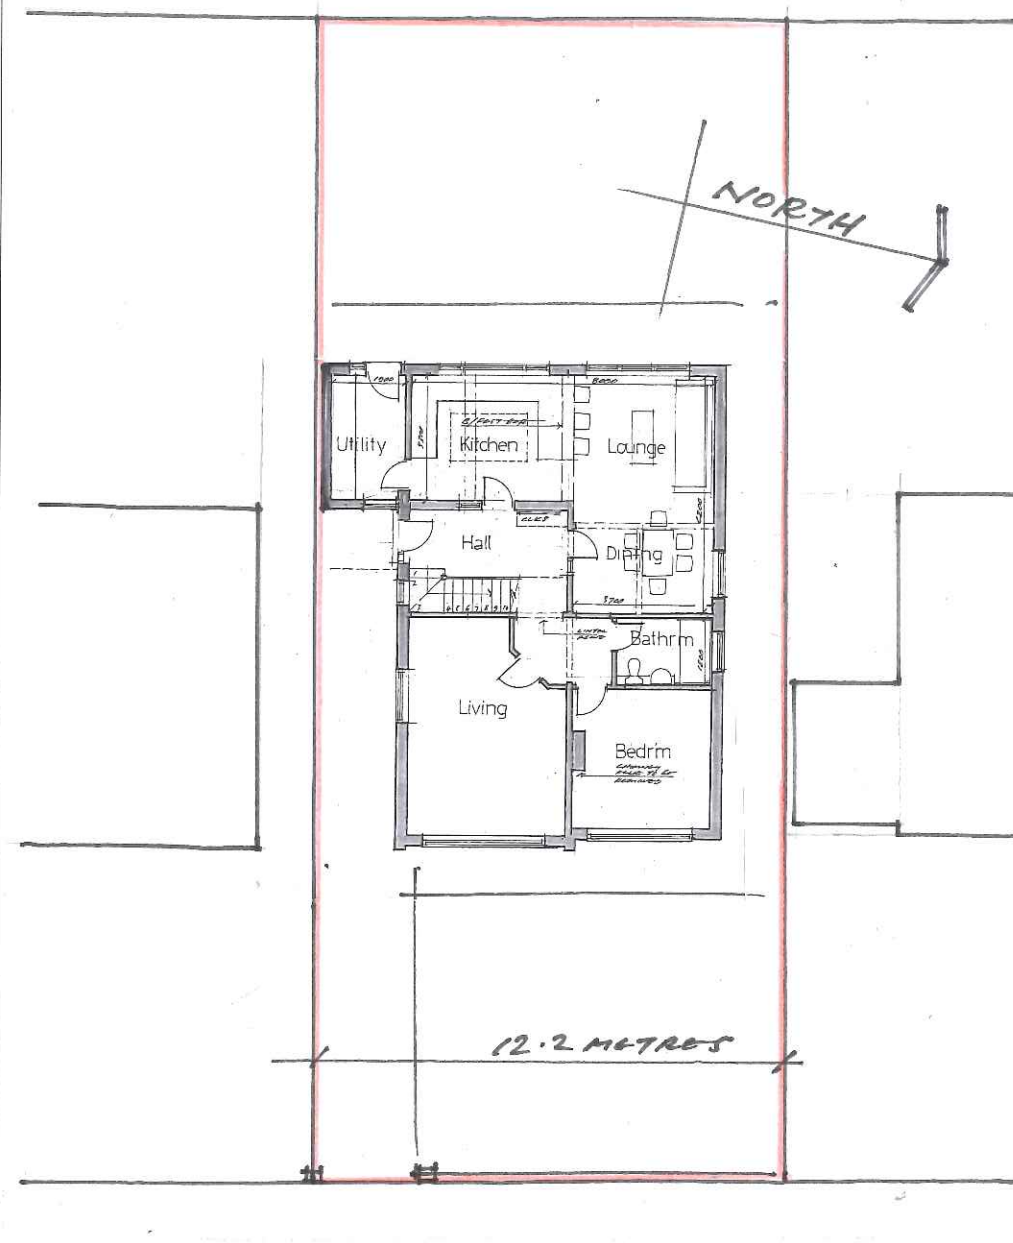

Notes

Planning Application Drawing

[illegible]

Revisions		

Contract

EXTENSION TO
34 CHORLEY RD.
L'POOL L34-1N7

Drawing Title

**LOCATION AND
BLOCK PLANS**

John J. White Architect
B.A. Dip. Arch. A.R.B.
39 Mersey Road Liverpool L17 6AG
Tel/Fax 0151 474 4701 Mob 07711 506988
Email john.white39@blueyonder.co.uk

Scale 1:1250 1:200	Date MARCH 2024	Drawing number 9	revision
--------------------------	-----------------------	---------------------	----------