



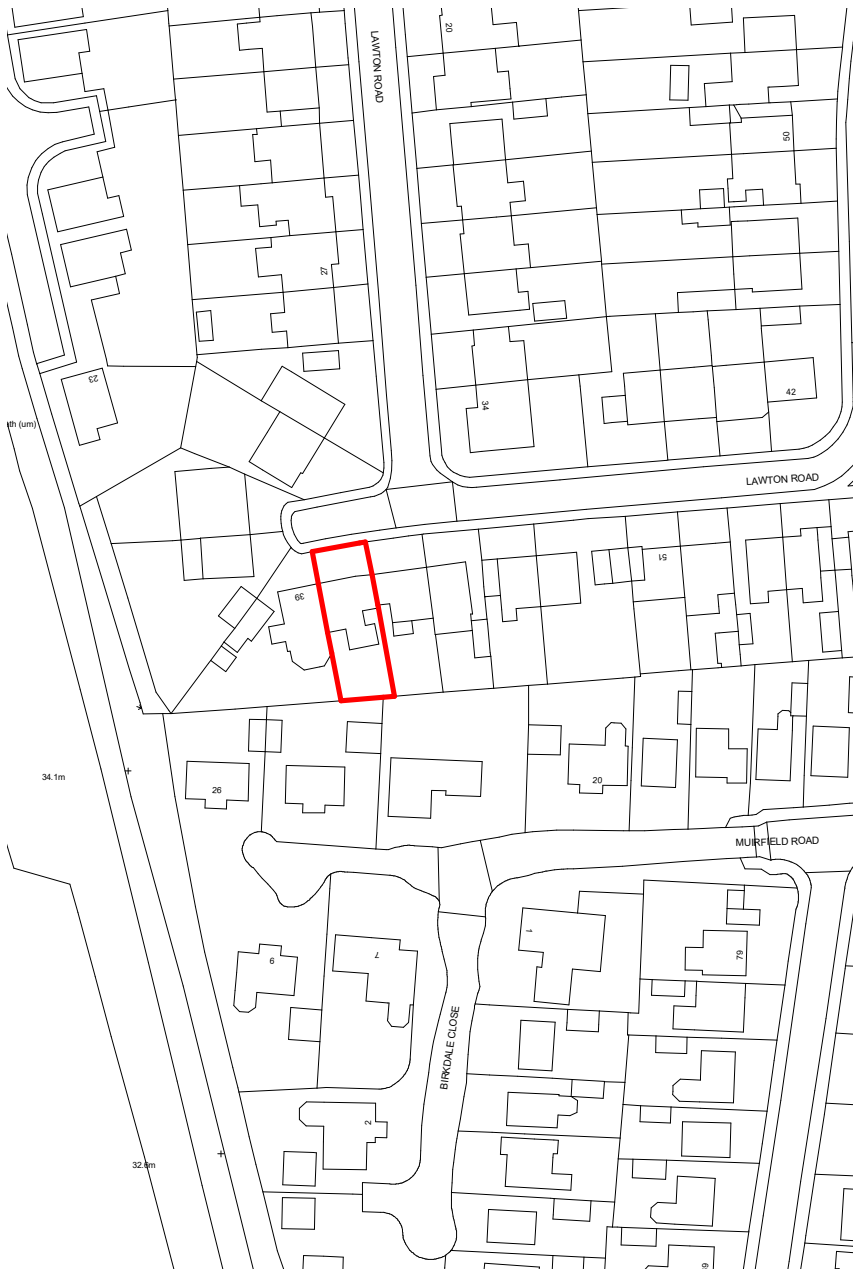

Location Plan
1:1250

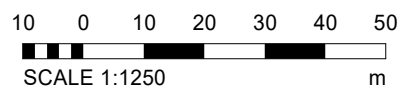

Client: Mr. D. Thomas
Project Name: 41 Lawton Road
Project Ref: 21011
Project Address: 41 Lawton Road, Huyton,
L36 4HL

Sheet Name: Location Plan
Sheet No: L (01) 001 Scale: 1:1250
Drawn by: JF Date: 02/2021
Checked by: JF Rev: P1
Drawing Status: PLANNING

Arch.Haus

Arch Haus Studio
e: mail@arch.haus
t: 07951 251 646