
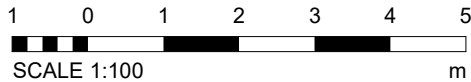
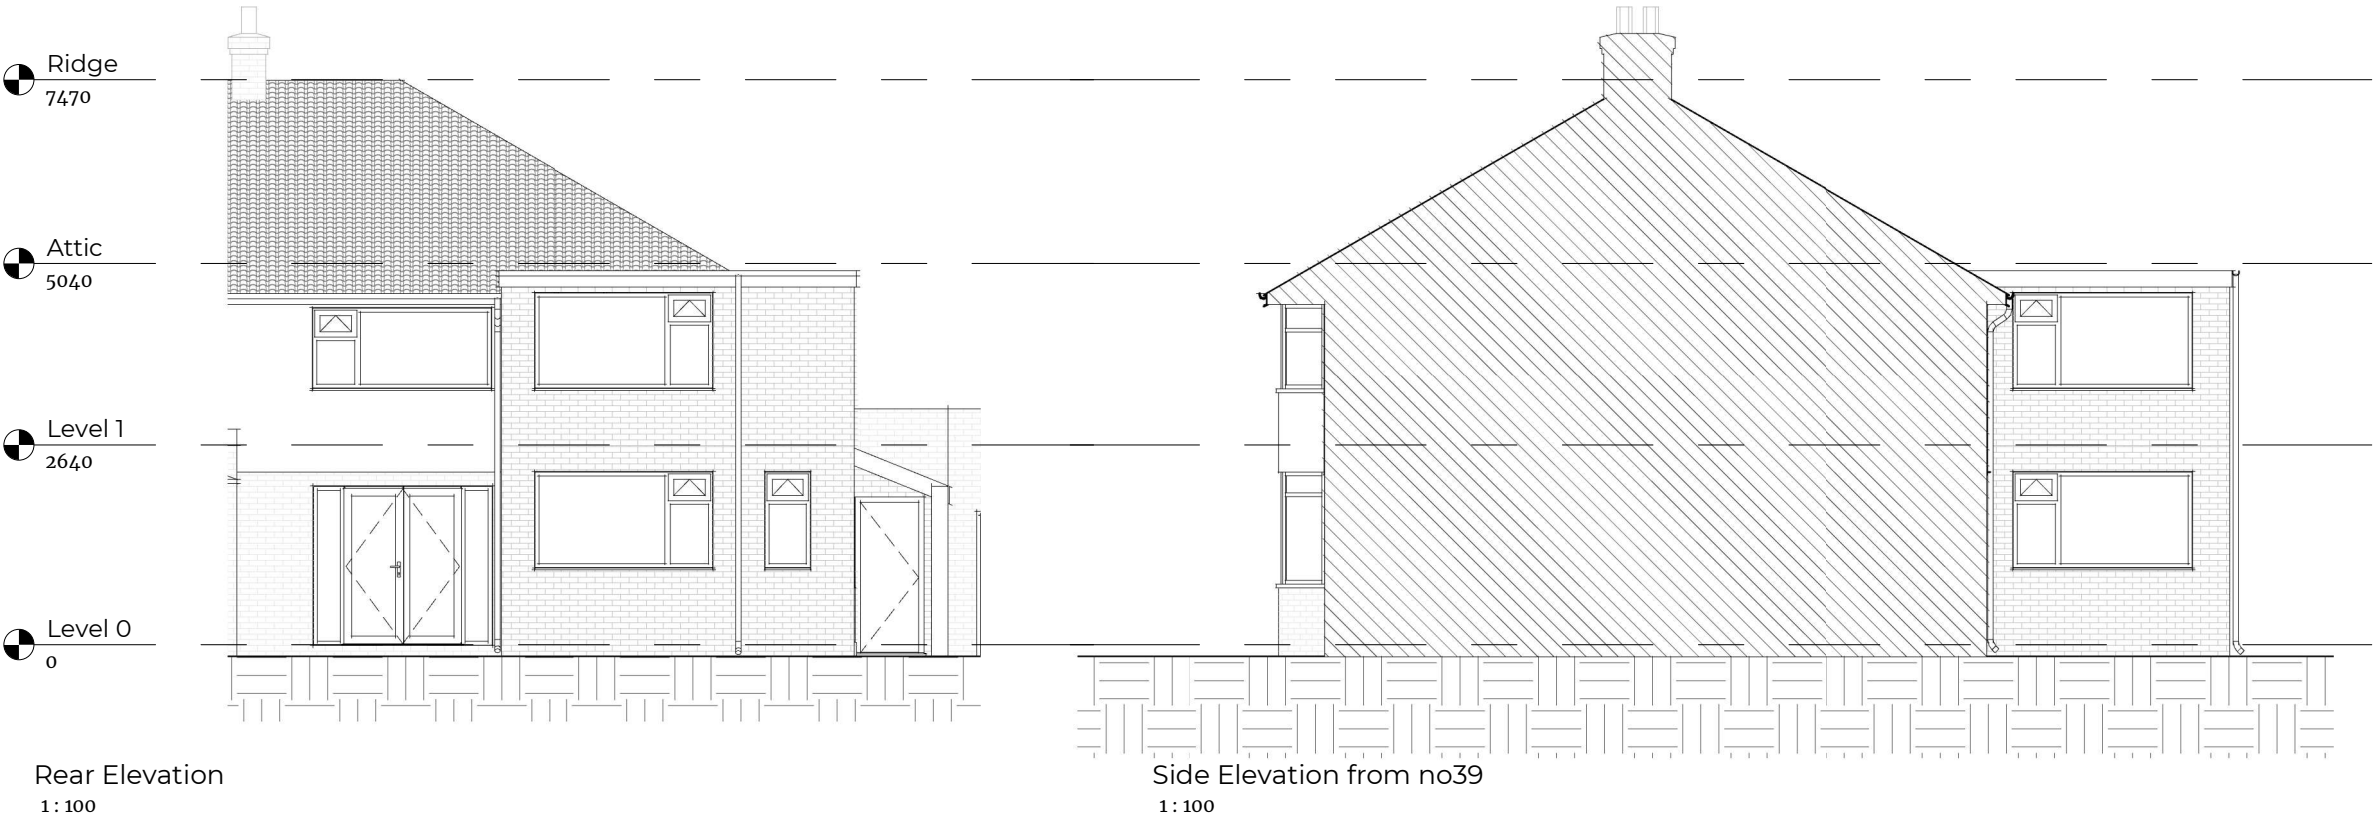


Client: Mr. D. Thomas
Project Name: 41 Lawton Road
Project Ref: 21011
Project Address: 41 Lawton Road, Huyton,
L36 4HL

Notes:

Revision:
P1 23/02/21 Client Issue
P2 29/03/2021 PLANNING

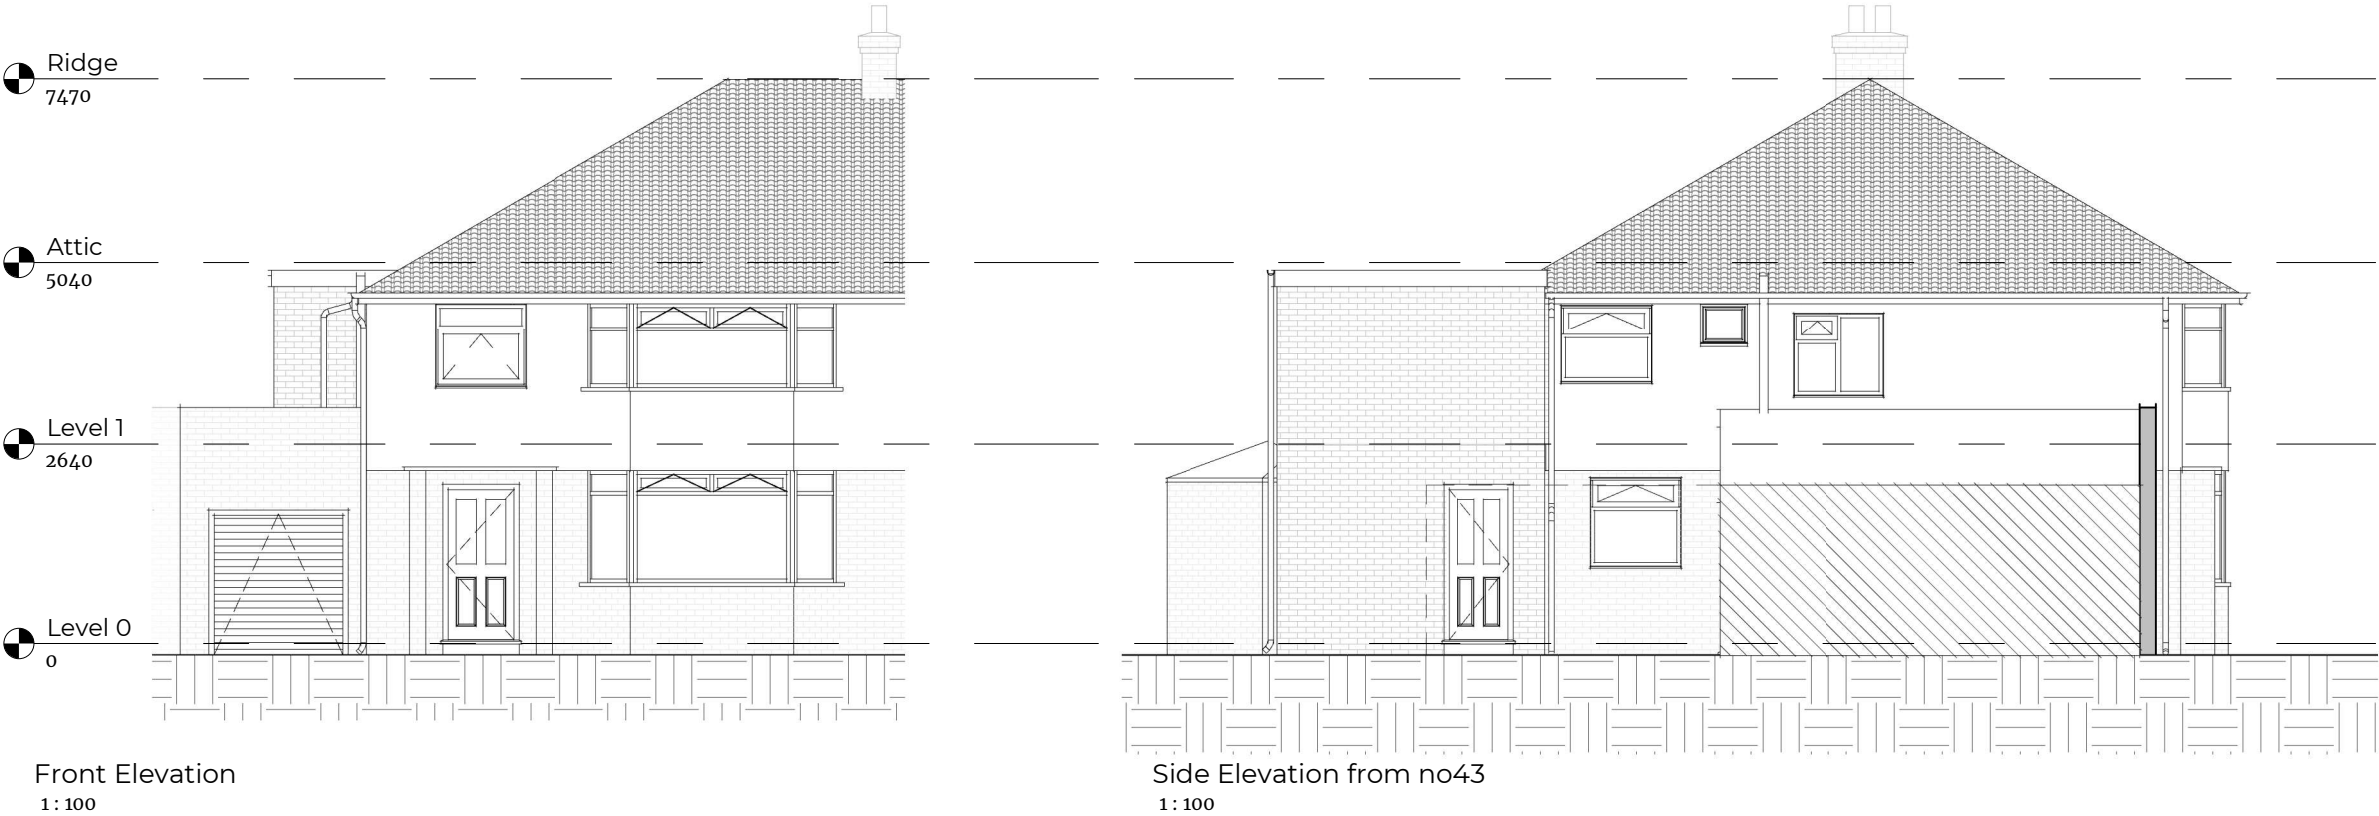

Drawing Status: PLANNING

Sheet Name: Existing Elevations
Sheet Number: L (05) 001 Date: 02/2021
Drawn by: JF Rev: P2
Checked by: JF Scale: 1 : 100

All dimensions to be checked on site. Figured dimensions to be read in preference to scaled. Arch.Haus accepts no responsibility for any unauthorised amendments to the drawing and does not permit unauthorised copying of the drawing. This drawing is copyright and remains the property of Arch.Haus unless otherwise agreed.