




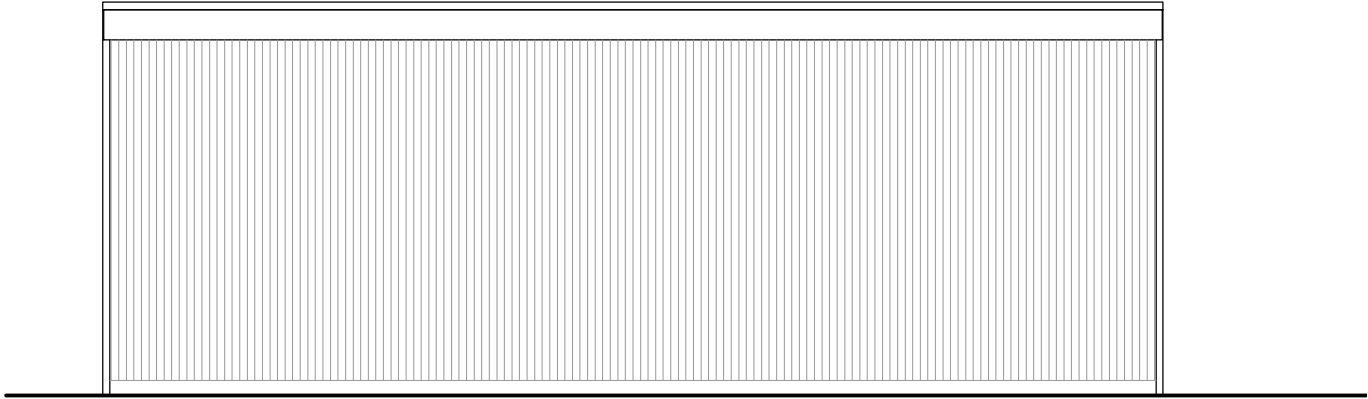


Proposed Elevation C Scale 1:50

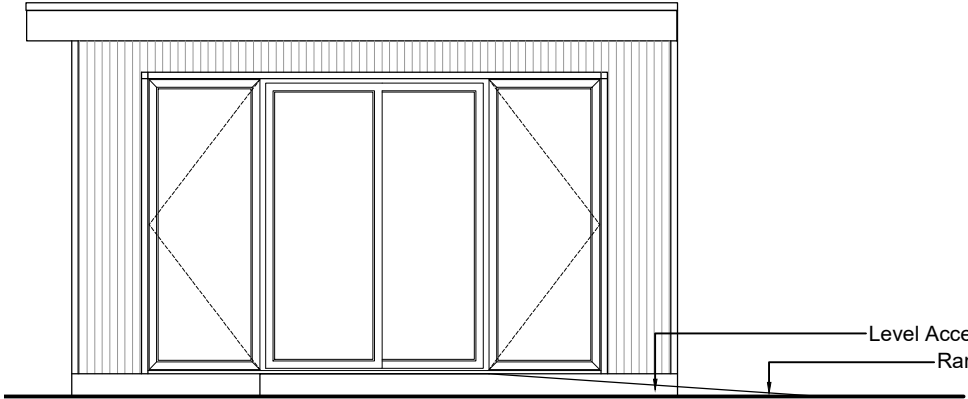

Proposed Elevation D Scale 1:50

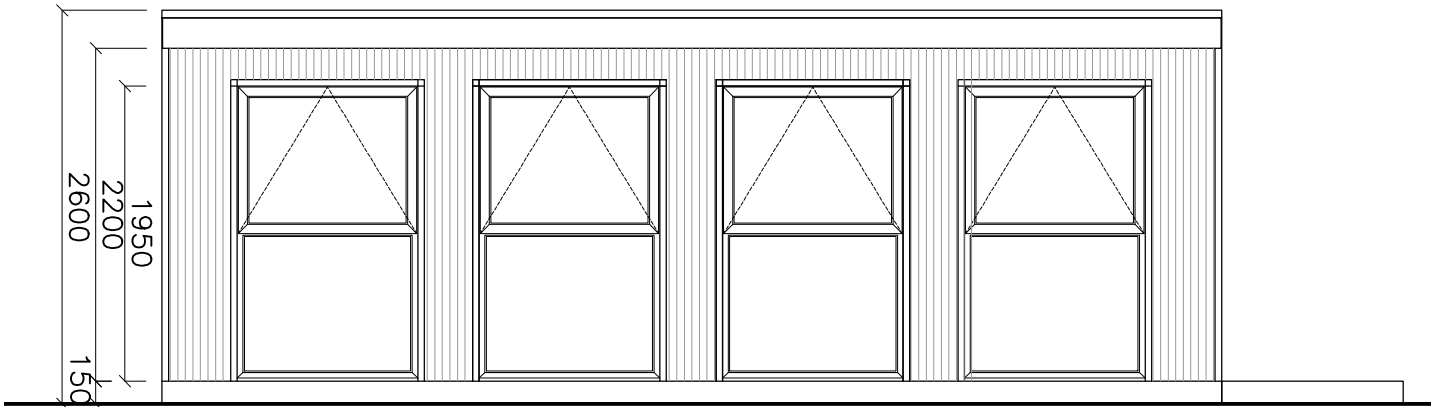

Proposed Elevation A Scale 1:50

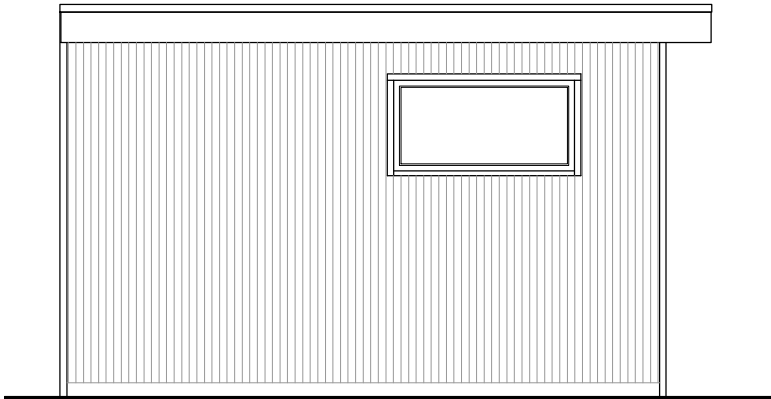


Proposed Elevation B Scale 1:50


DRAWING KEY

ROP. GARDEN ROOM


PROPOSED FENCING

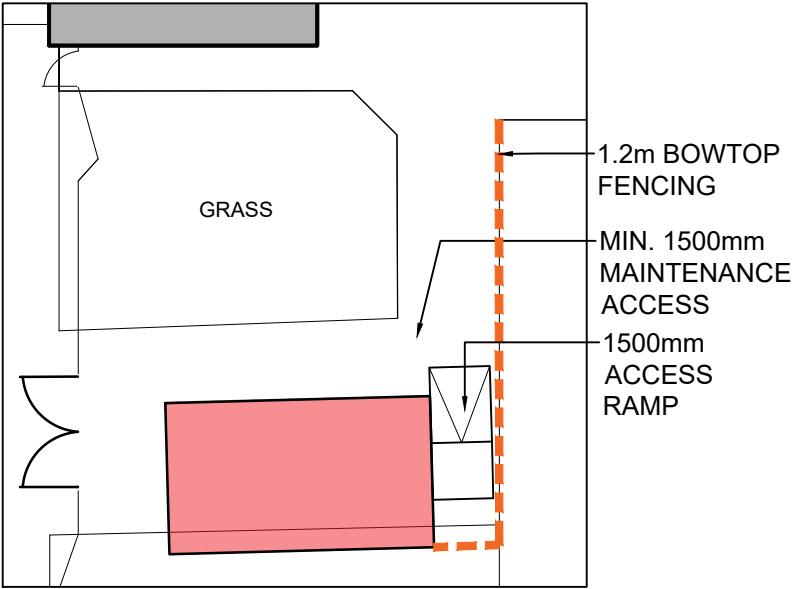



Proposed Plan Scale 1:100

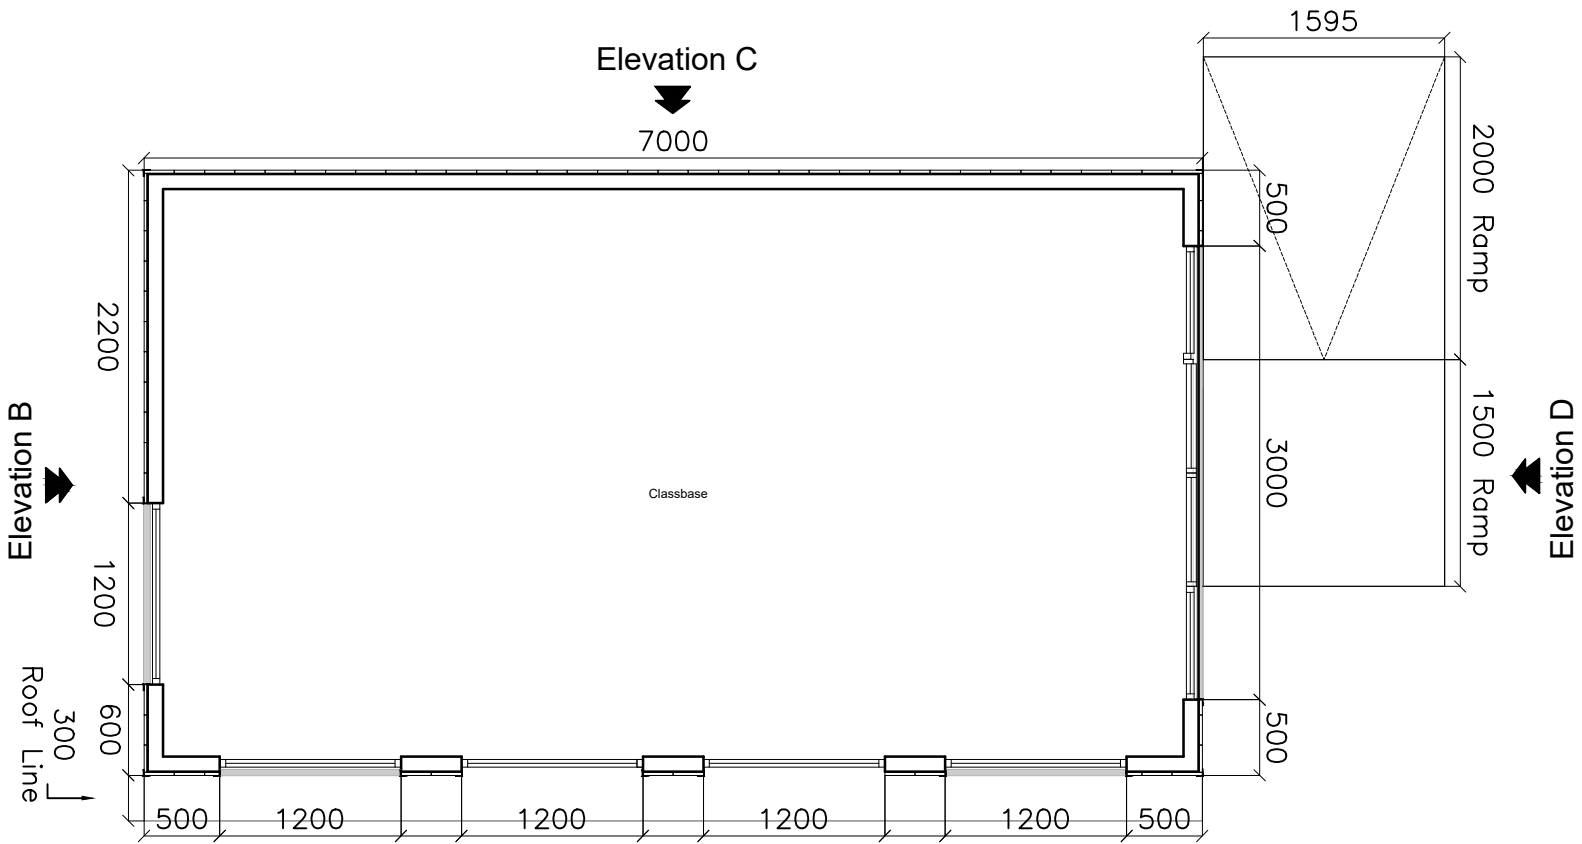

Proposed Classbase Plan Scale 1:50

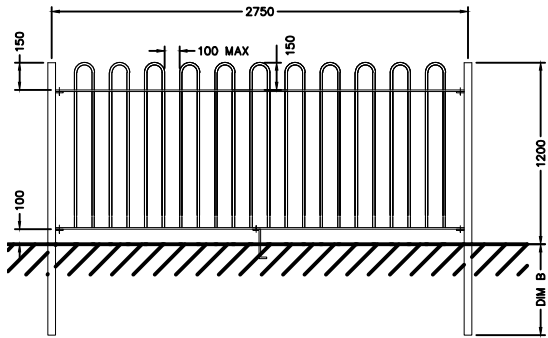

Typical Bowtop Fencing Scale 1:50

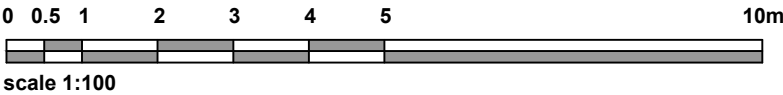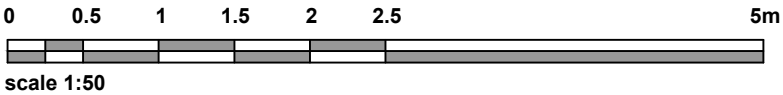

STATUS

Rev

Amendments

Dwn

Ck

Date

0

1

CUNLIFFES

PROPERTY & CONSTRUCTION CONSULTANTS

Claire Court

Oriel Road

Bootle

Liverpool

L20 7AD

Tel No: (0151) 944 2000

Fax No: (0151) 944 1025

E-mail: enq@cunliffes.com

RIBA

Chartered Practice

RICS

Client

Tuneside Ltd

Drawing Title

Proposed Garden Room

Plan, Elevations & Fencing

Project Title

St Brigid's CPS

Stockbridge Village

L28 7RE

DWG No.

7840-SBG-CUN-XX-XX-DR-A-2100

Drawn

JF

Date

Oct 25

Checked

MG

SCALE

1:500 @ A3

STATUS

S1

REVISION

P01