


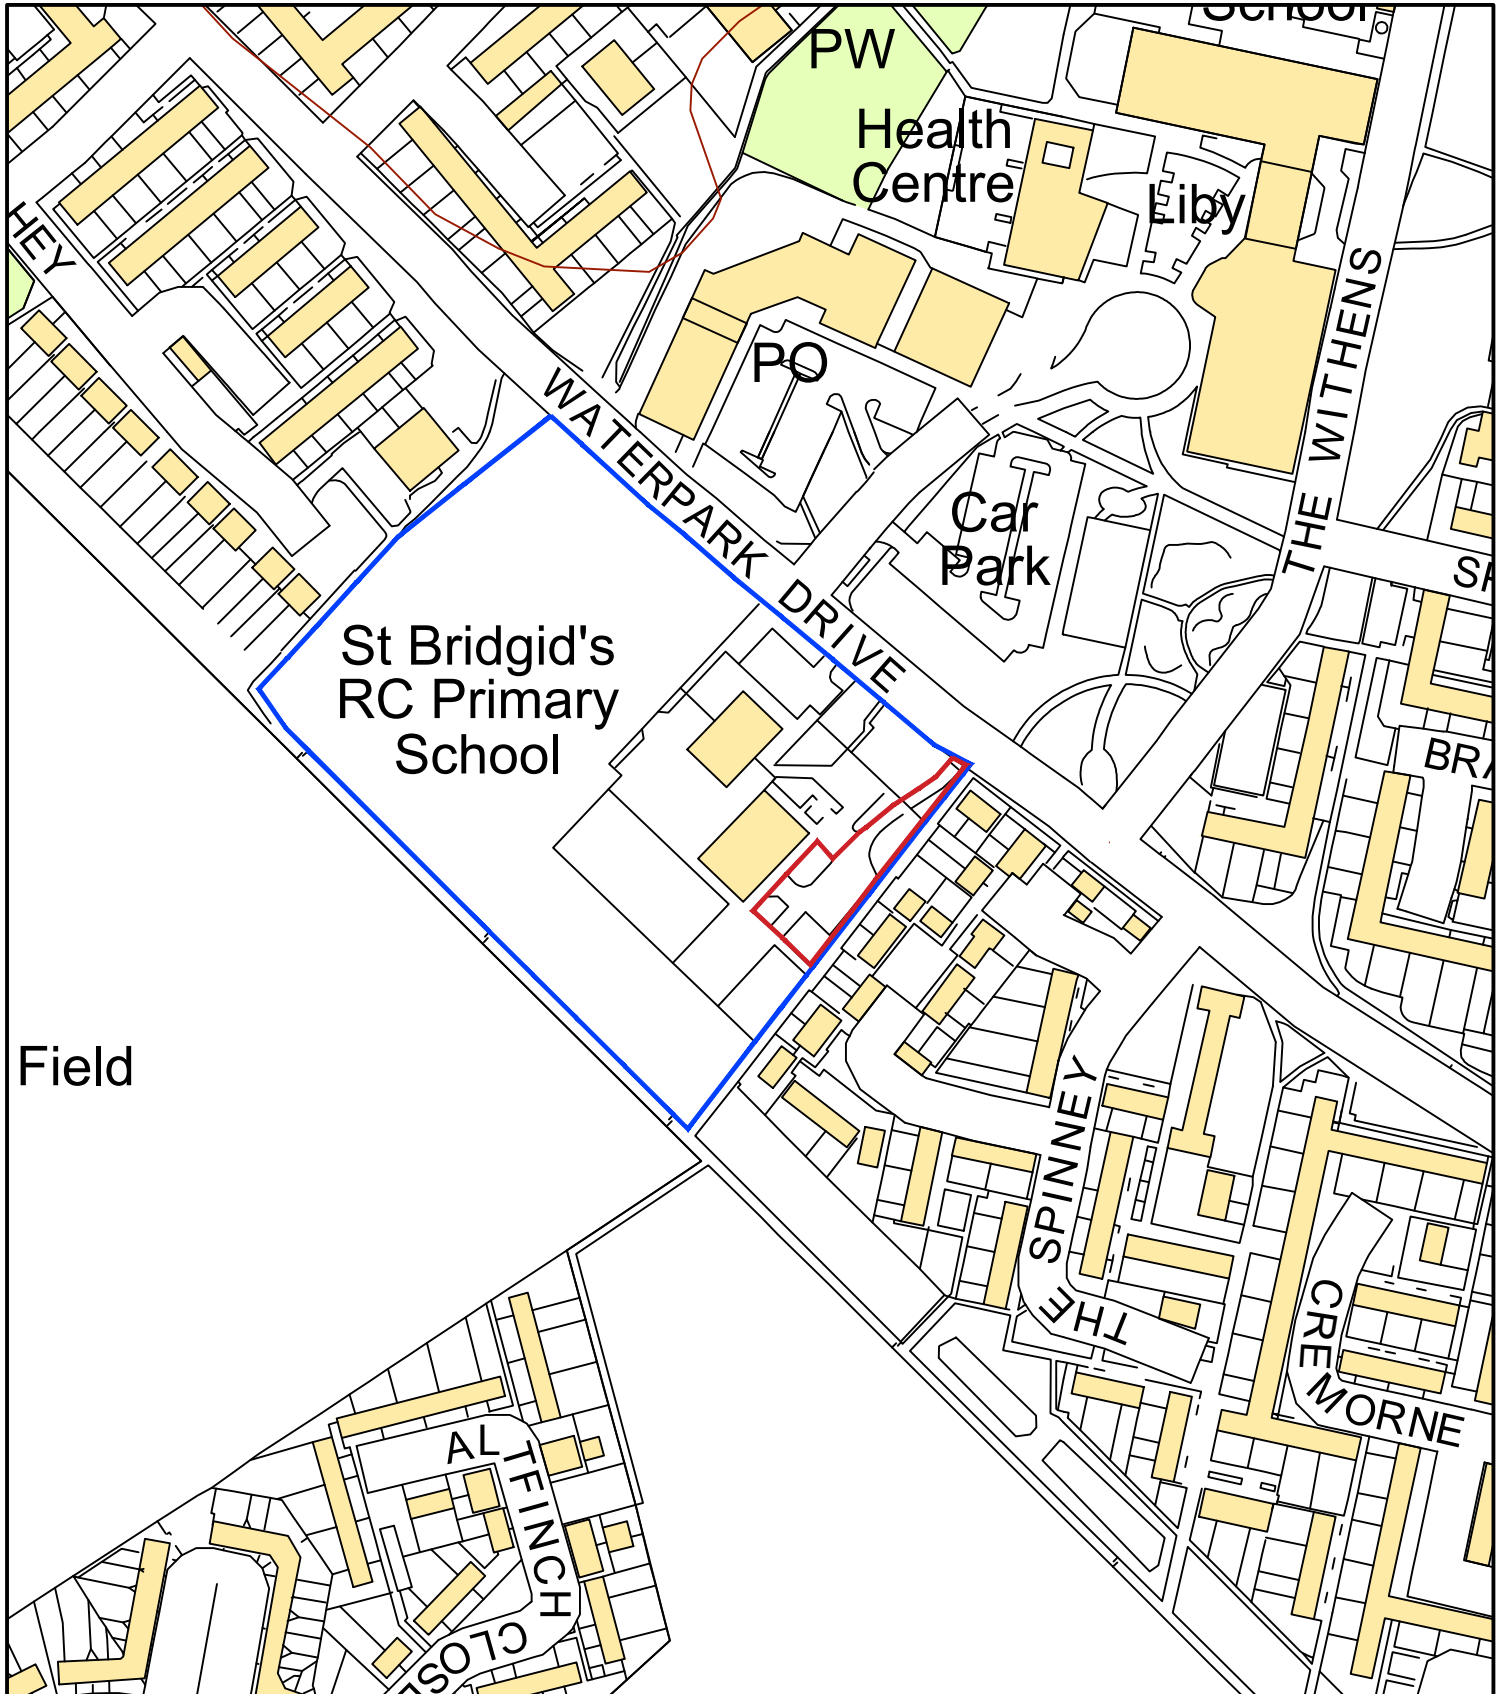

0 25 50 75 100 125 250m

scale 1:2500

Rev	Amendments	Dwn.	Ck.	Date

STATUS RIBA WS3

 PROPERTY & CONSTRUCTION CONSULTANTS Claire Court Oriel Road Boothle Liverpool L20 7AD  RICS Tel No: (0151) 944 2030 Fax No: (0151) 944 1625 E-mail: cs@cunliffes.com	 Chartered Practice	Client Tuneside Ltd		Drawing Title Existing Site Location Plan			
		Project Title St Bridgid's CPS Stockbridge Village L28 7RE		Drawn	Date	Checked	
				JF	Oct 25	MG	
				SCALE		1:2500 @ A4	
		DWG no.	7840-SBG-CUN-XX-XX-DR-A-1000	STATUS	S1	REVISION	P01