



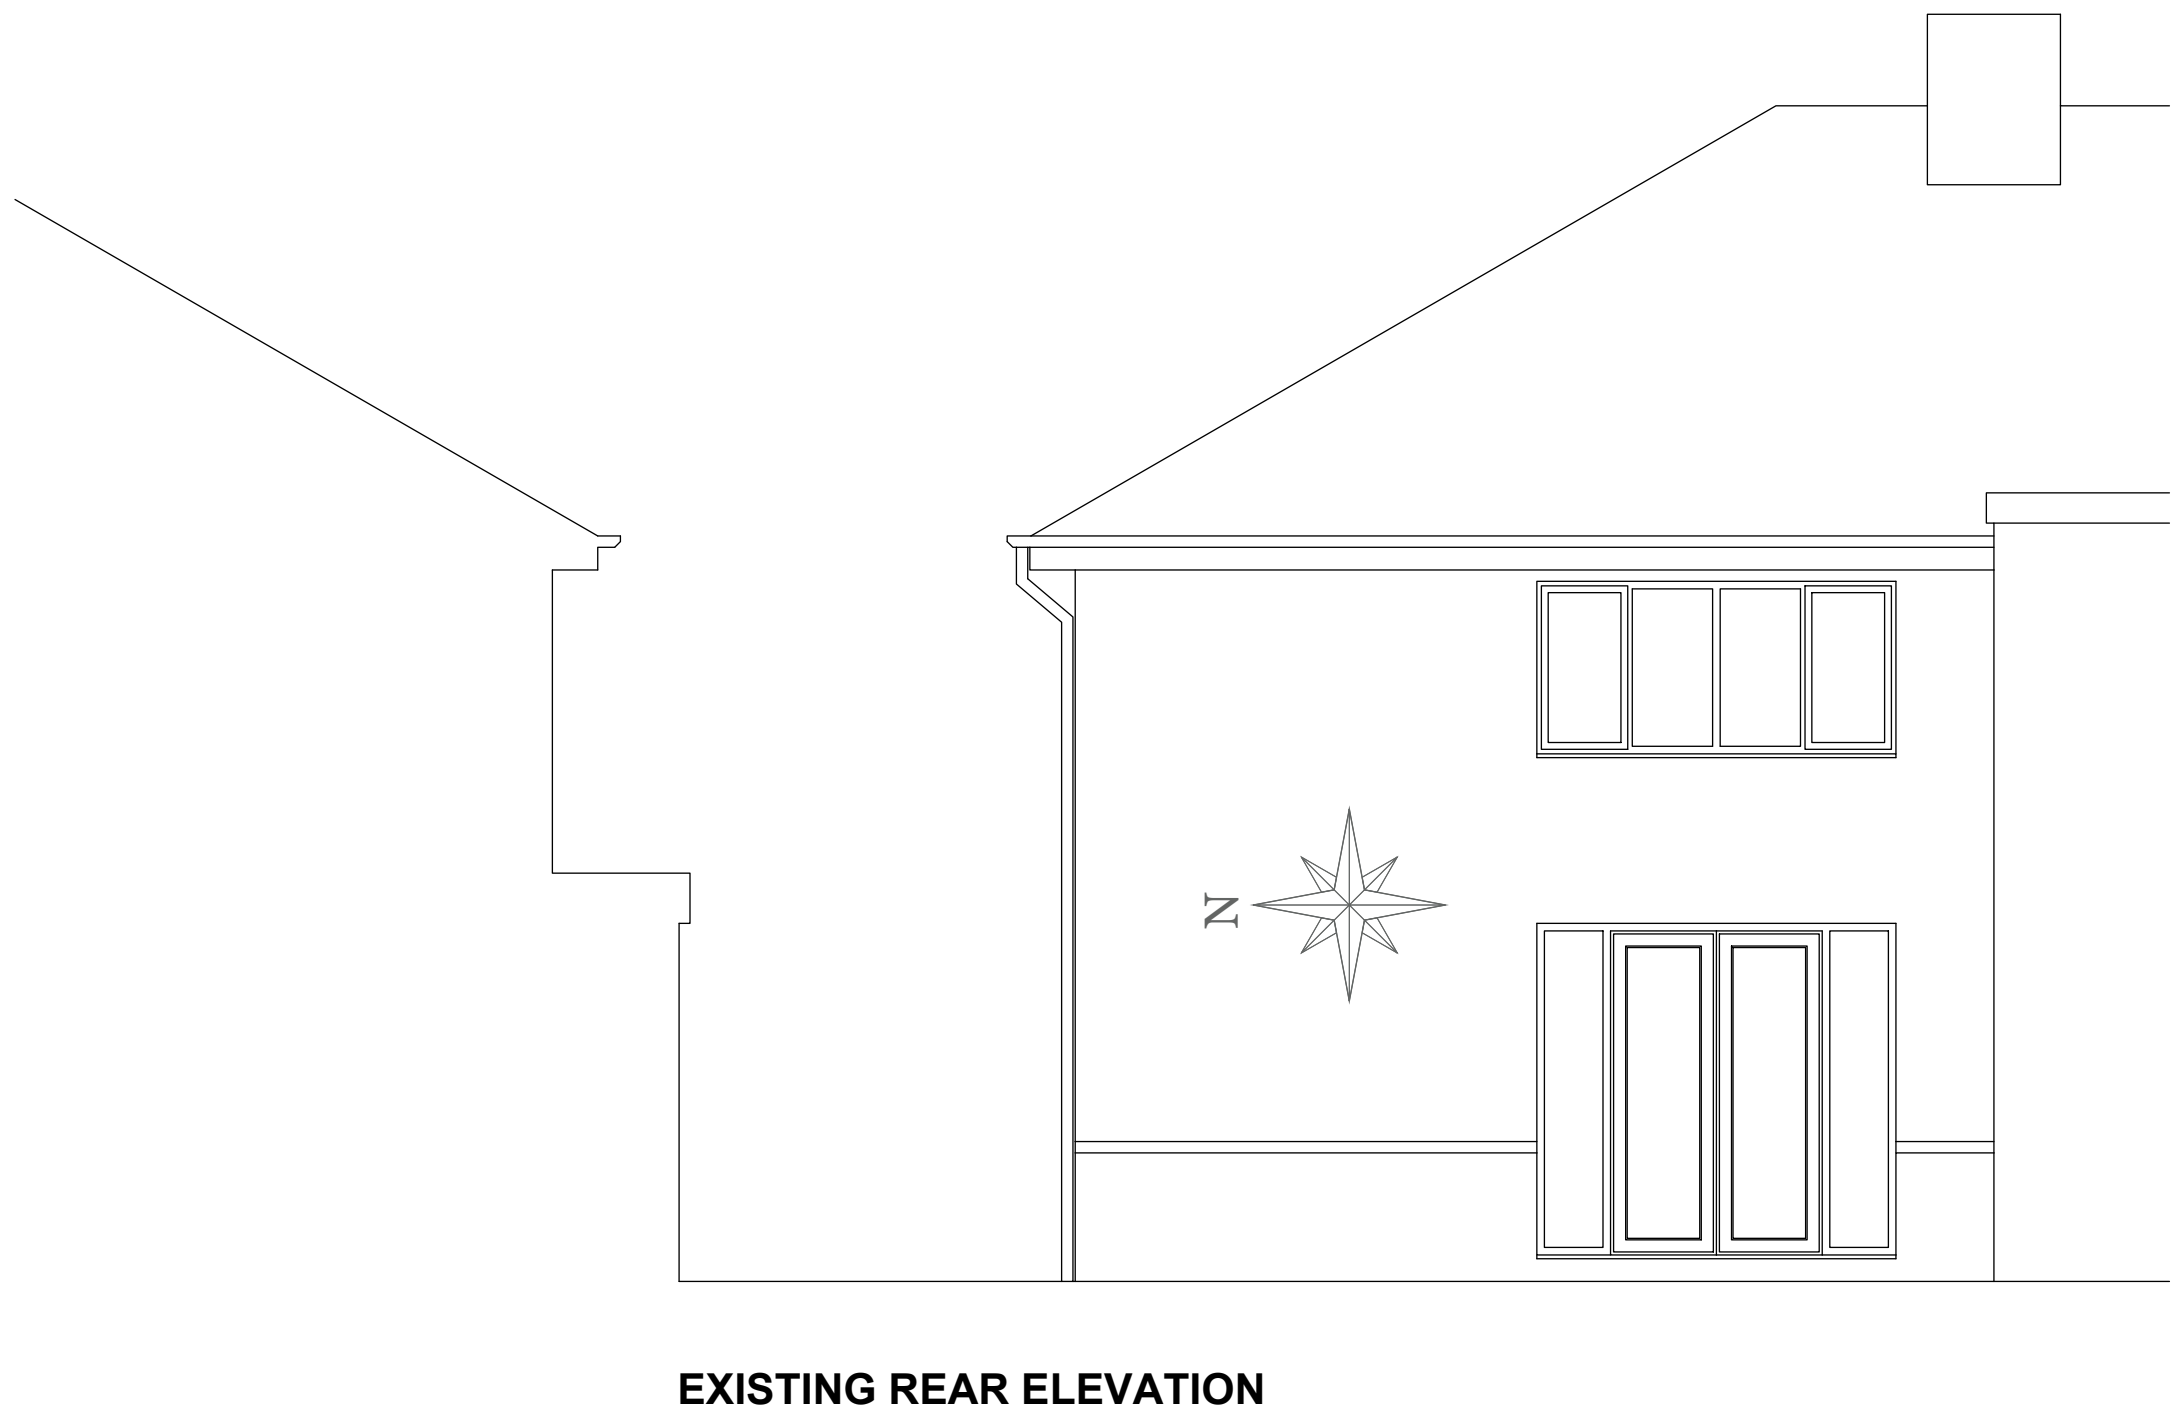

PROJECT TITLE
PROPOSED SINGLE STOREY EXTENSION
TO SIDE AND REAR OF DWELLING

DRAWING TITLE
EXISTING DETAILS

Tel: 07786 362 196
EMAIL: gemorris@blueyonder.co.uk

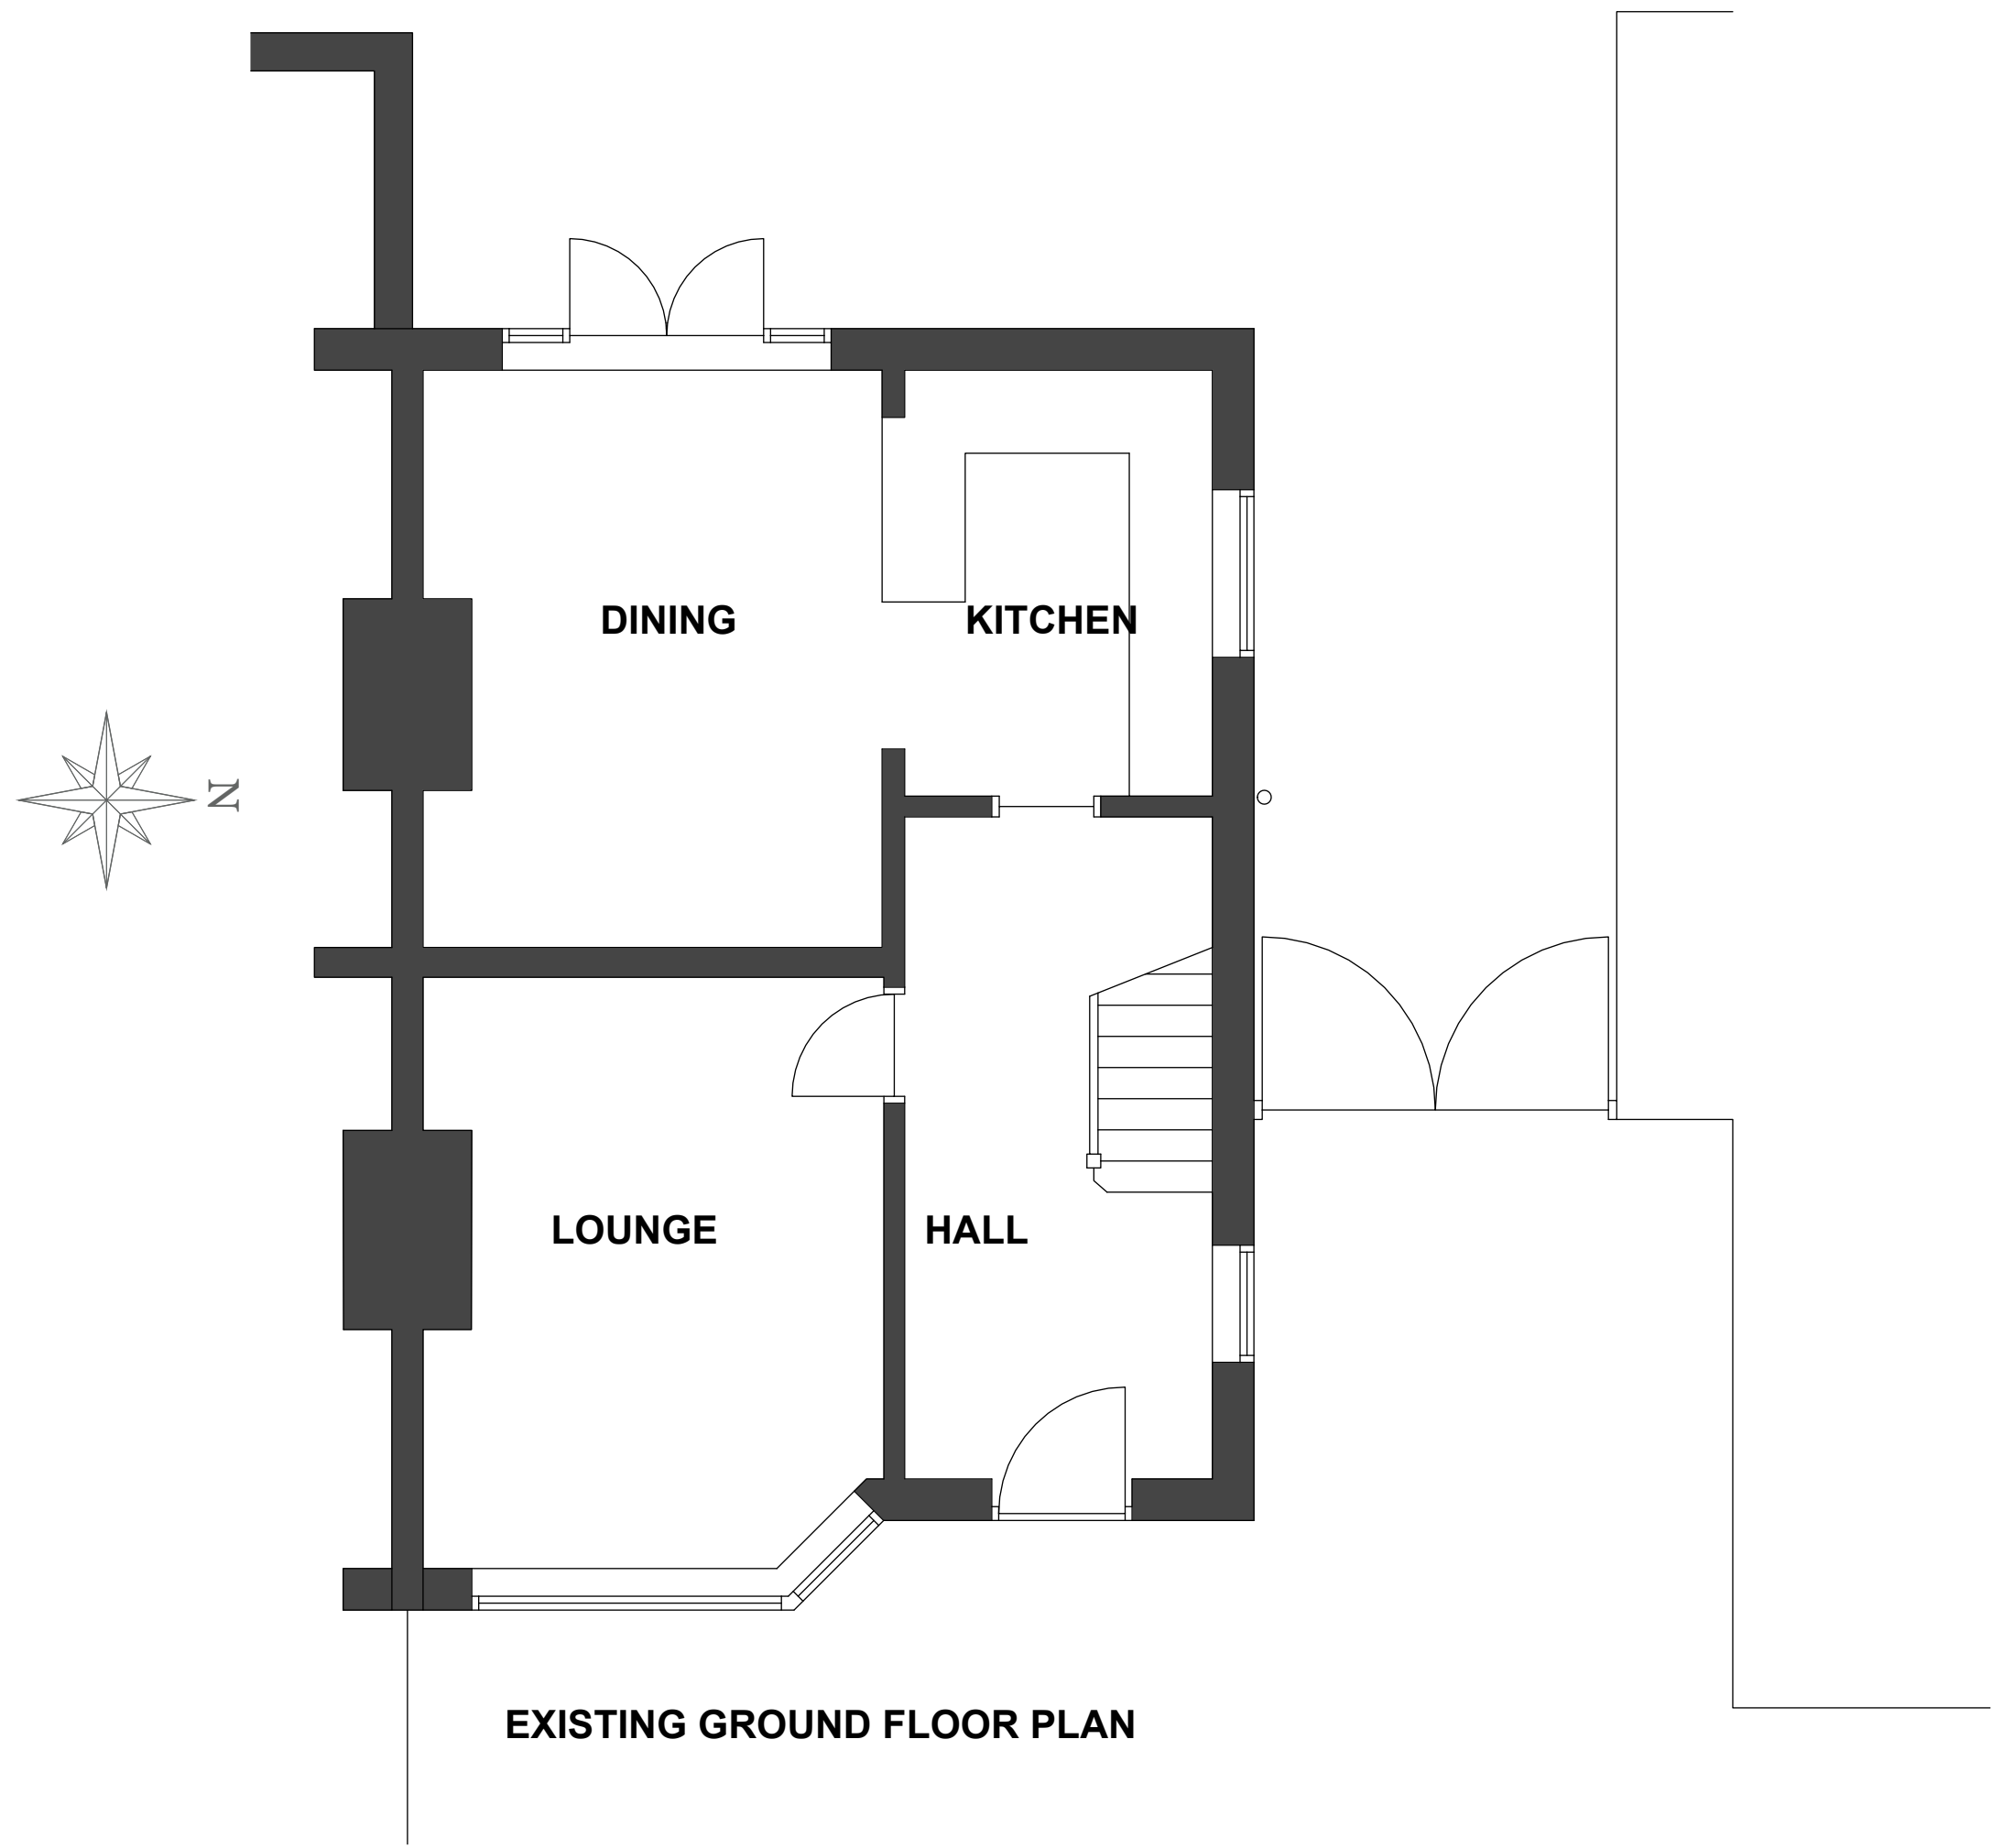

CLIENT
GARY LUNT
54 LAWTON ROAD
ROBY
HUYTON
L36 4HW

SCALE	1:50
DATE	08:09:2025
REV	