



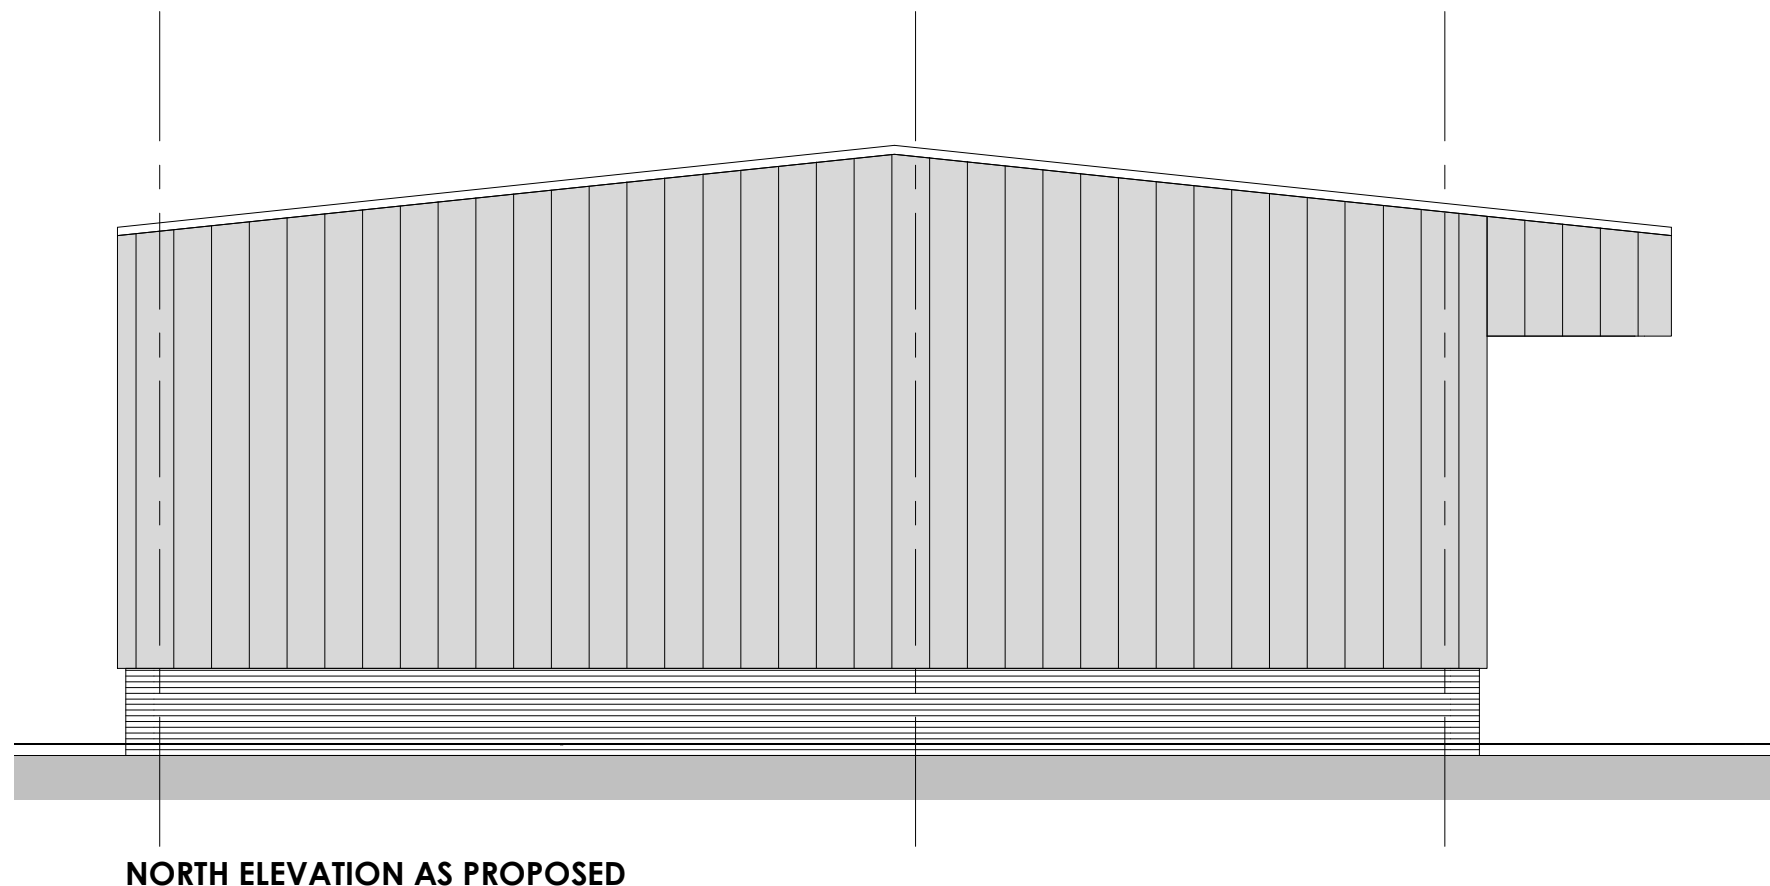

Life Architecture Ltd

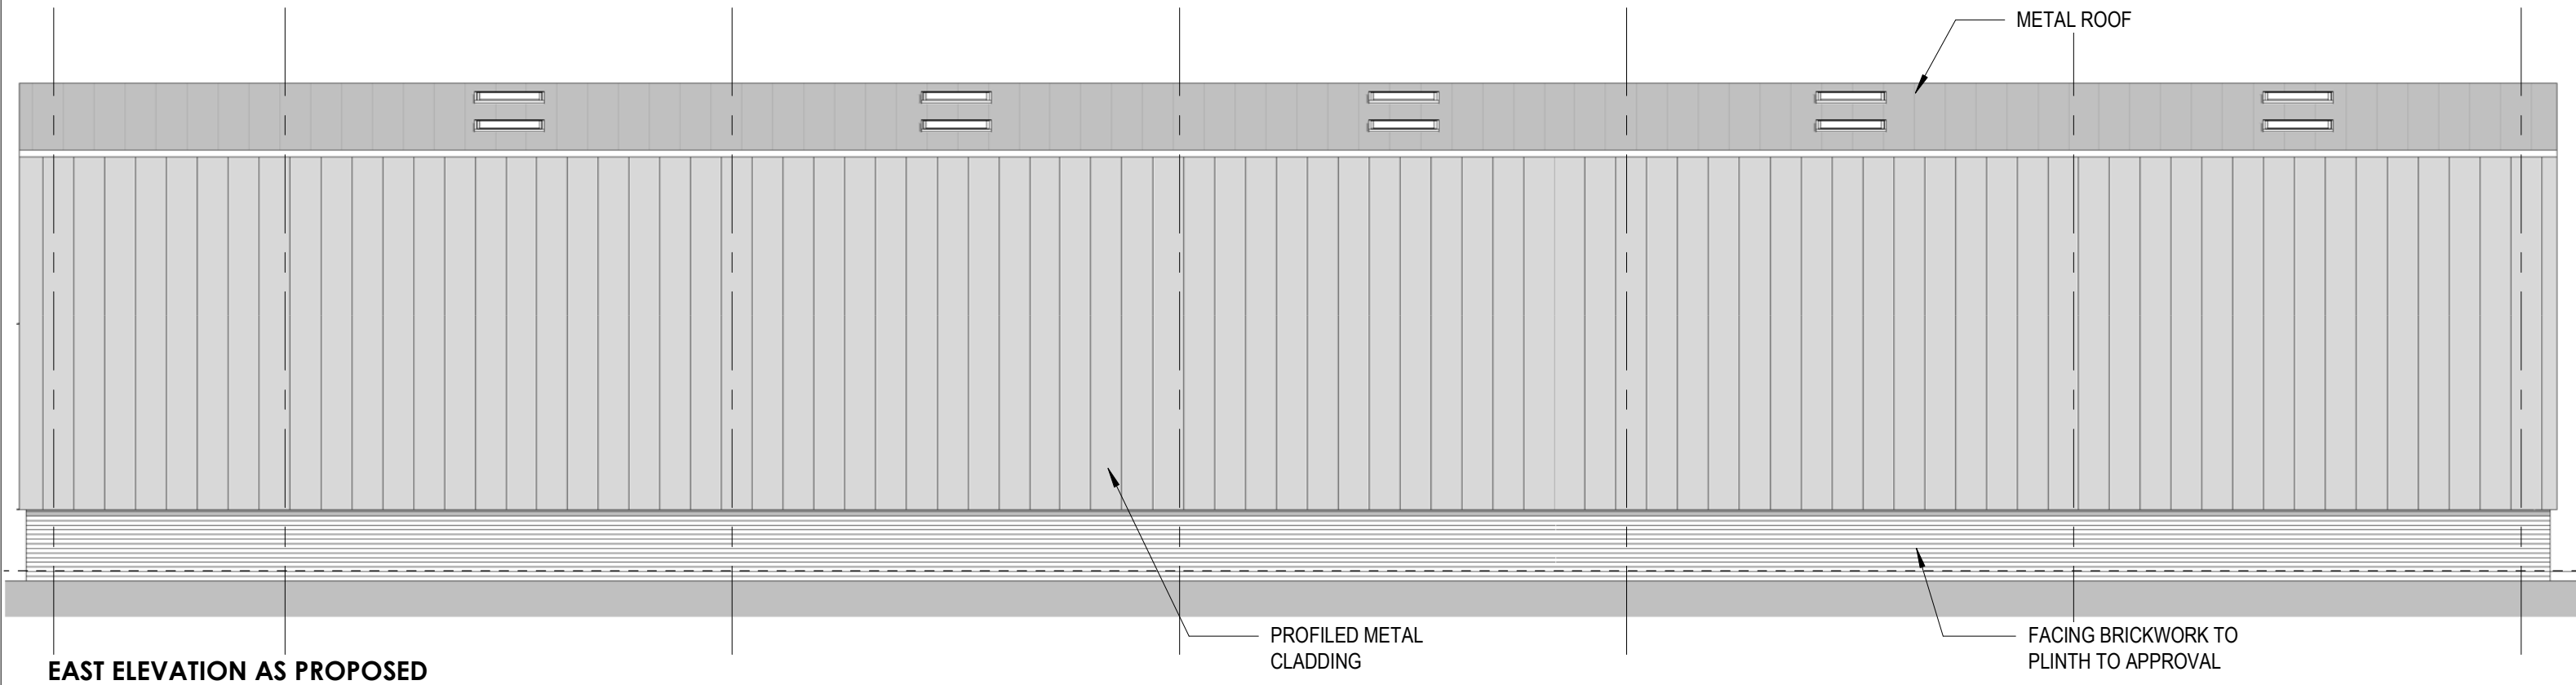

ARCHITECTURE LTD

16 Column Road, West Kirby, Wirral CH48 8AX
T: 0151 625 6635
M: 07885 518 154
E: andrew@lifearchitecture.co.uk

<u>Client:</u> Beesley & Fildes			
<u>Job Title:</u> Proposed Offices & Storage Building			
<u>Drawing Title:</u> Elevations as Proposed Sheet 2			
<u>Date:</u>	<u>Scale:</u>	<u>Rev:</u>	<u>Dwg No:</u>
Apr 2024	1 : 100		PL06