

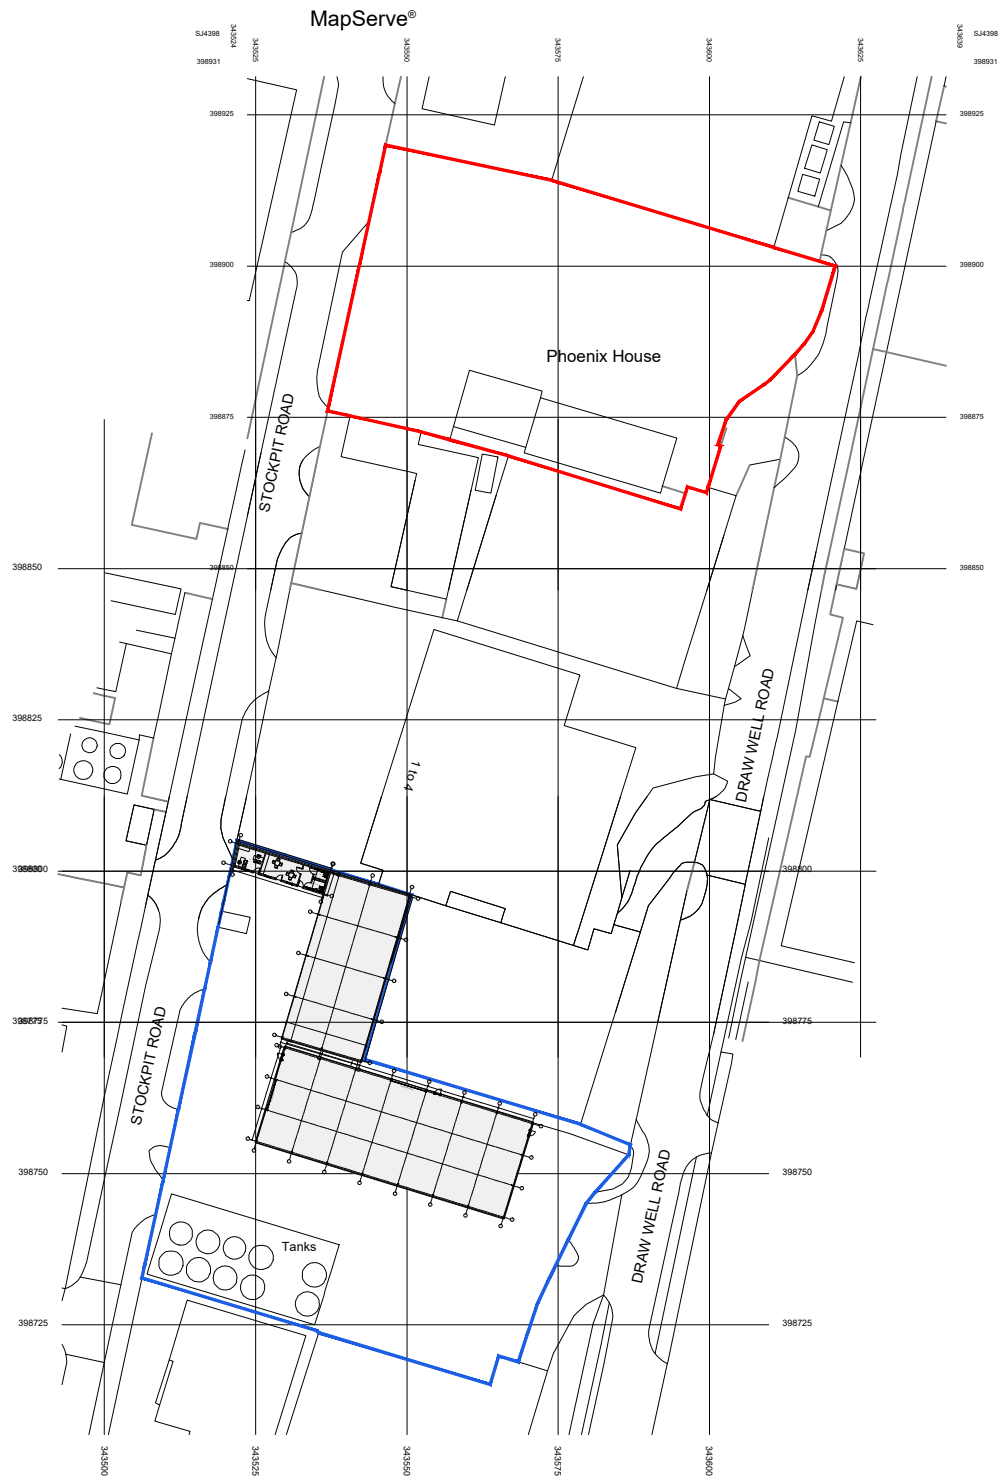


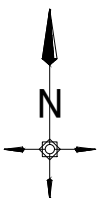

1:1250

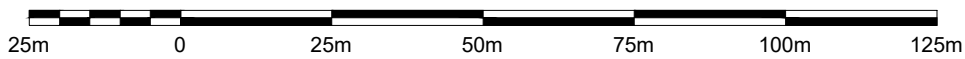

RED LINE DENOTES SITE BOUNDARY

Client
Mulberry Waste Limited

Project
New Buildings at Stockpit Road, L33 7TQ
SITE 2

Drawing Title
Site Location Plan

Drawn	Checked	Paper Size	Scale	Date
PL	PL	A4	1:1250	SEPT 2024
Project No.	Drawing No.	Revision		
24 - 852	00-01	A		



Philip Lambert Architecture Ltd.
King Edward House, 154 Clifton Drive South,
Lytham St Annes, FY8 1HG
Tel. 07811118904