

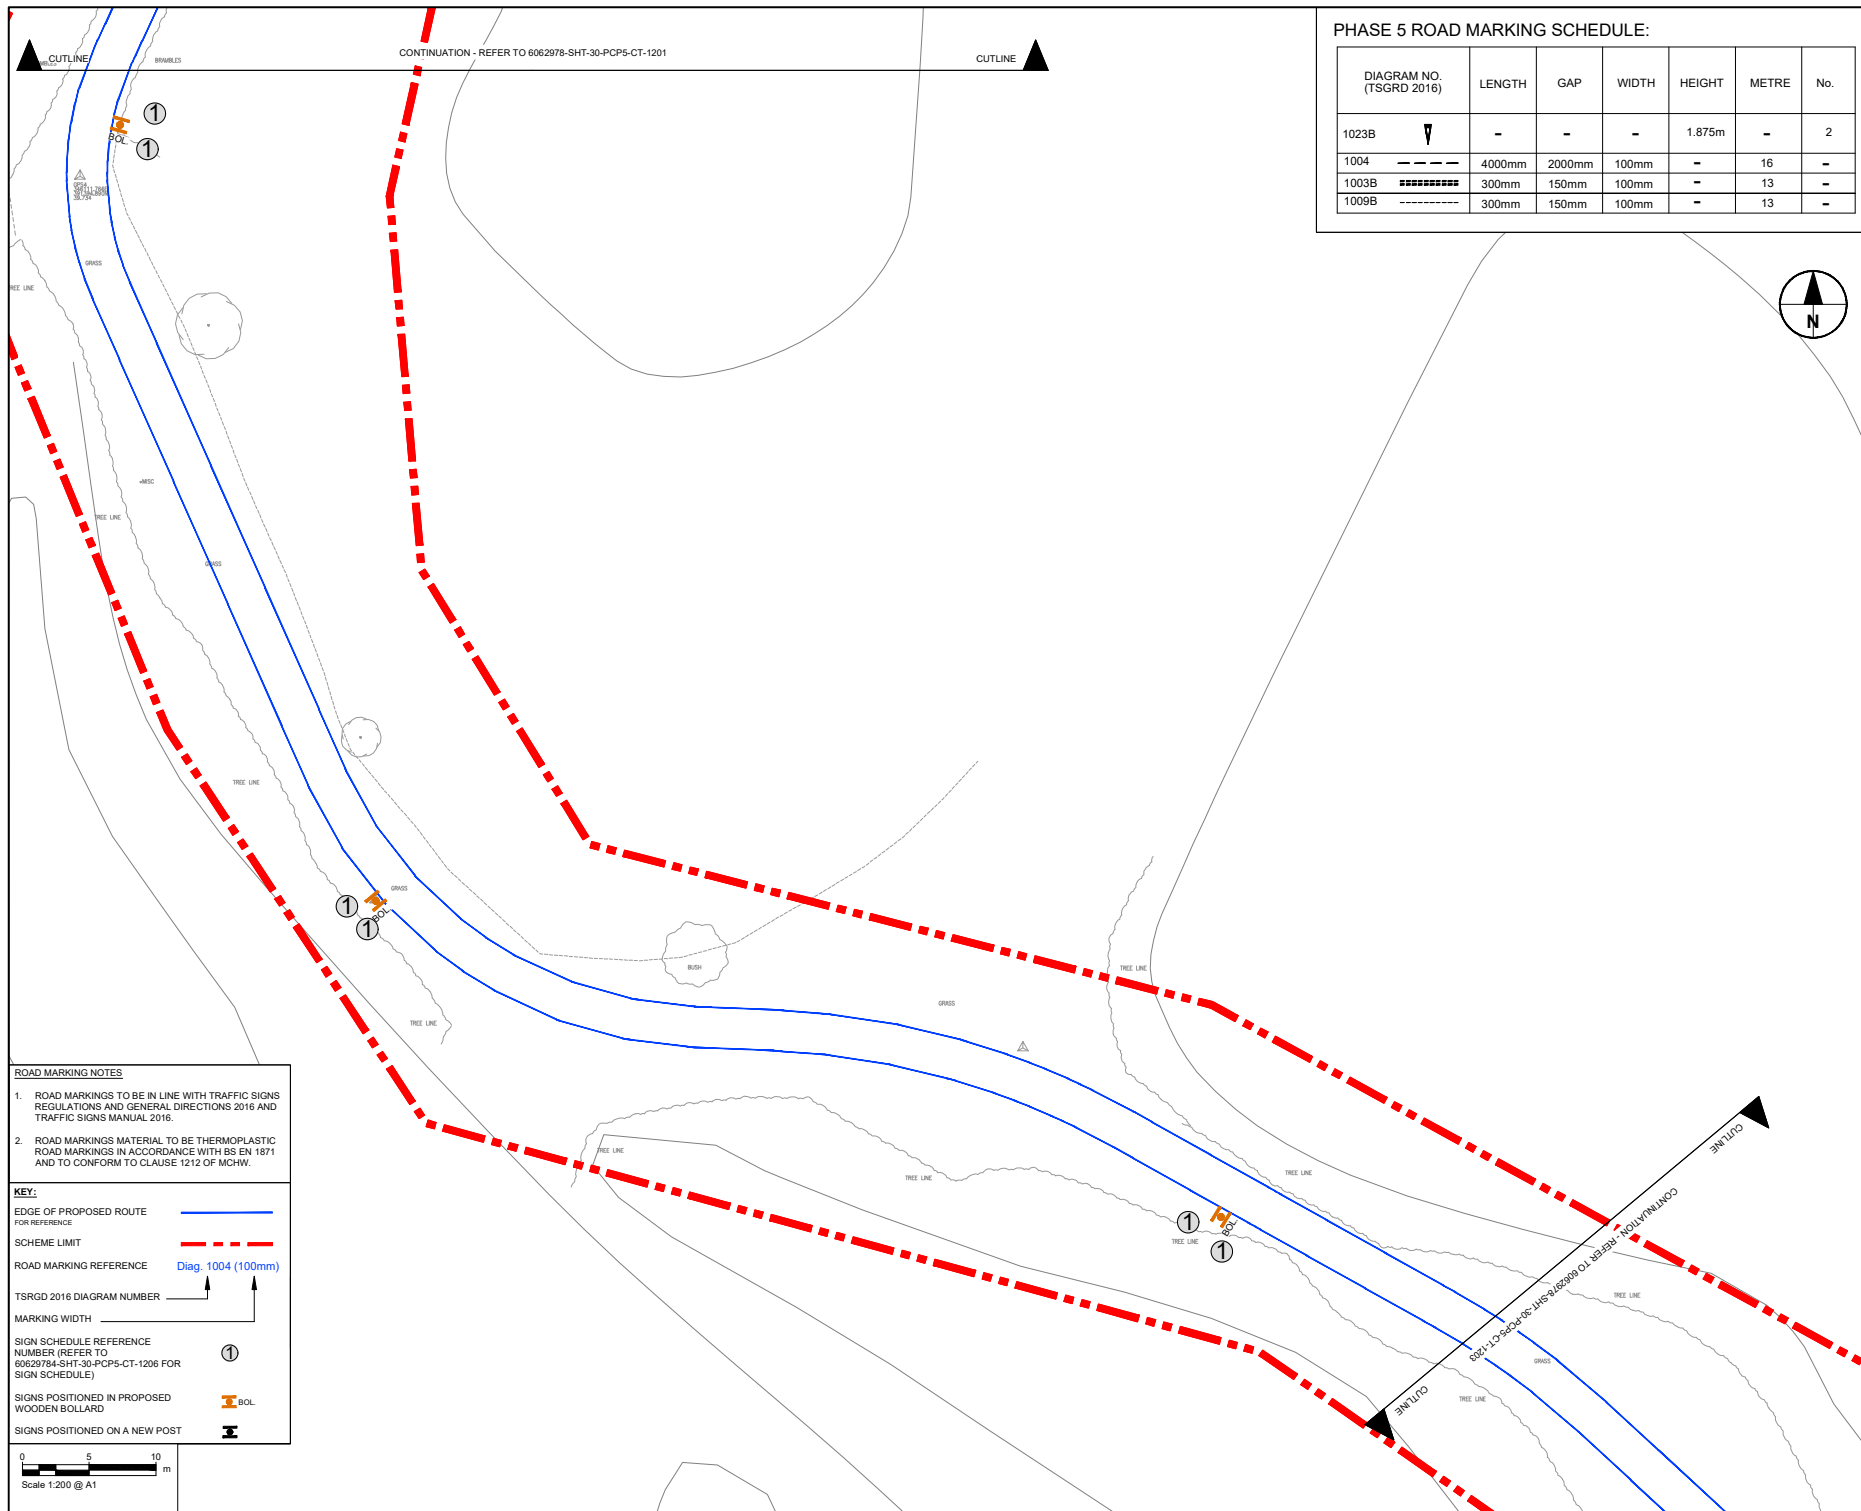


DIAGRAM NO. (TSGRD 2016)	LENGTH	GAP	WIDTH	HEIGHT	METRE	No.
1023B 	-	-	-	1.875m	-	2
1004 	4000mm	2000mm	100mm	-	16	-
1003B 	300mm	150mm	100mm	-	13	-
1009B 	300mm	150mm	100mm	-	13	-



PROJECT

PRESCOT TO CRONTON CYCLEWAY

CLIENT



Knowsley Council
Yorikon Buildings, Archway Road, Huyton,
L36 9YU
tel. 0151 489 6000
www.knowsley.gov.uk

CONSULTANT

AECOM
4th Floor, Merchants Court
2-12 Lord Street
Liverpool, L2 1TS
www.aecom.com

NOTES

1. TO BE READ IN CONJUNCTION WITH ALL OTHER RELEVANT DOCUMENTATION / INFORMATION.
2. DIMENSIONS AND LEVELS ARE IN METRES UNLESS OTHERWISE STATED.
3. DO NOT SCALE FROM THIS DRAWING. USE ONLY PRINTED DIMENSIONS.
4. ALL LEVELS RELATE TO ORDNANCE DATUM.
5. THIS DRAWING HAS BEEN PRODUCED USING TOPOGRAPHICAL SURVEY CARRIED OUT BY "MALCOLM HUGHES LAND SURVEYORS" IN MAY 2020 AND OS MAPPING RECEIVED FROM KNOWSLEY COUNCIL ON 9TH MARCH 2020.
6. REFER TO DRAWING NO.
60629784-SHT-30-PCP0-OT-0100 TO 0101
FOR SCHEME LOCATION PLAN.

DETAILED DESIGN

© CROWN COPYRIGHT AND DATABASE RIGHTS 2020 OS 100017655 YOU ARE PERMITTED TO USE THIS DATA SOLELY TO ENABLE YOU TO RESPOND TO, OR INTERACT WITH, THE ORGANISATION THAT PROVIDED YOU WITH THE DATA. YOU ARE NOT PERMITTED TO COPY, SUB-LICENSE, DISTRIBUTE OR SELL ANY OF THIS DATA TO THIRD PARTIES IN ANY FORM.

ISSUE/REVISION

D1	30.10.2020	DETAILED DESIGN
I/R	DATE	DESCRIPTION

PROJECT NUMBER


60629784

SHEET TITLE

PHASE 5
ROAD MARKINGS AND SIGNS
(SHEET 2)

SHEET NUMBER

60629784-SHT-30-PCP5-CT-1202

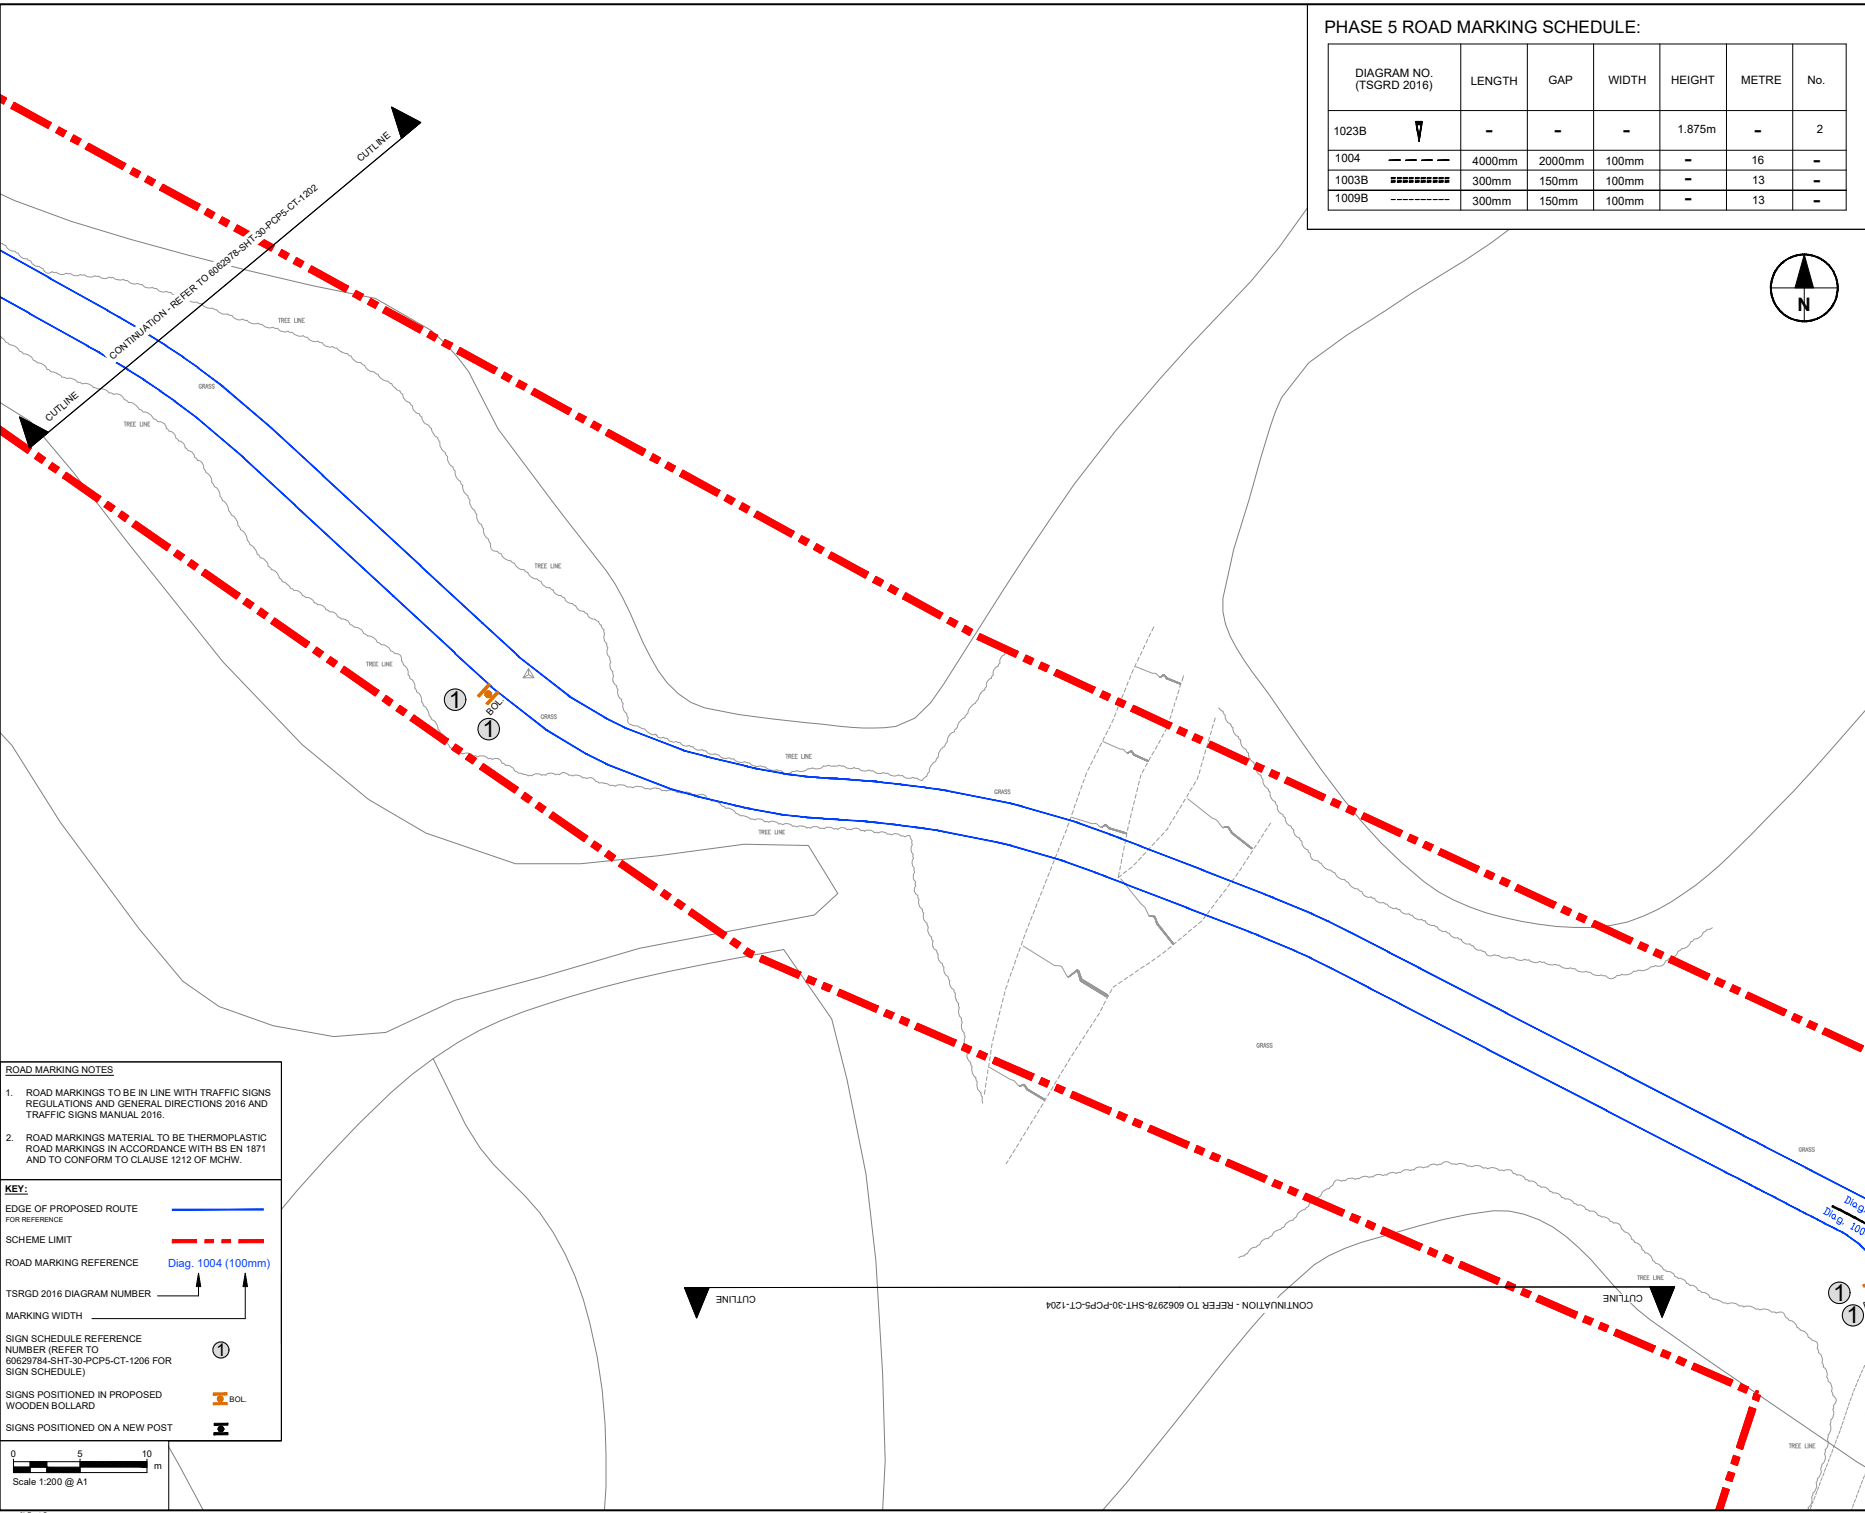

PHASE 5 ROAD MARKING SCHEDULE:

DIAGRAM NO. (TSGRD 2016)	LENGTH	GAP	WIDTH	HEIGHT	METRE	No.
1023B	-	-	-	1.875m	-	2
1004	4000mm	2000mm	100mm	-	16	-
1003B	300mm	150mm	100mm	-	13	-
1009B	300mm	150mm	100mm	-	13	-



ROAD MARKING NOTES

- ROAD MARKINGS TO BE IN LINE WITH TRAFFIC SIGNS REGULATIONS AND GENERAL DIRECTIONS 2016 AND TRAFFIC SIGNS MANUAL 2016.
- ROAD MARKINGS MATERIAL TO BE THERMOPLASTIC ROAD MARKINGS IN ACCORDANCE WITH BS EN 1871 AND TO CONFORM TO CLAUSE 1212 OF MCHW.

KEY:

EDGE OF PROPOSED ROUTE FOR REFERENCE:

SCHEME LIMIT:

ROAD MARKING REFERENCE:

TSRGD 2016 DIAGRAM NUMBER:

MARKING WIDTH:

SIGN SCHEDULE REFERENCE NUMBER (REFER TO 60629784-SHT-30-PCP5-CT-1206 FOR SIGN SCHEDULE):

SIGNS POSITIONED IN PROPOSED WOODEN BOLLARD:

SIGNS POSITIONED ON A NEW POST:

Scale 1:200 @ A1



PROJECT

PRESCOT TO CRANTON
CYCLEWAY

CLIENT



Knowsley Council
Yorkon Buildings, Archway Road, Huyton,
L36 9YU
tel. 0151 489 6000
www.knowsley.gov.uk

CONSULTANT

AECOM
4th Floor, Merchants Court
2-12 Lord Street
Liverpool, L2 1TS
www.aecom.com

NOTES

- TO BE READ IN CONJUNCTION WITH ALL OTHER RELEVANT DOCUMENTATION / INFORMATION.
- DIMENSIONS AND LEVELS ARE IN METRES UNLESS OTHERWISE STATED.
- DO NOT SCALE FROM THIS DRAWING. USE ONLY PRINTED DIMENSIONS.
- ALL LEVELS RELATE TO ORDNANCE DATUM.
- THIS DRAWING HAS BEEN PRODUCED USING TOPOGRAPHICAL SURVEY CARRIED OUT BY "MALCOLM HUGHES LAND SURVEYORS" IN MAY 2020 AND OS MAPPING RECEIVED FROM KNOWSLEY COUNCIL ON 9TH MARCH 2020.
- REFER TO DRAWING NO. 60629784-SHT-30-PCP5-CT-0100 TO 0101 FOR SCHEME LOCATION PLAN.

DETAILED DESIGN

© CROWN COPYRIGHT AND DATABASE RIGHTS 2020 OS 100017655 YOU ARE PERMITTED TO USE THIS DATA SOLELY TO ENABLE YOU TO RESPOND TO, OR INTERACT WITH, THE ORGANISATION THAT PROVIDED YOU WITH THE DATA. YOU ARE NOT PERMITTED TO COPY, SUB-LICENCE, DISTRIBUTE OR SELL ANY OF THIS DATA TO THIRD PARTIES IN ANY FORM.

ISSUE/REVISION

NO.	DATE	DESCRIPTION
D1	30.10.2020	DETAILED DESIGN
IR1		

PROJECT NUMBER


60629784

SHEET TITLE

PHASE 5
ROAD MARKINGS AND SIGNS
(SHEET 3)

SHEET NUMBER

60629784-SHT-30-PCP5-CT-1203

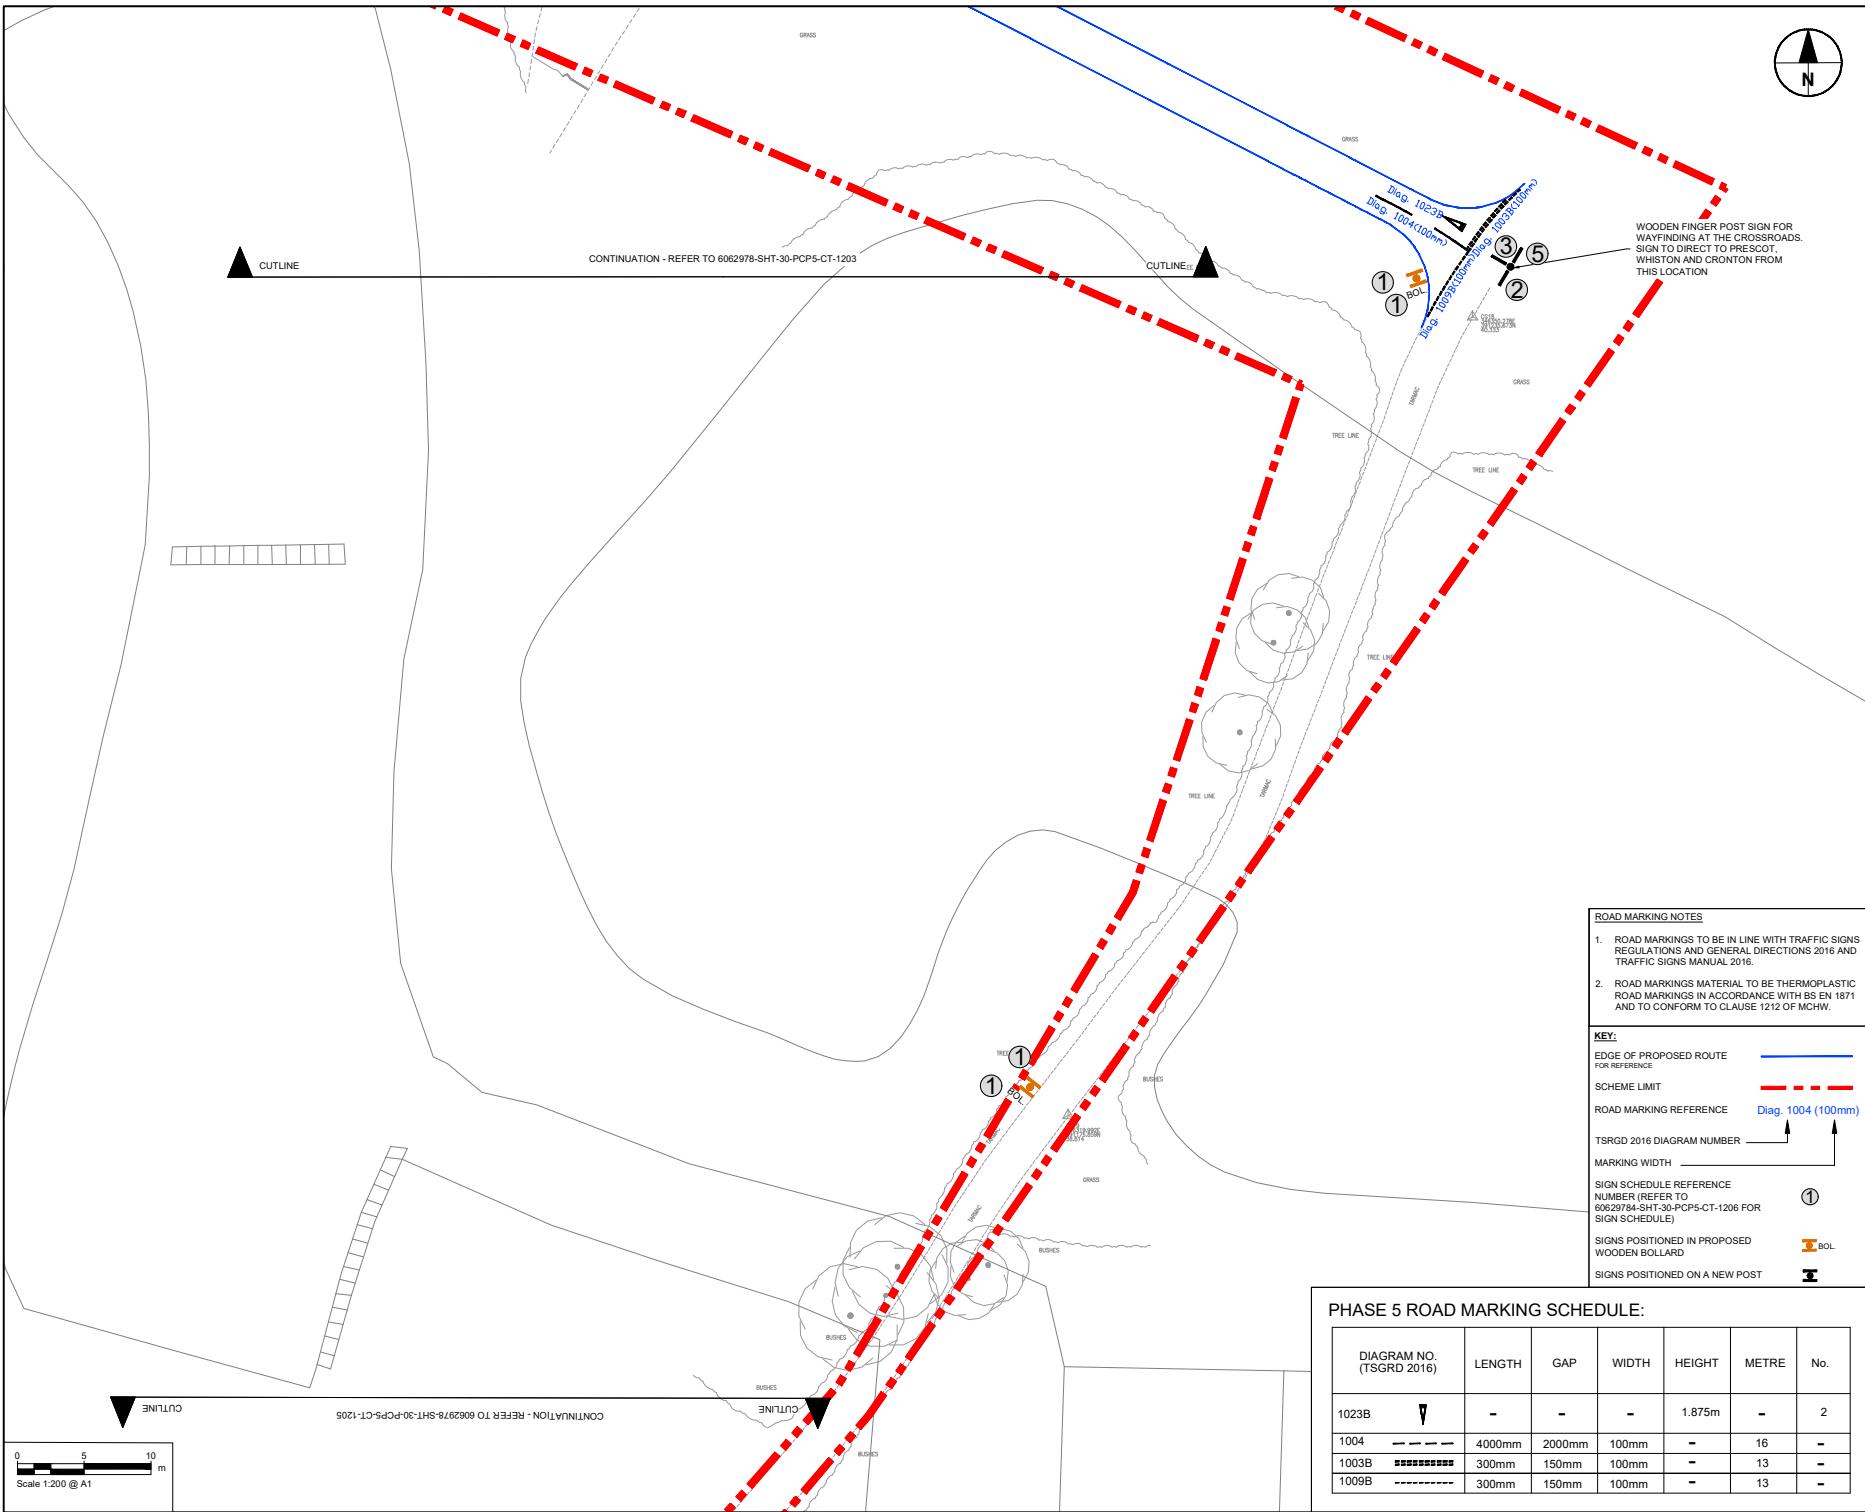

ROAD MARKING NOTES

1. ROAD MARKINGS TO BE IN LINE WITH TRAFFIC SIGNS REGULATIONS AND GENERAL DIRECTIONS 2016 AND TRAFFIC SIGNS MANUAL 2016.

2. ROAD MARKINGS MATERIAL TO BE THERMOPLASTIC ROAD MARKINGS IN ACCORDANCE WITH BS EN 1871 AND TO CONFORM TO CLAUSE 1212 OF MCHW.

KEY:

EDGE OF PROPOSED ROUTE FOR REFERENCE ———

SCHEME LIMIT - - - - -

ROAD MARKING REFERENCE Diag. 1004 (100mm)

TSRGD 2016 DIAGRAM NUMBER 1004

MARKING WIDTH 100mm

SIGN SCHEDULE REFERENCE NUMBER (REFER TO 60629784-SHT-30-PCP5-CT-1206 FOR SIGN SCHEDULE)

SIGNS POSITIONED IN PROPOSED WOODEN BOLLARD

SIGNS POSITIONED ON A NEW POST

PHASE 5 ROAD MARKING SCHEDULE:						
DIAGRAM NO. (TSRGD 2016)	LENGTH	GAP	WIDTH	HEIGHT	METRE	No.
1023B	-	-	-	1.875m	-	2
1004	4000mm	2000mm	100mm	-	16	-
1003B	300mm	150mm	100mm	-	13	-
1009B	300mm	150mm	100mm	-	13	-



WOODEN FINGER POST SIGN FOR WAYFINDING AT THE CROSSROADS. SIGN TO DIRECT TO PRESCOT, WHISTON AND CRANTON FROM THIS LOCATION

AECOM

PROJECT

PRESCOT TO CRANTON
CYCLEWAY

CLIENT



Knowsley Council
Yorkon Buildings, Archway Road, Huyton,
L36 9YU
tel. 0151 489 6000
www.knowsley.gov.uk

CONSULTANT

AECOM
4th Floor, Merchants Court
2-12 Lord Street
Liverpool, L2 1TS
www.aecom.com

NOTES

- TO BE READ IN CONJUNCTION WITH ALL OTHER RELEVANT DOCUMENTATION / INFORMATION.
- DIMENSIONS AND LEVELS ARE IN METRES UNLESS OTHERWISE STATED.
- DO NOT SCALE FROM THIS DRAWING. USE ONLY PRINTED DIMENSIONS.
- ALL LEVELS RELATE TO ORDNANCE DATUM.
- THIS DRAWING HAS BEEN PRODUCED USING TOPOGRAPHICAL SURVEY CARRIED OUT BY "MALCOLM HUGHES LAND SURVEYORS" IN MAY 2020 AND OS MAPPING RECEIVED FROM KNOWSLEY COUNCIL ON 9TH MARCH 2020.
- REFER TO DRAWING NO. 60629784-SHT-30-PCP0-CT-0100 TO 0101 FOR SCHEME LOCATION PLAN.

DETAILED DESIGN

© CROWN COPYRIGHT AND DATABASE RIGHTS 2020 OS 100017655 YOU ARE PERMITTED TO USE THIS DATA SOLELY TO ENABLE YOU TO RESPOND TO, OR INTERACT WITH, THE ORGANISATION THAT PROVIDED YOU WITH THE DATA. YOU ARE NOT PERMITTED TO COPY, SUB-LICENCE, DISTRIBUTE OR SELL ANY OF THIS DATA TO THIRD PARTIES IN ANY FORM.

ISSUE/REVISION

NO.	DATE	DESCRIPTION
D1	30.10.2020	DETAILED DESIGN
IR1		

PROJECT NUMBER

60629784

SHEET TITLE

PHASE 5
ROAD MARKINGS AND SIGNS
(SHEET 4)

SHEET NUMBER

60629784-SHT-30-PCP5-CT-1204

60629784-SHT-30-PCP5-CT-1206