


**AECOM**

PROJECT

PRESCOT TO CRONTON
CYCLEWAY

CLIENT

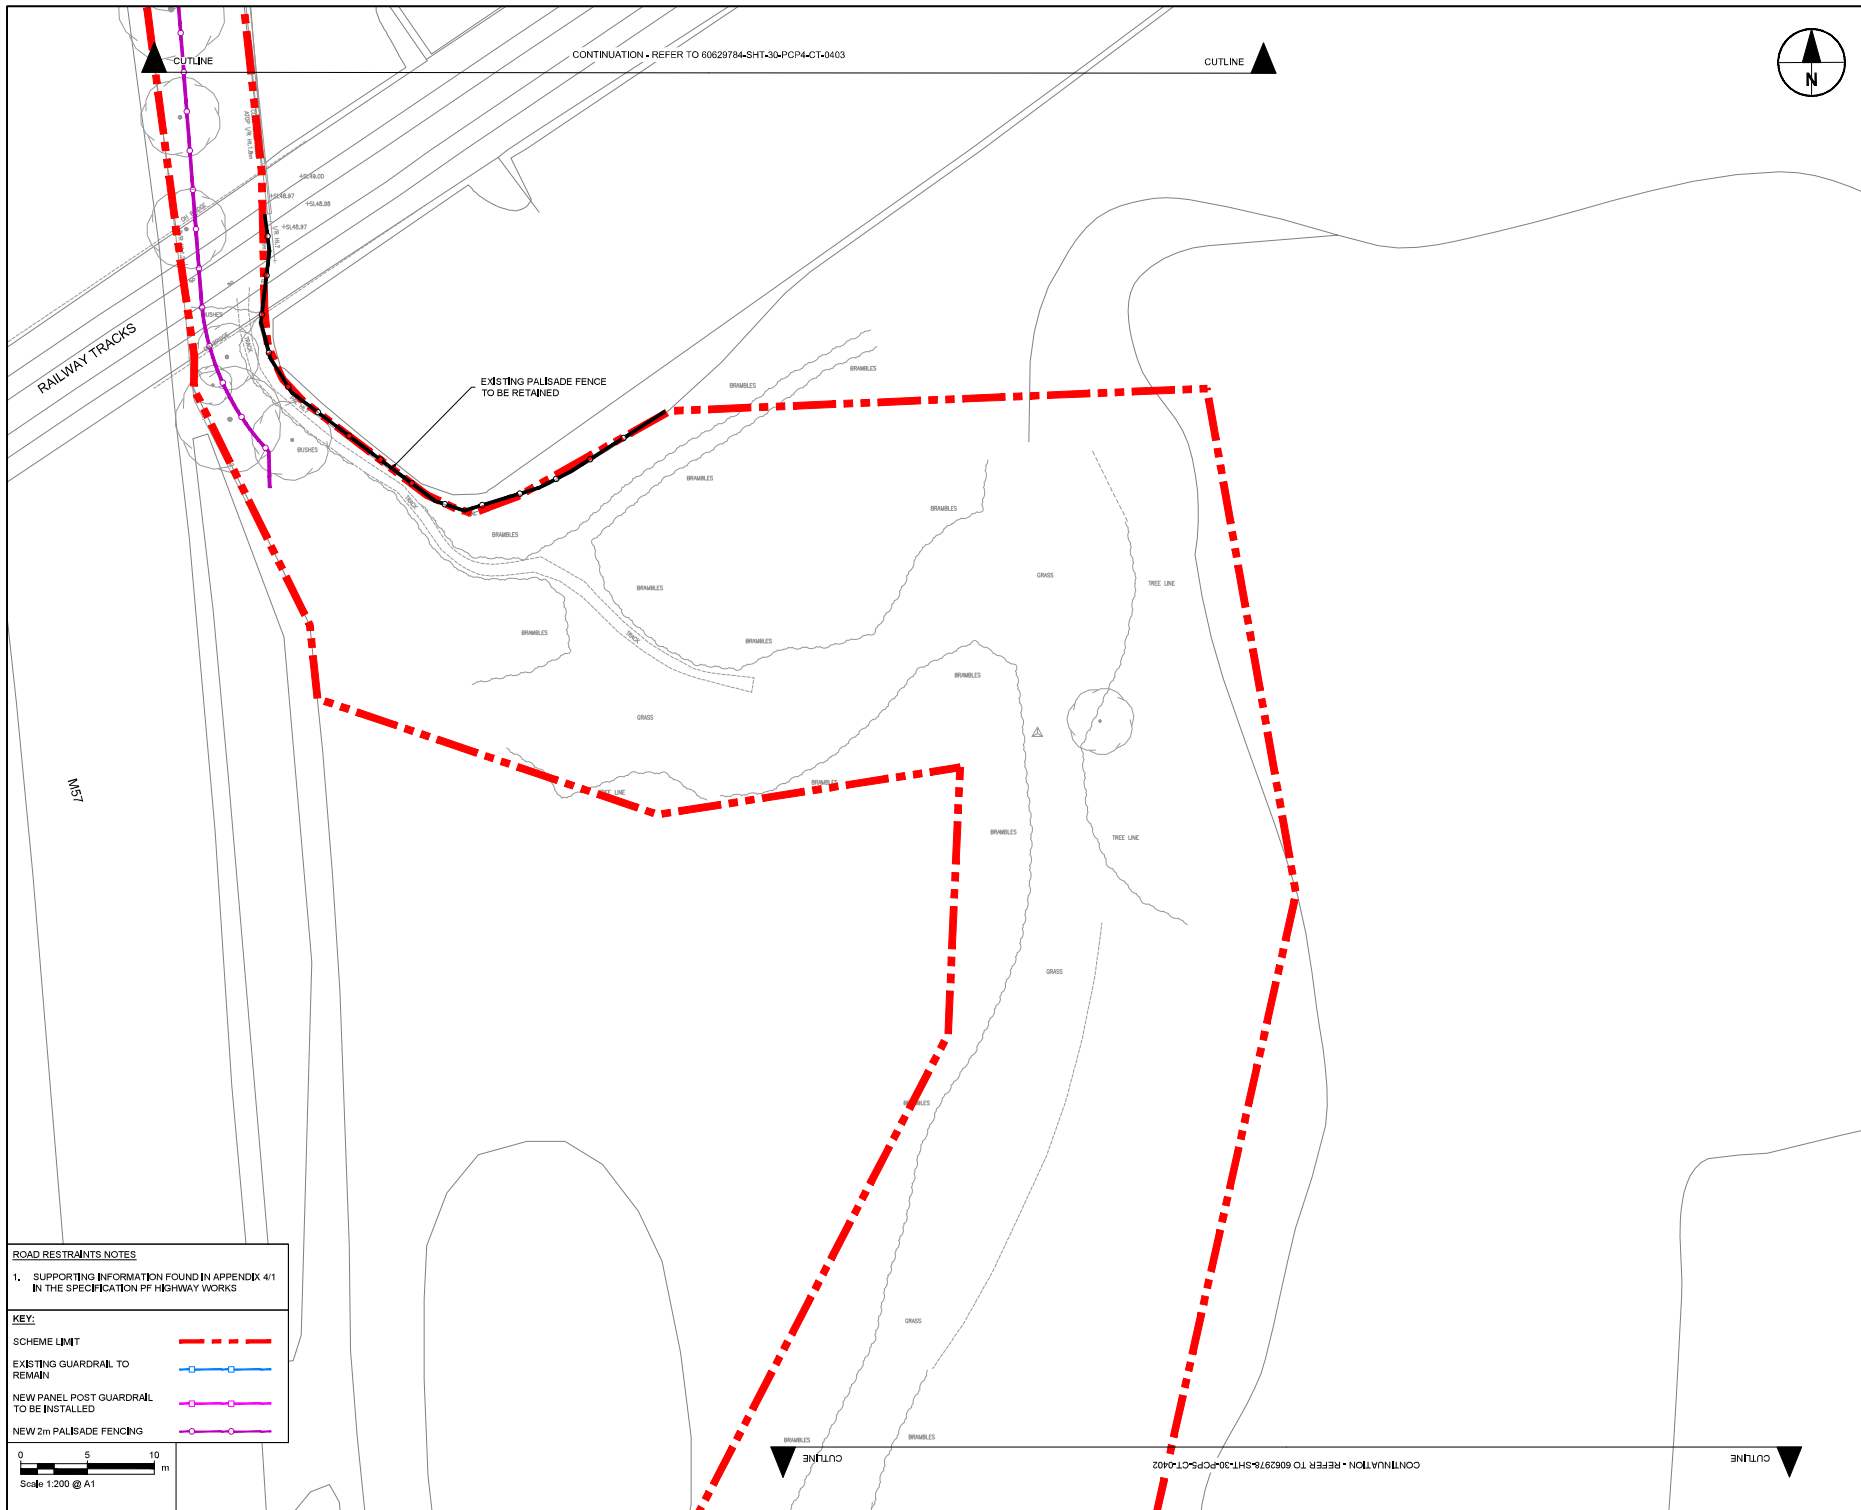

Knowsley Council
Yorkon Buildings, Archway Road, Huyton,
L36 9YU
tel. 0151 489 6000
www.knowsley.gov.uk

CONSULTANT

AECOM
4th Floor, Merchants Court
2-12 Lord Street
Liverpool, L2 1TS
www.aecom.com

NOTES

1. TO BE READ IN CONJUNCTION WITH ALL
OTHER RELEVANT DOCUMENTATION /
INFORMATION.
2. DIMENSIONS AND LEVELS ARE IN METRES
UNLESS OTHERWISE STATED.
3. DO NOT SCALE FROM THIS DRAWING. USE
ONLY PRINTED DIMENSIONS.
4. ALL LEVELS RELATE TO ORDNANCE DATUM.
5. THIS DRAWING HAS BEEN PRODUCED
USING TOPOGRAPHICAL SURVEY CARRIED
OUT BY 'MALCOLM HUGHES LAND
SURVEYORS' IN MAY 2020 AND OS
MAPPING RECEIVED FROM KNOWSLEY
COUNCIL ON 9TH MARCH 2020.
6. REFER TO DRAWING NO.
60629784-SH-SC-CPRO-CT-100 TO 0101
FOR SITE LOCATION PLAN.

DETAILED DESIGN

© CROWN COPYRIGHT AND DATABASE RIGHTS 2020 OS 100017655 YOU ARE PERMITTED TO USE THIS DATA SOLELY TO ENABLE YOU TO RESPOND TO, OR INTERACT WITH, THE ORGANISATION THAT PROVIDED YOU WITH THE DATA. YOU ARE NOT PERMITTED TO COPY, SUB-LICENSE, DISTRIBUTE OR SELL ANY OF THIS DATA TO THIRD PARTIES IN ANY FORM.

ISSUE/REVISION

D2	13.11.2020	CLIENT COMMENTS
D1	30.10.2020	DETAILED DESIGN
I/R	DATE	DESCRIPTION

PROJECT NUMBER

60629784


SHEET TITLE

PHASE 5
GUARDRAIL AND BOLLARDS
(SHEET 1)

SHEET NUMBER

60629784-SHT-30-PCP5-CT-0401

ISO A1 594mm x 841mm
Approved .JB
Checker AS
Designer EMF
Project Management Initials
Last saved by: ELENA.MARTIN(2024-11-19) Last Edited: 2024-11-19
Filename: \\UK\PL\FR002\UK\PL\FR002\VI\PROJECTS\TRAFFIC AND LOCAL ROADS\60629784 - PRESCOT TO CRANTON CYCLEWAY\900_CAD_QIS\910_CAD\02 SHEET\3 DETAILED DESIGN\60629784-SHT-30-PCP5-CT-0401-0405.DWG

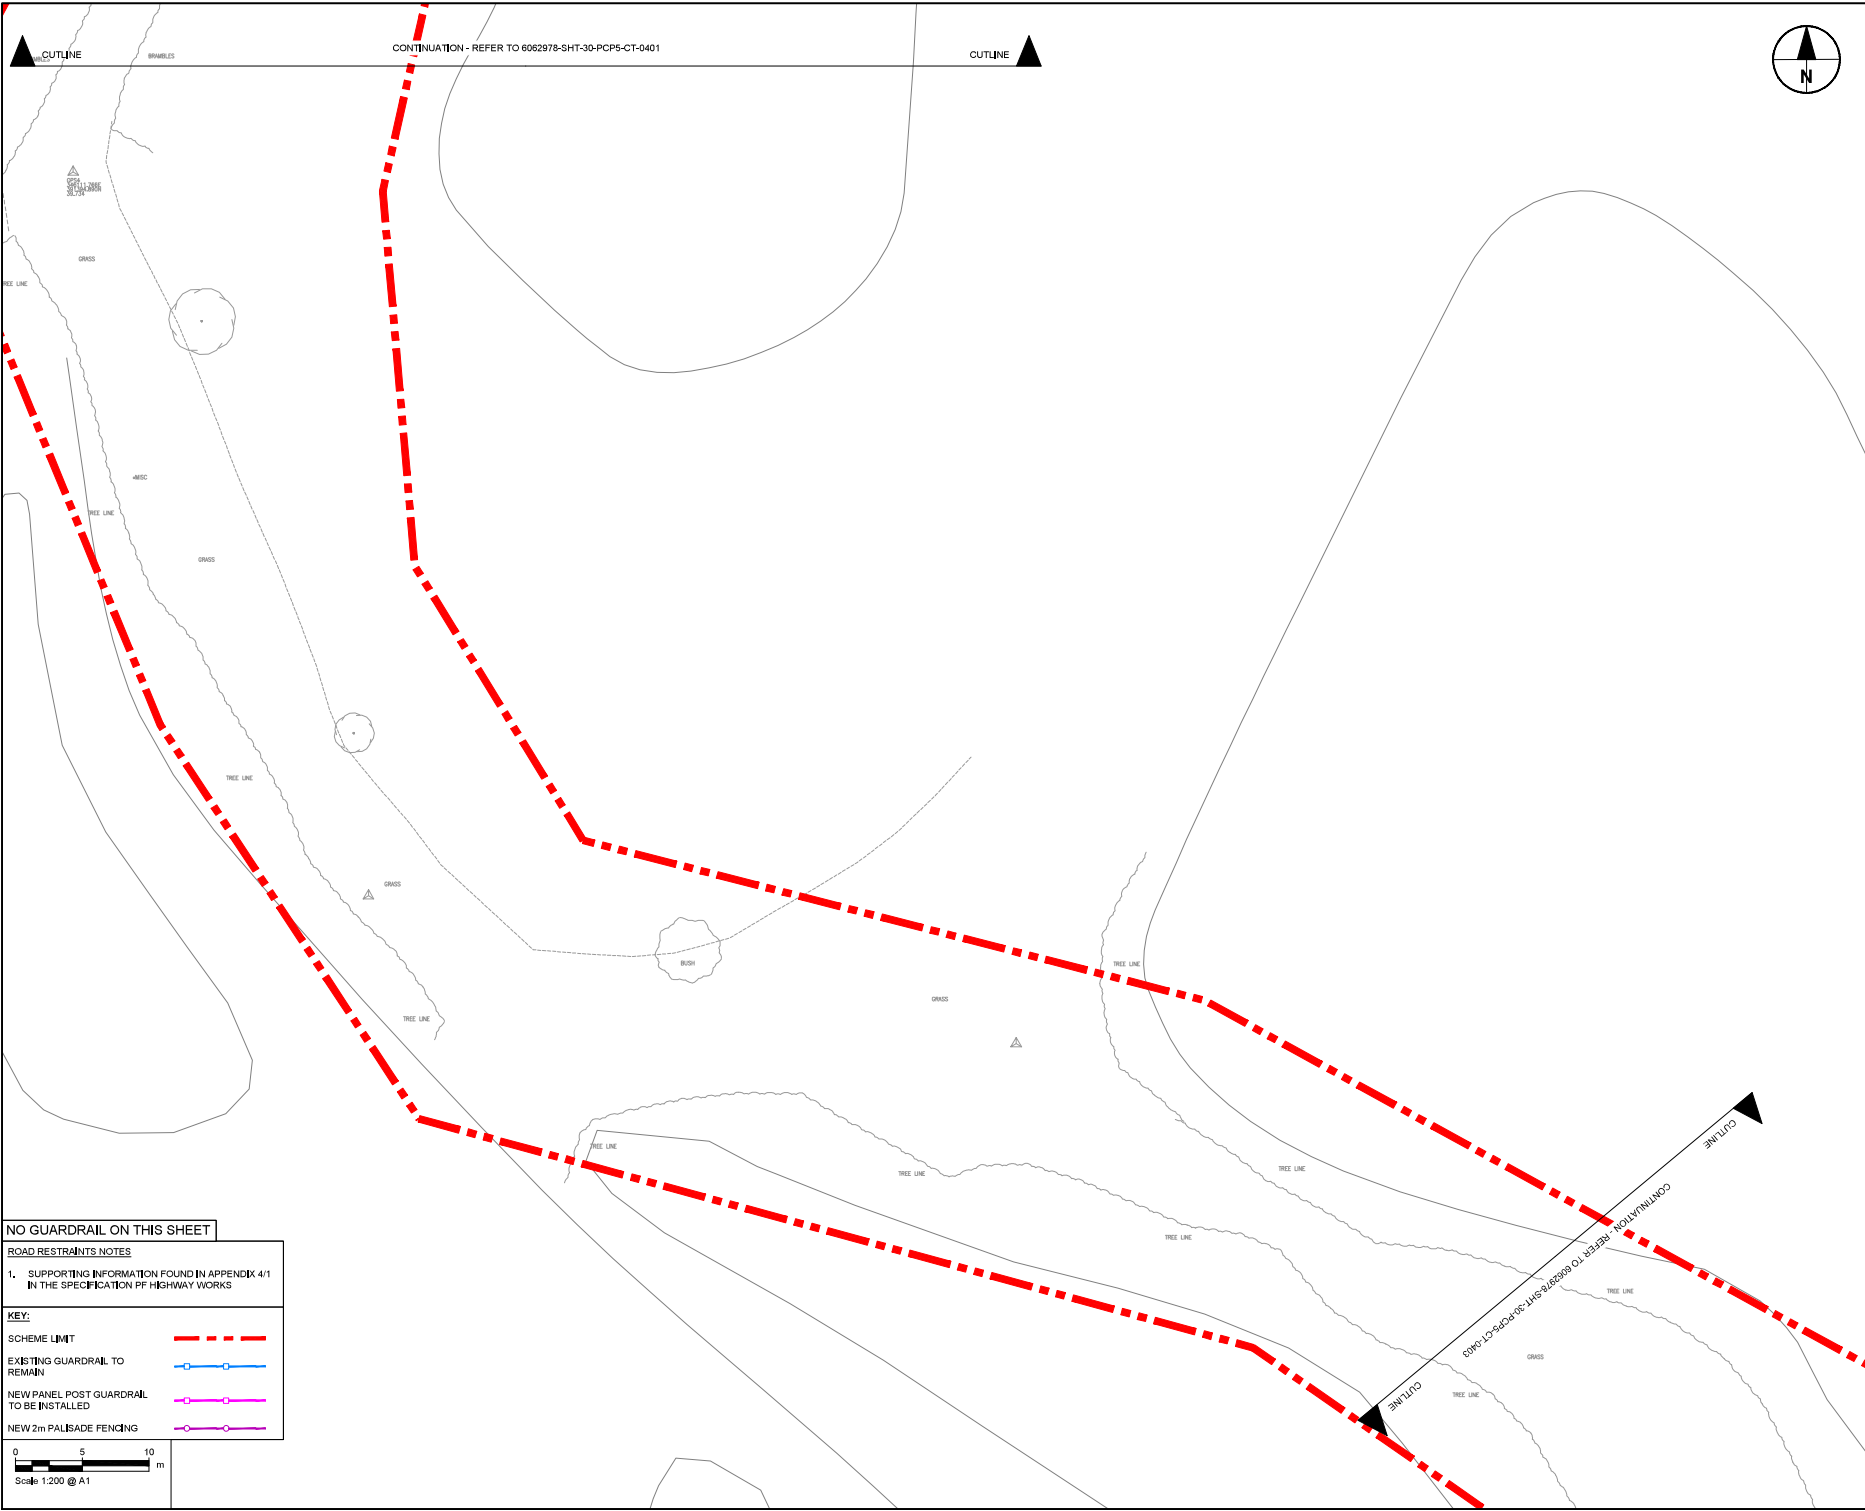

NO GUARDRAIL ON THIS SHEET

ROAD RESTRAINTS NOTES
1. SUPPORTING INFORMATION FOUND IN APPENDIX 4/1
IN THE SPECIFICATION OF HIGHWAY WORKS

KEY:
SCHEME LIMIT
EXISTING GUARDRAIL TO REMAIN
NEW PANEL POST GUARDRAIL TO BE INSTALLED
NEW 2m PALISADE FENCING



PROJECT
PRESCOT TO CRANTON
CYCLEWAY



Knowsley Council
Yorkon Buildings, Archway Road, Huyton,
L36 9YU
tel. 0151 489 6000
www.knowsley.gov.uk

CONSULTANT
AECOM
4th Floor, Merchants Court
2-12 Lord Street
Liverpool, L2 1TS
www.aecom.com


- NOTES
1. TO BE READ IN CONJUNCTION WITH ALL OTHER RELEVANT DOCUMENTATION / INFORMATION.
 2. DIMENSIONS AND LEVELS ARE IN METRES UNLESS OTHERWISE STATED.
 3. DO NOT SCALE FROM THIS DRAWING. USE ONLY PRINTED DIMENSIONS.
 4. ALL LEVELS RELATE TO ORDNANCE DATUM.
 5. THIS DRAWING HAS BEEN PRODUCED USING TOPOGRAPHICAL SURVEY CARRIED OUT BY 'MALCOLM HUGHES LAND SURVEYORS' IN MAY 2020 AND OS MAPPING RECEIVED FROM KNOWSLEY COUNCIL ON 9TH MARCH 2020.
 6. REFER TO DRAWING NO. 60629784-SHT-30-PCP5-CT-0100 TO 0101 FOR SCHEME LOCATION PLAN.

DETAILED DESIGN

© CROWN COPYRIGHT AND DATABASE RIGHTS 2020 OS 100017655 YOU ARE PERMITTED TO USE THIS DATA SOLELY TO ENABLE YOU TO RESPOND TO, OR INTERACT WITH, THE ORGANISATION THAT PROVIDED YOU WITH THE DATA. YOU ARE NOT PERMITTED TO COPY, SUB-LICENSE, DISTRIBUTE OR SELL ANY OF THIS DATA TO THIRD PARTIES IN ANY FORM.

ISSUE/REVISION		
D2	13.11.2020	CLIENT COMMENTS
D1	30.10.2020	DETAILED DESIGN
IR	DATE	DESCRIPTION

PROJECT NUMBER
60629784
SHEET TITLE
PHASE 5
GUARDRAIL AND BOLLARDS
(SHEET 2)
SHEET NUMBER
60629784-SHT-30-PCP5-CT-0402

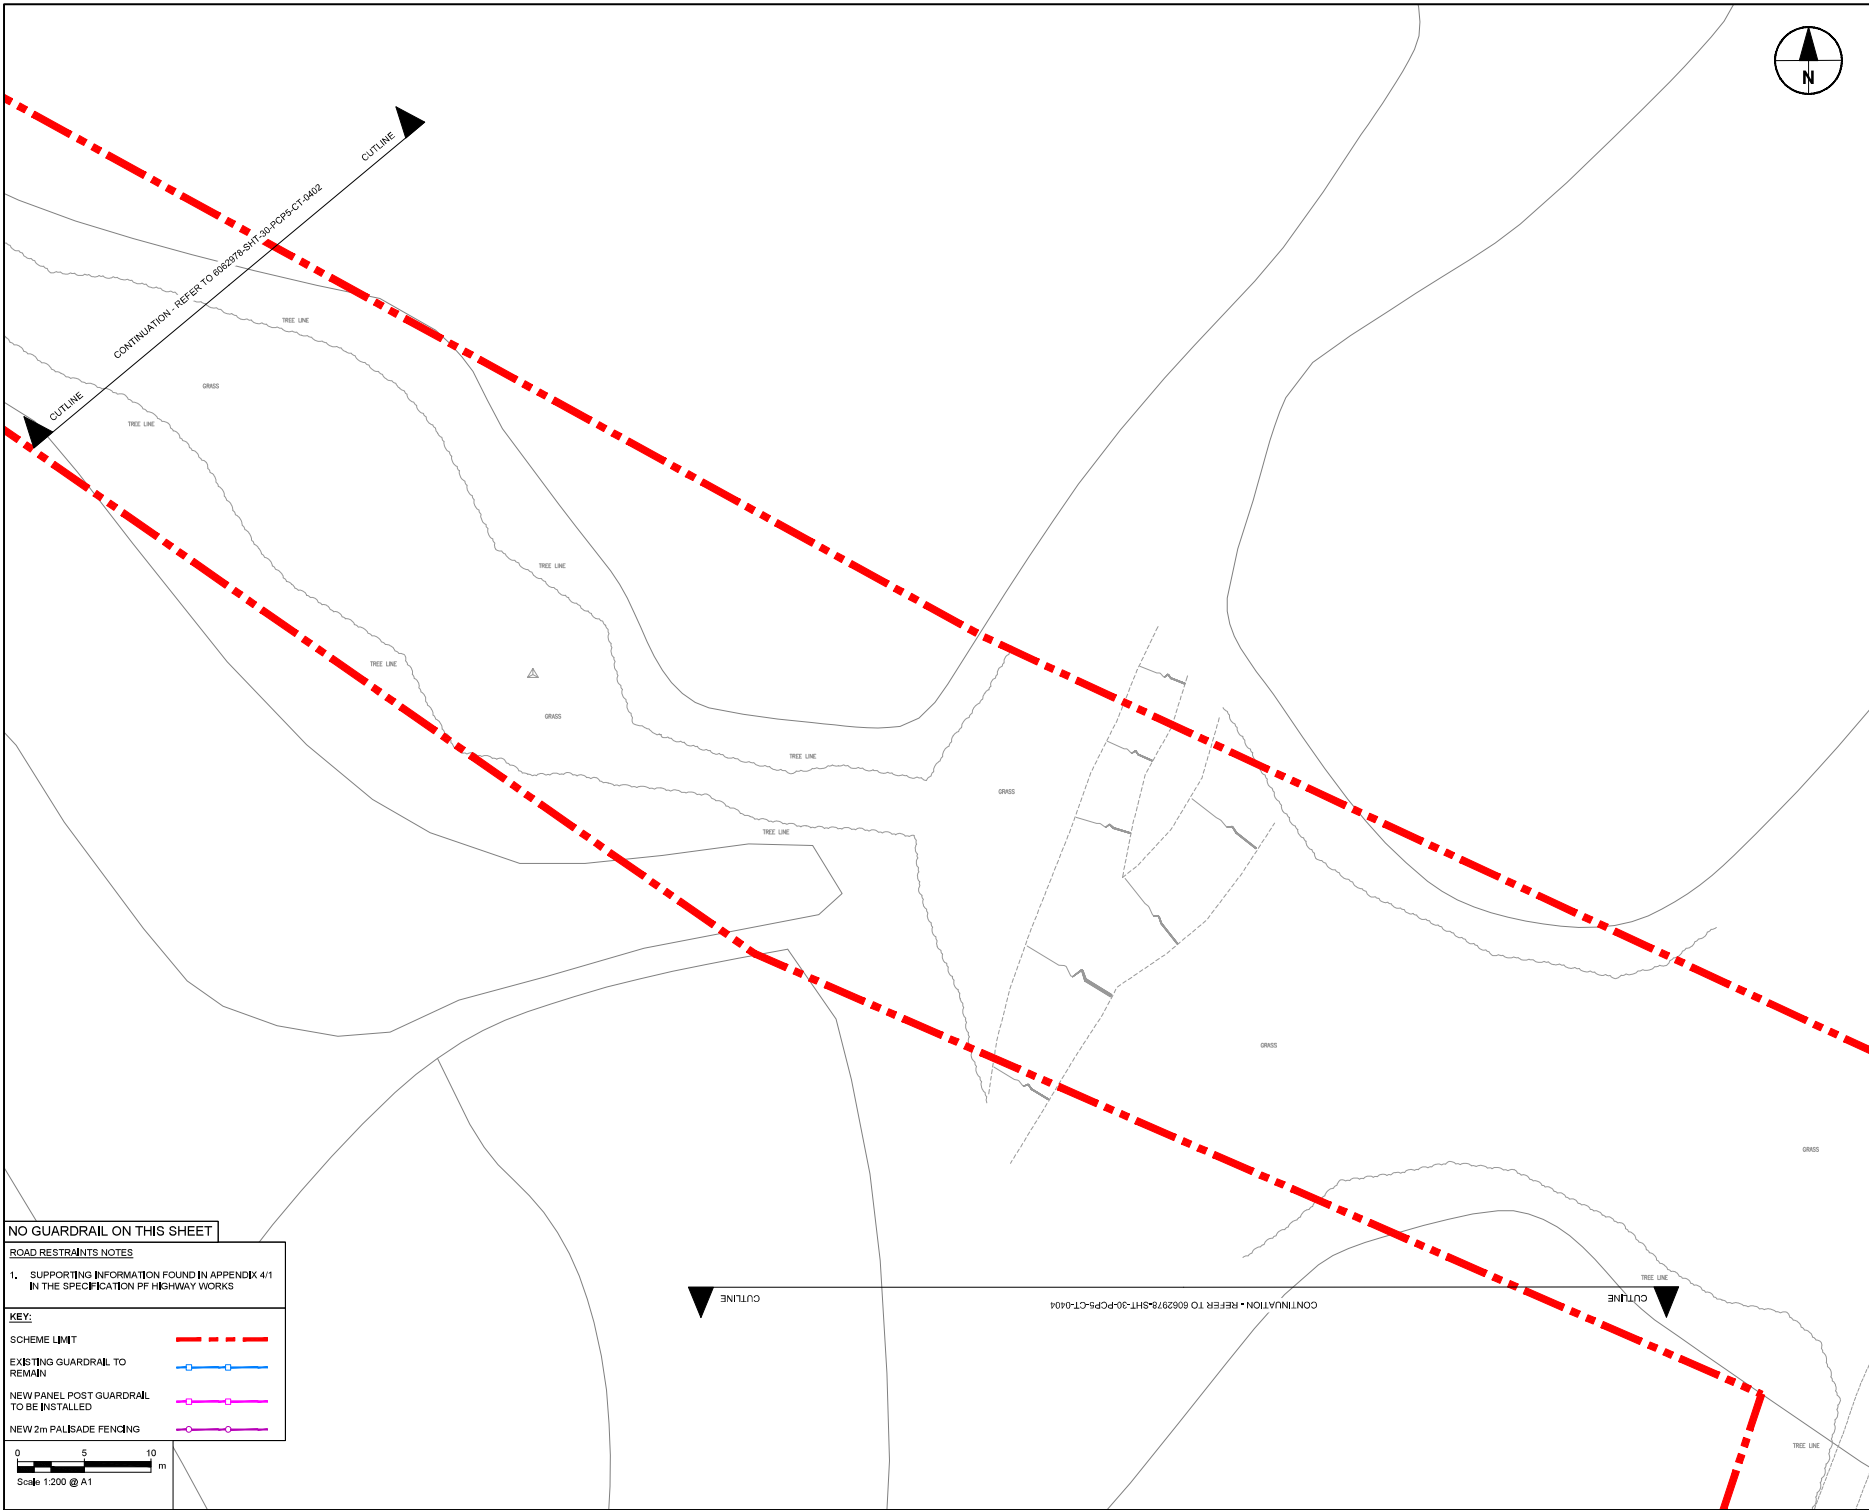

AECOM

PROJECT
**PRESCOT TO CRONTON
CYCLEWAY**

CLIENT



Knowsley Council
Yorkton Buildings, Archway Road, Huyton,
L36 9YU
tel. 0151 489 6000
www.knowsley.gov.uk

CONSULTANT

AECOM
4th Floor, Merchants Court
2-12 Lord Street
Liverpool, L2 1TS
www.aecom.com

NOTES

1. TO BE READ IN CONJUNCTION WITH ALL OTHER RELEVANT DOCUMENTATION / INFORMATION.
2. DIMENSIONS AND LEVELS ARE IN METRES UNLESS OTHERWISE STATED.
3. DO NOT SCALE FROM THIS DRAWING. USE ONLY PRINTED DIMENSIONS.
4. ALL LEVELS RELATE TO ORDNANCE DATUM.
5. THIS DRAWING HAS BEEN PRODUCED USING TOPOGRAPHICAL SURVEY CARRIED OUT BY "MALCOLM HUGHES LAND SURVEYORS" IN MAY 2020 AND OS MAPPING RECEIVED FROM KNOWSLEY COUNCIL ON 9TH MARCH 2020.
6. REFER TO DRAWING NO. 60629784-SHT-30-PCP5-CT-0100 TO 0101 FOR SCHEME LOCATION PLAN.

DETAILED DESIGN

© CROWN COPYRIGHT AND DATABASE RIGHTS 2020 OS 100017655 YOU ARE PERMITTED TO USE THIS DATA SOLELY TO ENABLE YOU TO RESPOND TO, OR INTERACT WITH, THE ORGANISATION THAT PROVIDED YOU WITH THE DATA. YOU ARE NOT PERMITTED TO COPY, SUB-LICENCE, DISTRIBUTE OR SELL ANY OF THIS DATA TO THIRD PARTIES IN ANY FORM.

ISSUE/REVISION

NO	DATE	DESCRIPTION
D2	13.11.2020	CLIENT COMMENTS
D1	30.10.2020	DETAILED DESIGN
IR	DATE	DESCRIPTION

PROJECT NUMBER


60629784

SHEET TITLE

PHASE 5
GUARDRAIL AND BOLLARDS
(SHEET 3)

SHEET NUMBER

60629784-SHT-30-PCP5-CT-0403

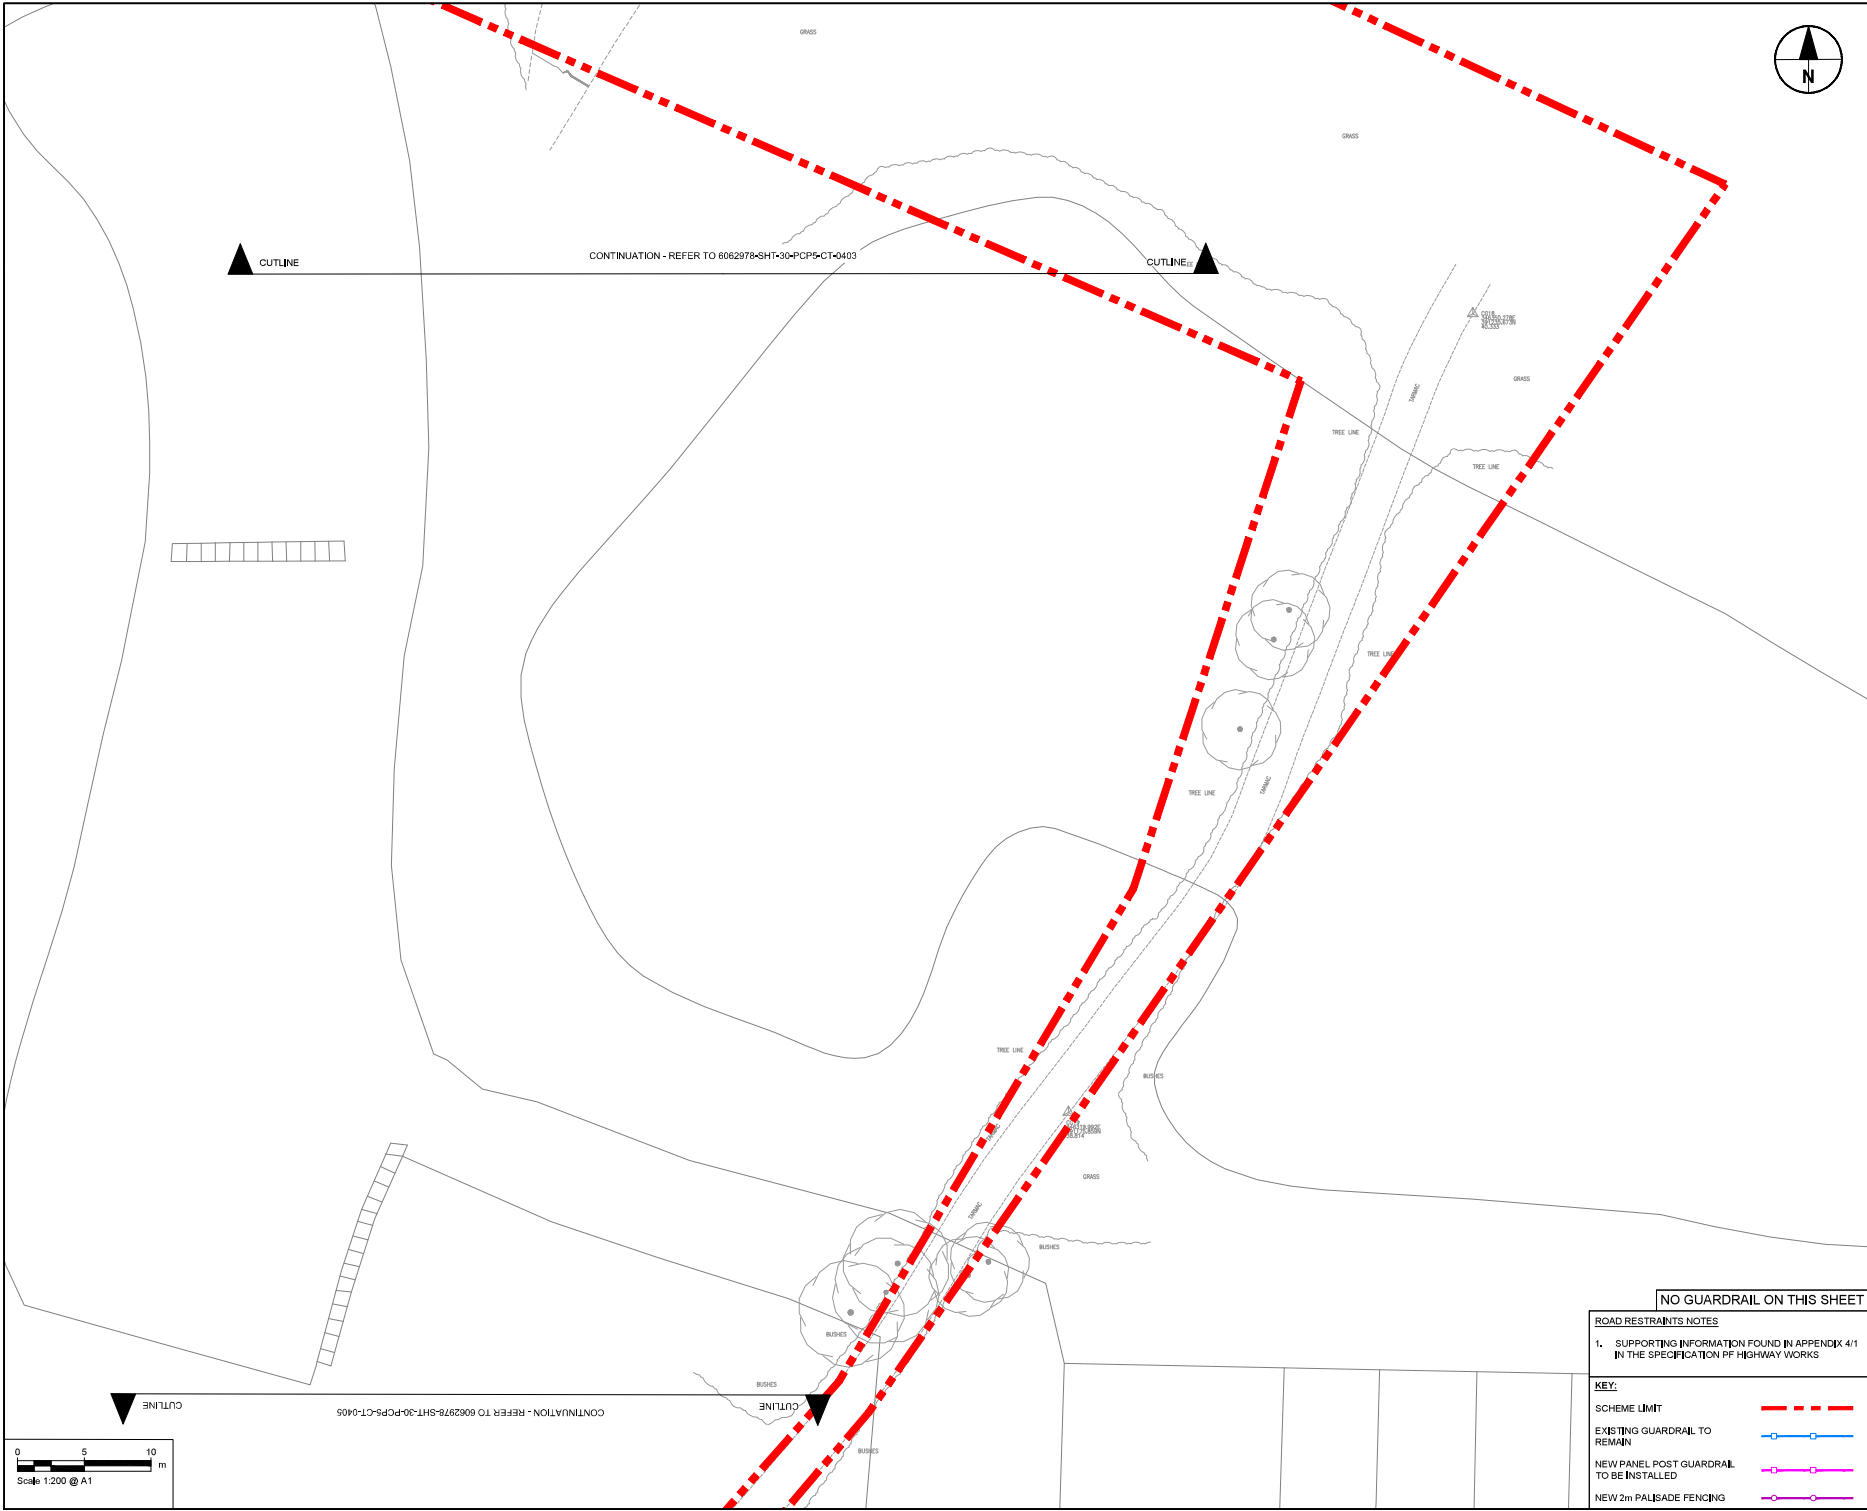

AECOM

PROJECT

**PRESCOT TO CRANTON
CYCLEWAY**

CLIENT



Knowsley Council
Yorkon Buildings, Archway Road, Huyton,
L36 9YU
tel. 0151 489 6000
www.knowsley.gov.uk

CONSULTANT

AECOM
4th Floor, Merchants Court
2-12 Lord Street
Liverpool, L2 1TS
www.aecom.com

NOTES

1. TO BE READ IN CONJUNCTION WITH ALL OTHER RELEVANT DOCUMENTATION / INFORMATION.
2. DIMENSIONS AND LEVELS ARE IN METRES UNLESS OTHERWISE STATED.
3. DO NOT SCALE FROM THIS DRAWING. USE ONLY PRINTED DIMENSIONS.
4. ALL LEVELS RELATE TO ORDINANCE DATUM.
5. THIS DRAWING HAS BEEN PRODUCED USING TOPOGRAPHICAL SURVEY CARRIED OUT BY "MALCOLM HUGHES LAND SURVEYORS" IN MAY 2020 AND OS MAPPING RECEIVED FROM KNOWSLEY COUNCIL ON 9TH MARCH 2020.
6. REFER TO DRAWING NO. 60629784-SHT-30-PCP5-CT-0100 TO 0101 FOR SCHEME LOCATION PLAN.

DETAILED DESIGN

© CROWN COPYRIGHT AND DATABASE RIGHTS 2020 OS 100017655 YOU ARE PERMITTED TO USE THIS DATA SOLELY TO ENABLE YOU TO RESPOND TO, OR INTERACT WITH, THE ORGANISATION THAT PROVIDED YOU WITH THE DATA. YOU ARE NOT PERMITTED TO COPY, SUB-LICENCE, DISTRIBUTE OR SELL ANY OF THIS DATA TO THIRD PARTIES IN ANY FORM.

ISSUE/REVISION

NO	DATE	DESCRIPTION
D2	13.11.2020	CLIENT COMMENTS
D1	30.10.2020	DETAILED DESIGN
IR	DATE	DESCRIPTION

PROJECT NUMBER

60629784

SHEET TITLE

**PHASE 5
GUARDRAIL AND BOLLARDS
(SHEET 4)**

SHEET NUMBER

60629784-SHT-30-PCP5-CT-0404