


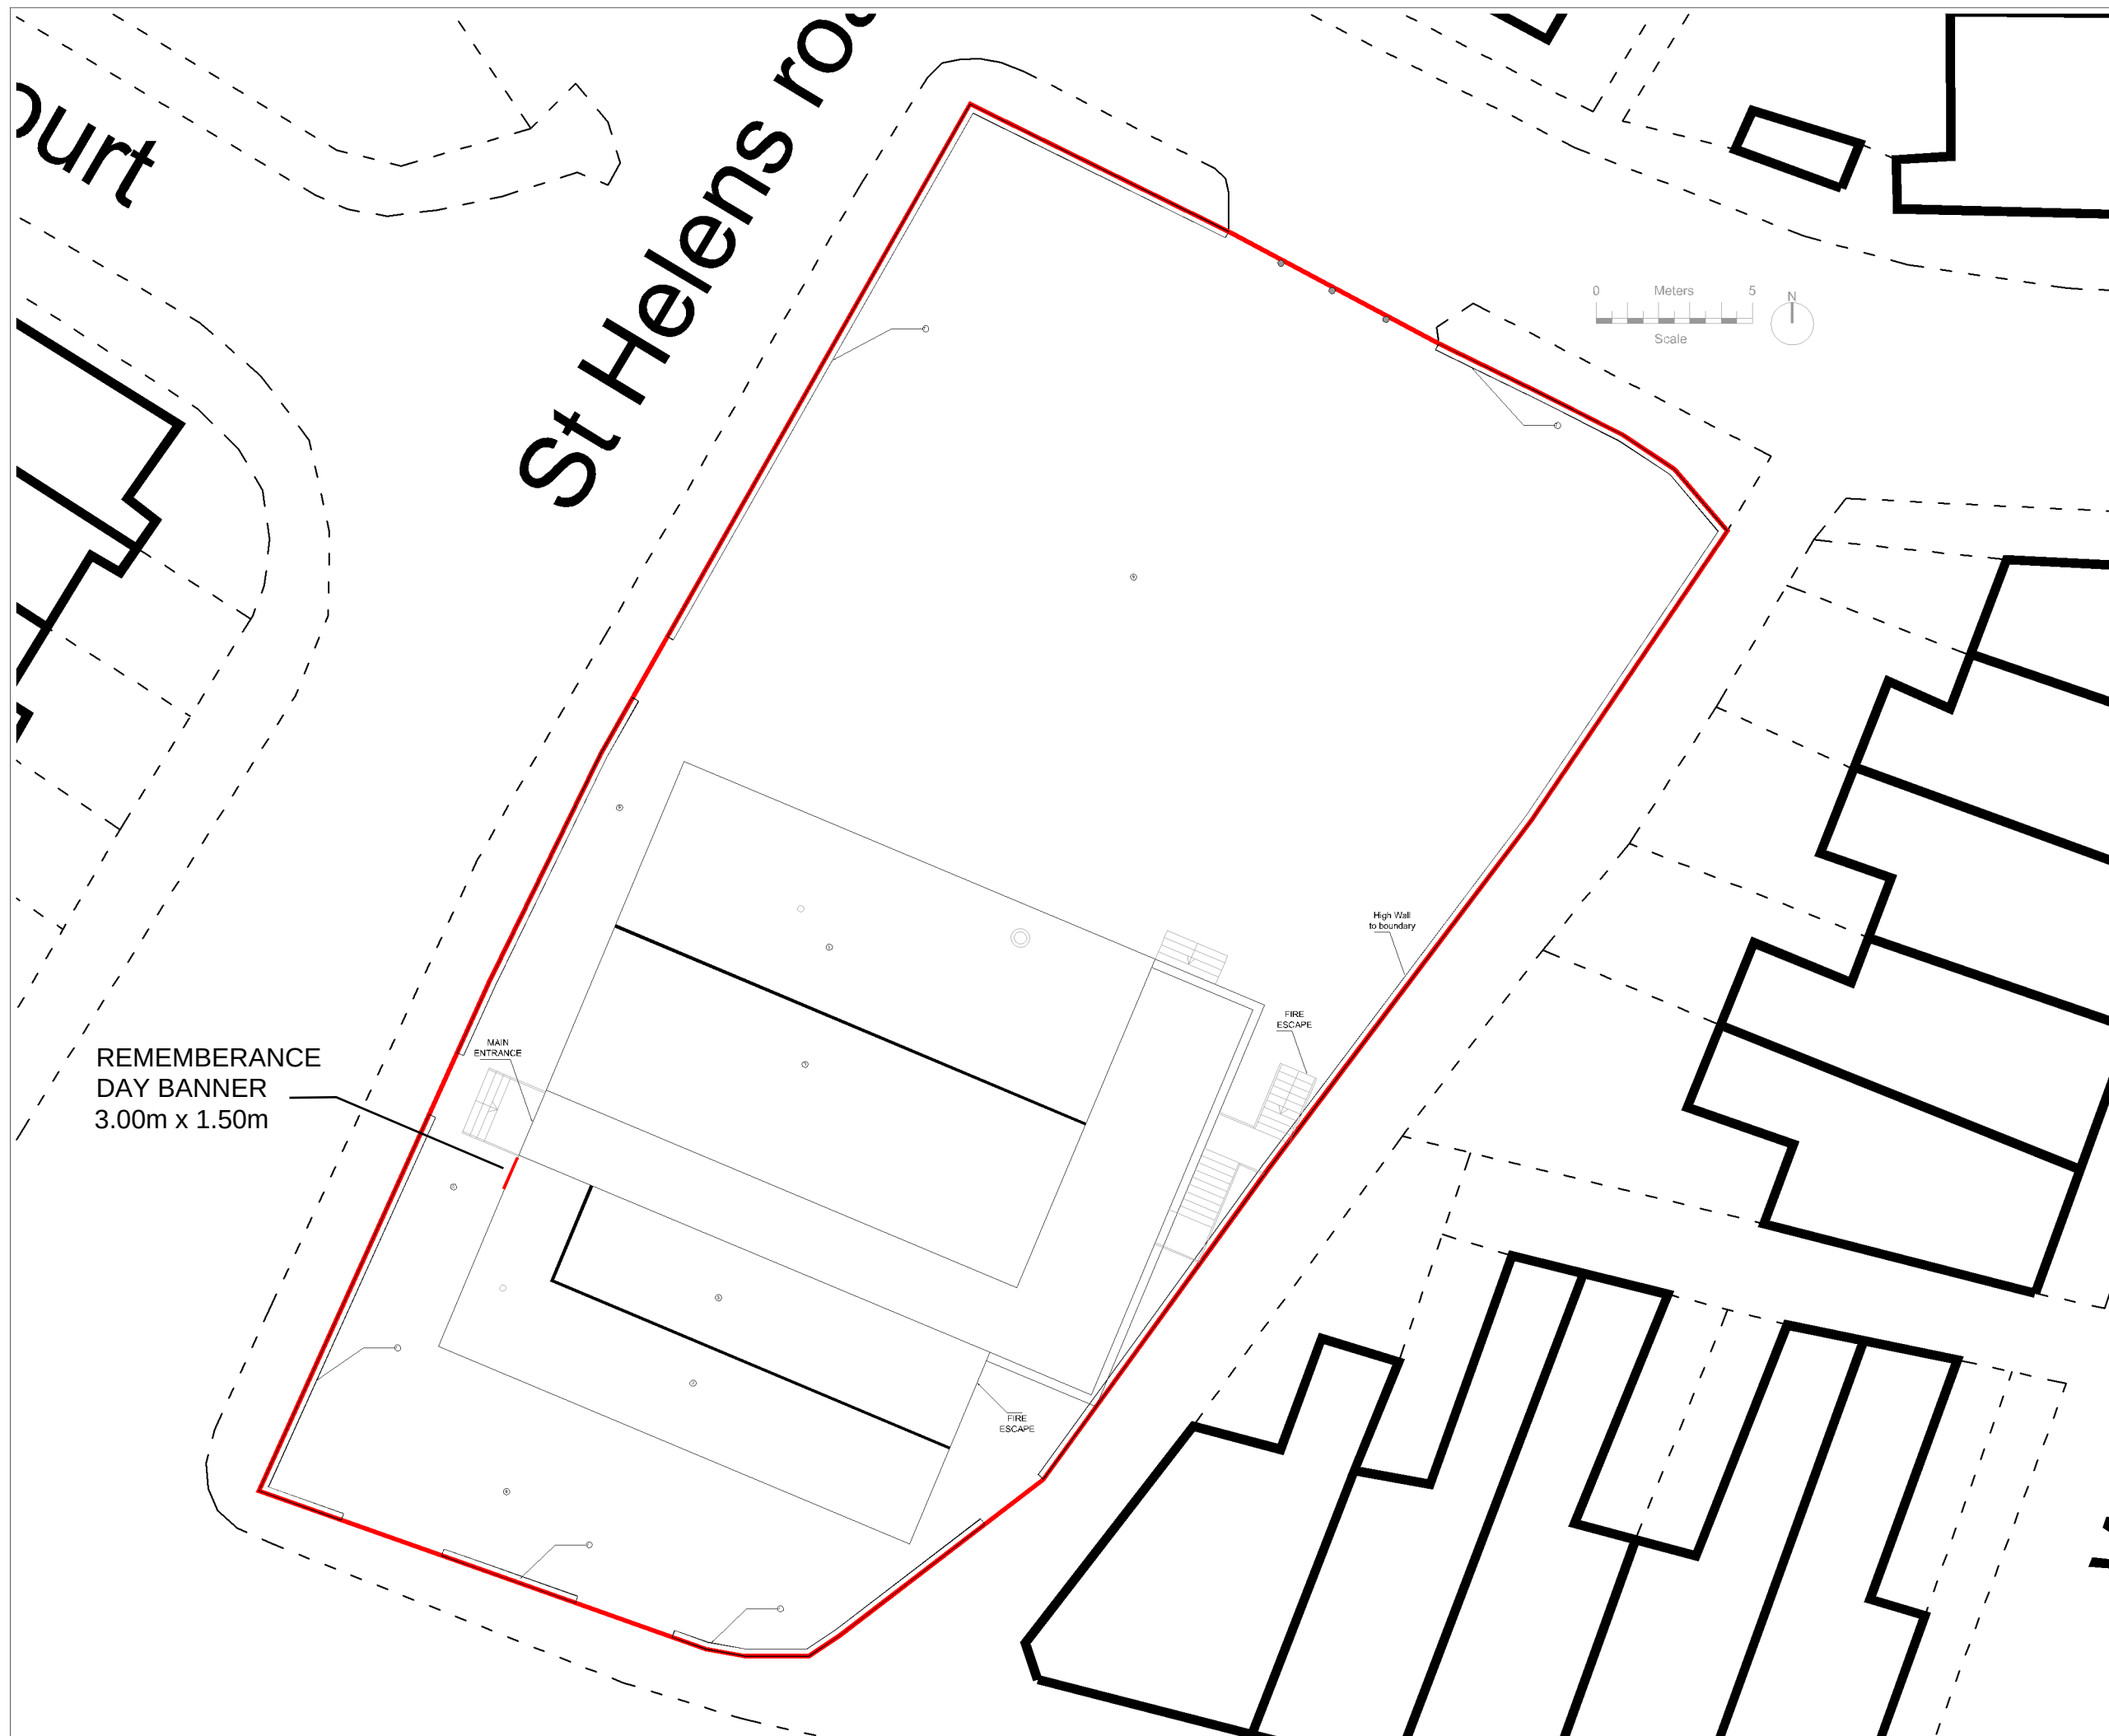

Notes:			
No	Design Risk Register		
Rev	Date	Revision Notes	
Project Prescott Town Hall, The Fusilier 1 Warrington Road, Prescott L34 5QX Client Prescott Town Council Contractor 			
Drawing Title PROPOSED ADVERTISEMENT LOCATION			
Job No AS_12075	Date (Year/Month) 11/2012	Scale@A3 1:200 @ A3	
Status PLANNING APPROVAL			
Drawing No Origin Zone Level Type Content Sequential			Rev -
004			