




FORMER POST OFFICE, HUYTON No. 461
ARCHITECTURAL EMPORIUM Ltd
EMAIL: mail@architectural-emporium.co.uk
WEB: www.architectural-emporium.co.uk
ADDRESS: 13 Hope St, Liverpool, L1 9BQ
PHONE: +44 (0)151 363 0000

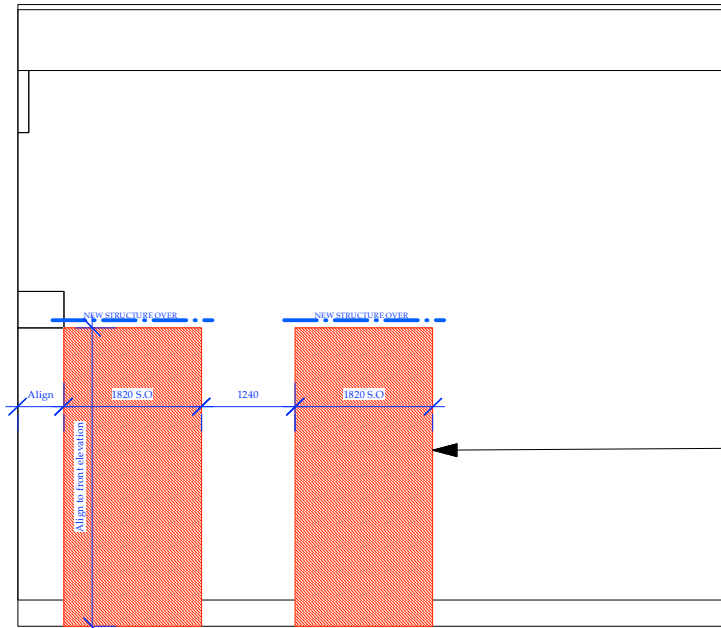

2 No. new structural openings to side elevation creating new feature windows.

EXISTING SIDE ELEVATION (NORTH-EAST FACING) | 1:100

Rev *: 05.07.23
Planning Issue

FOR: PLANNING
CHECKED BY: LC | DRAWN BY: MS
SCALE: 1:100
PAPER SIZE: A3
JOB: FORMER POST OFFICE, HUYTON - No.461

0.202_Rev_*
FIRST ISSUE: 22.02.21
DEMOLITION ELEVATIONS_02