



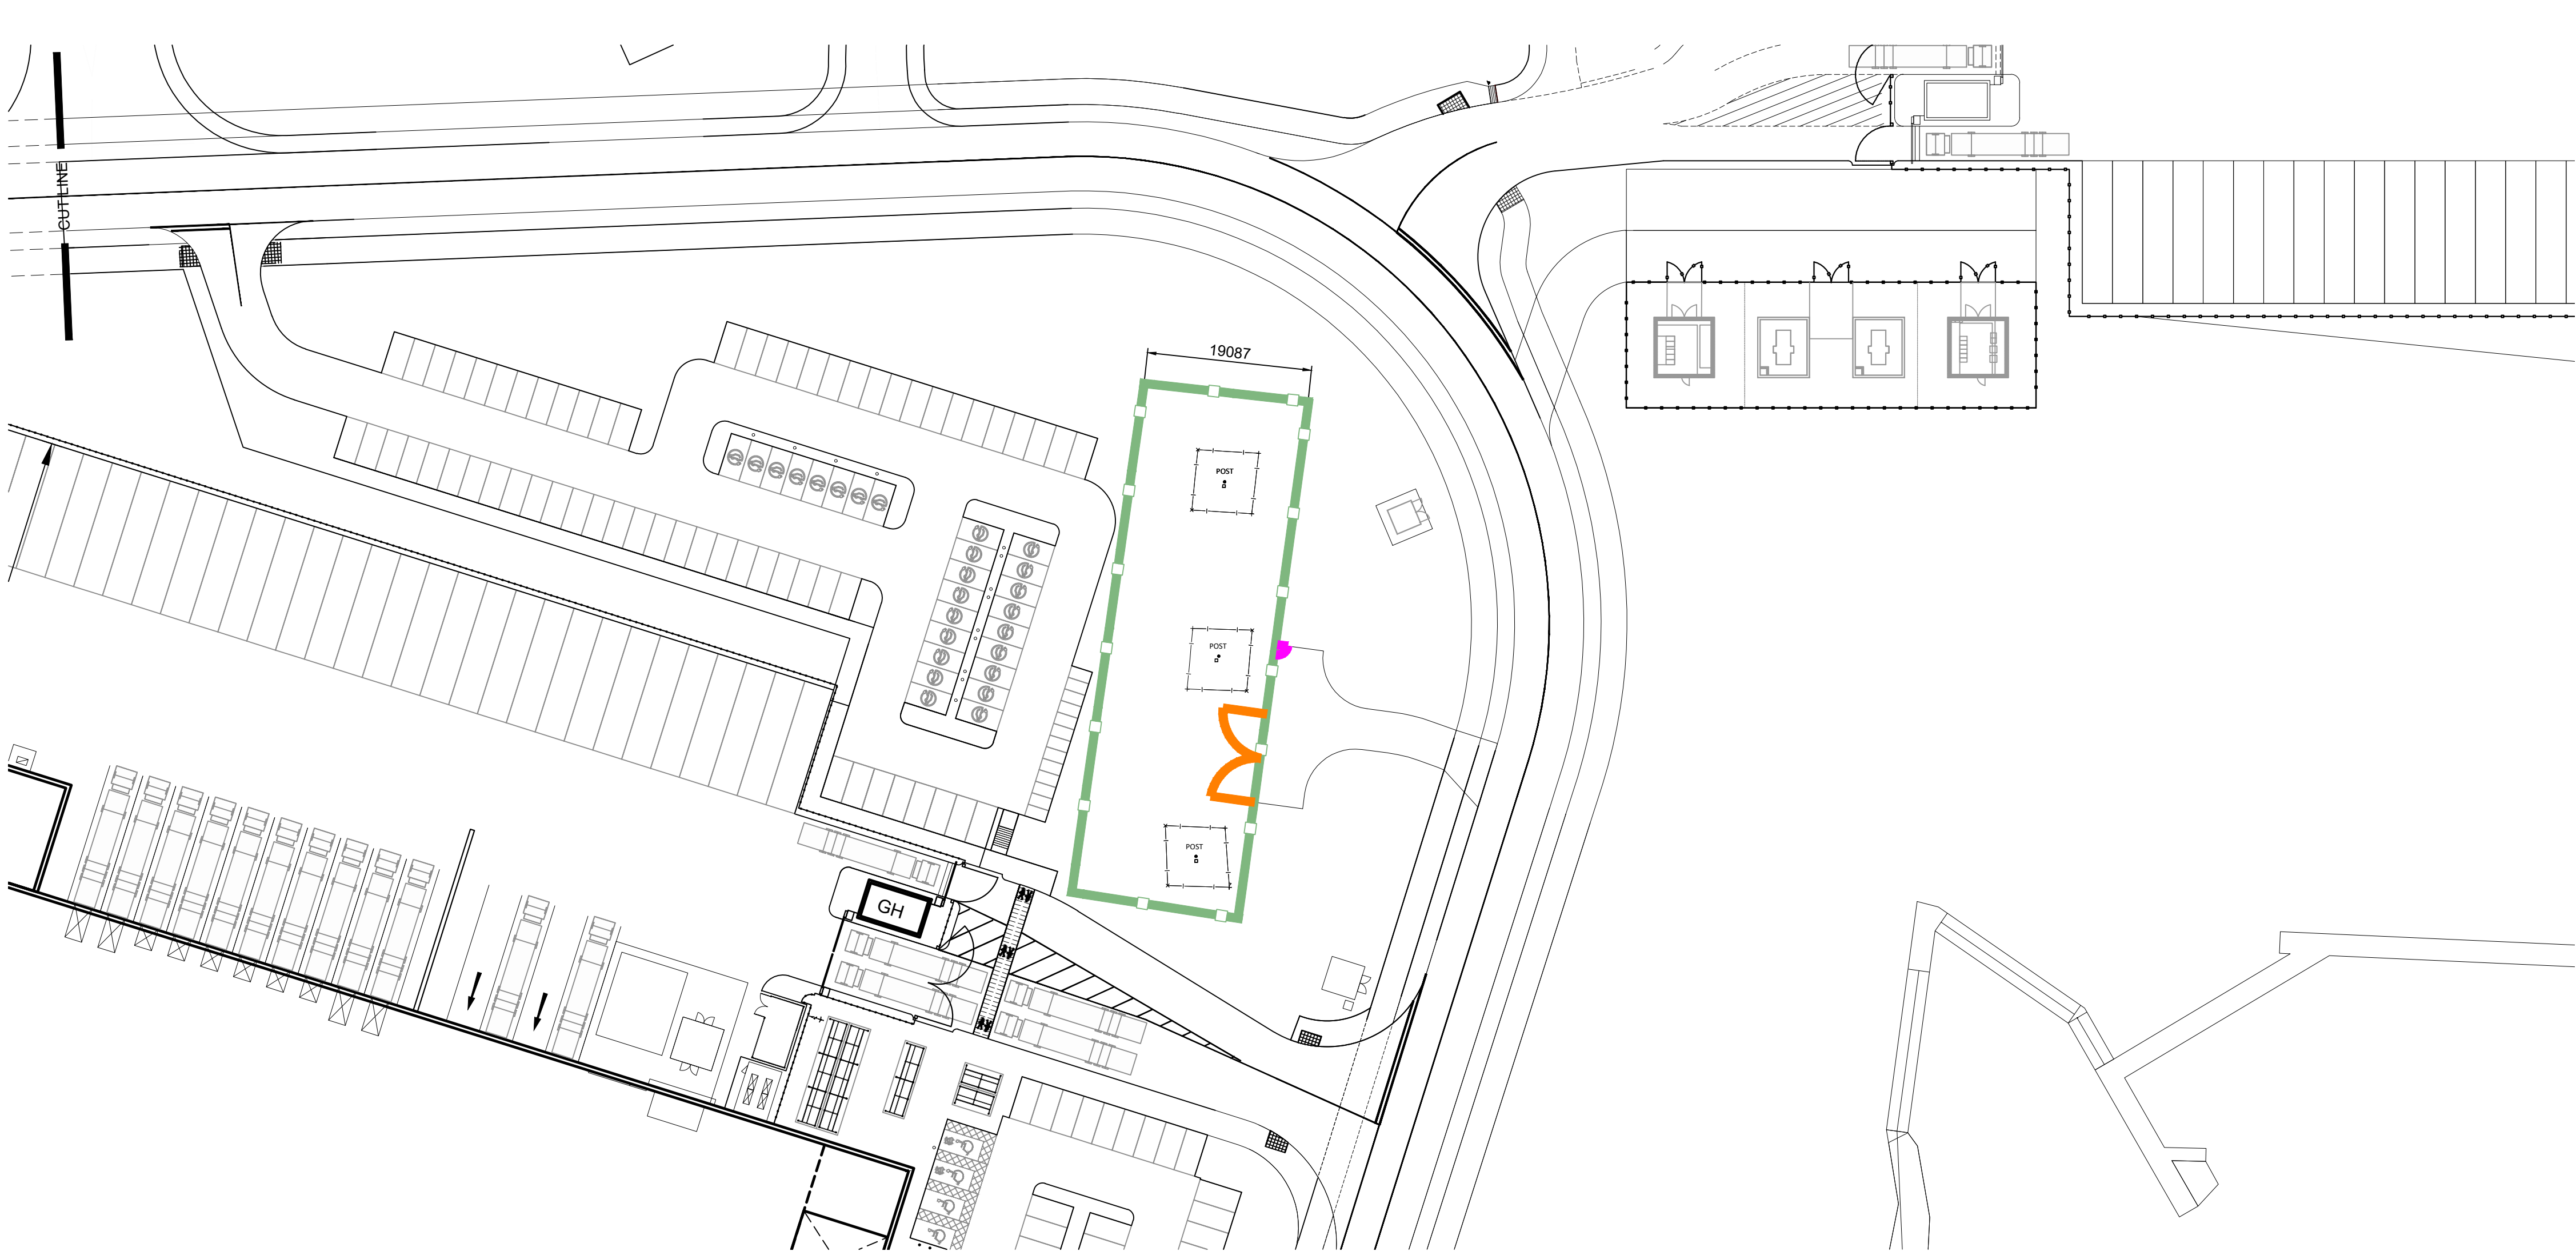


Location Plan  
Scale 1:500

- Dimensions are in millimeters, unless stated otherwise.  
- Scaling of this drawing is not recommended.  
- It is the recipient's responsibility to print this document to the correct scale.  
- All relevant drawings and specifications should be read in conjunction with this drawing.

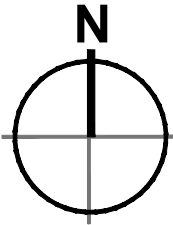


Key

-  Proposed Fencing:  
2.4m high, galvanised polyester  
powder coated paladin security fence  
Colour: Green.
-  2.4m high Security Access Gate  
Colour: Green.
-  Personnel Door  
Colour: Green.

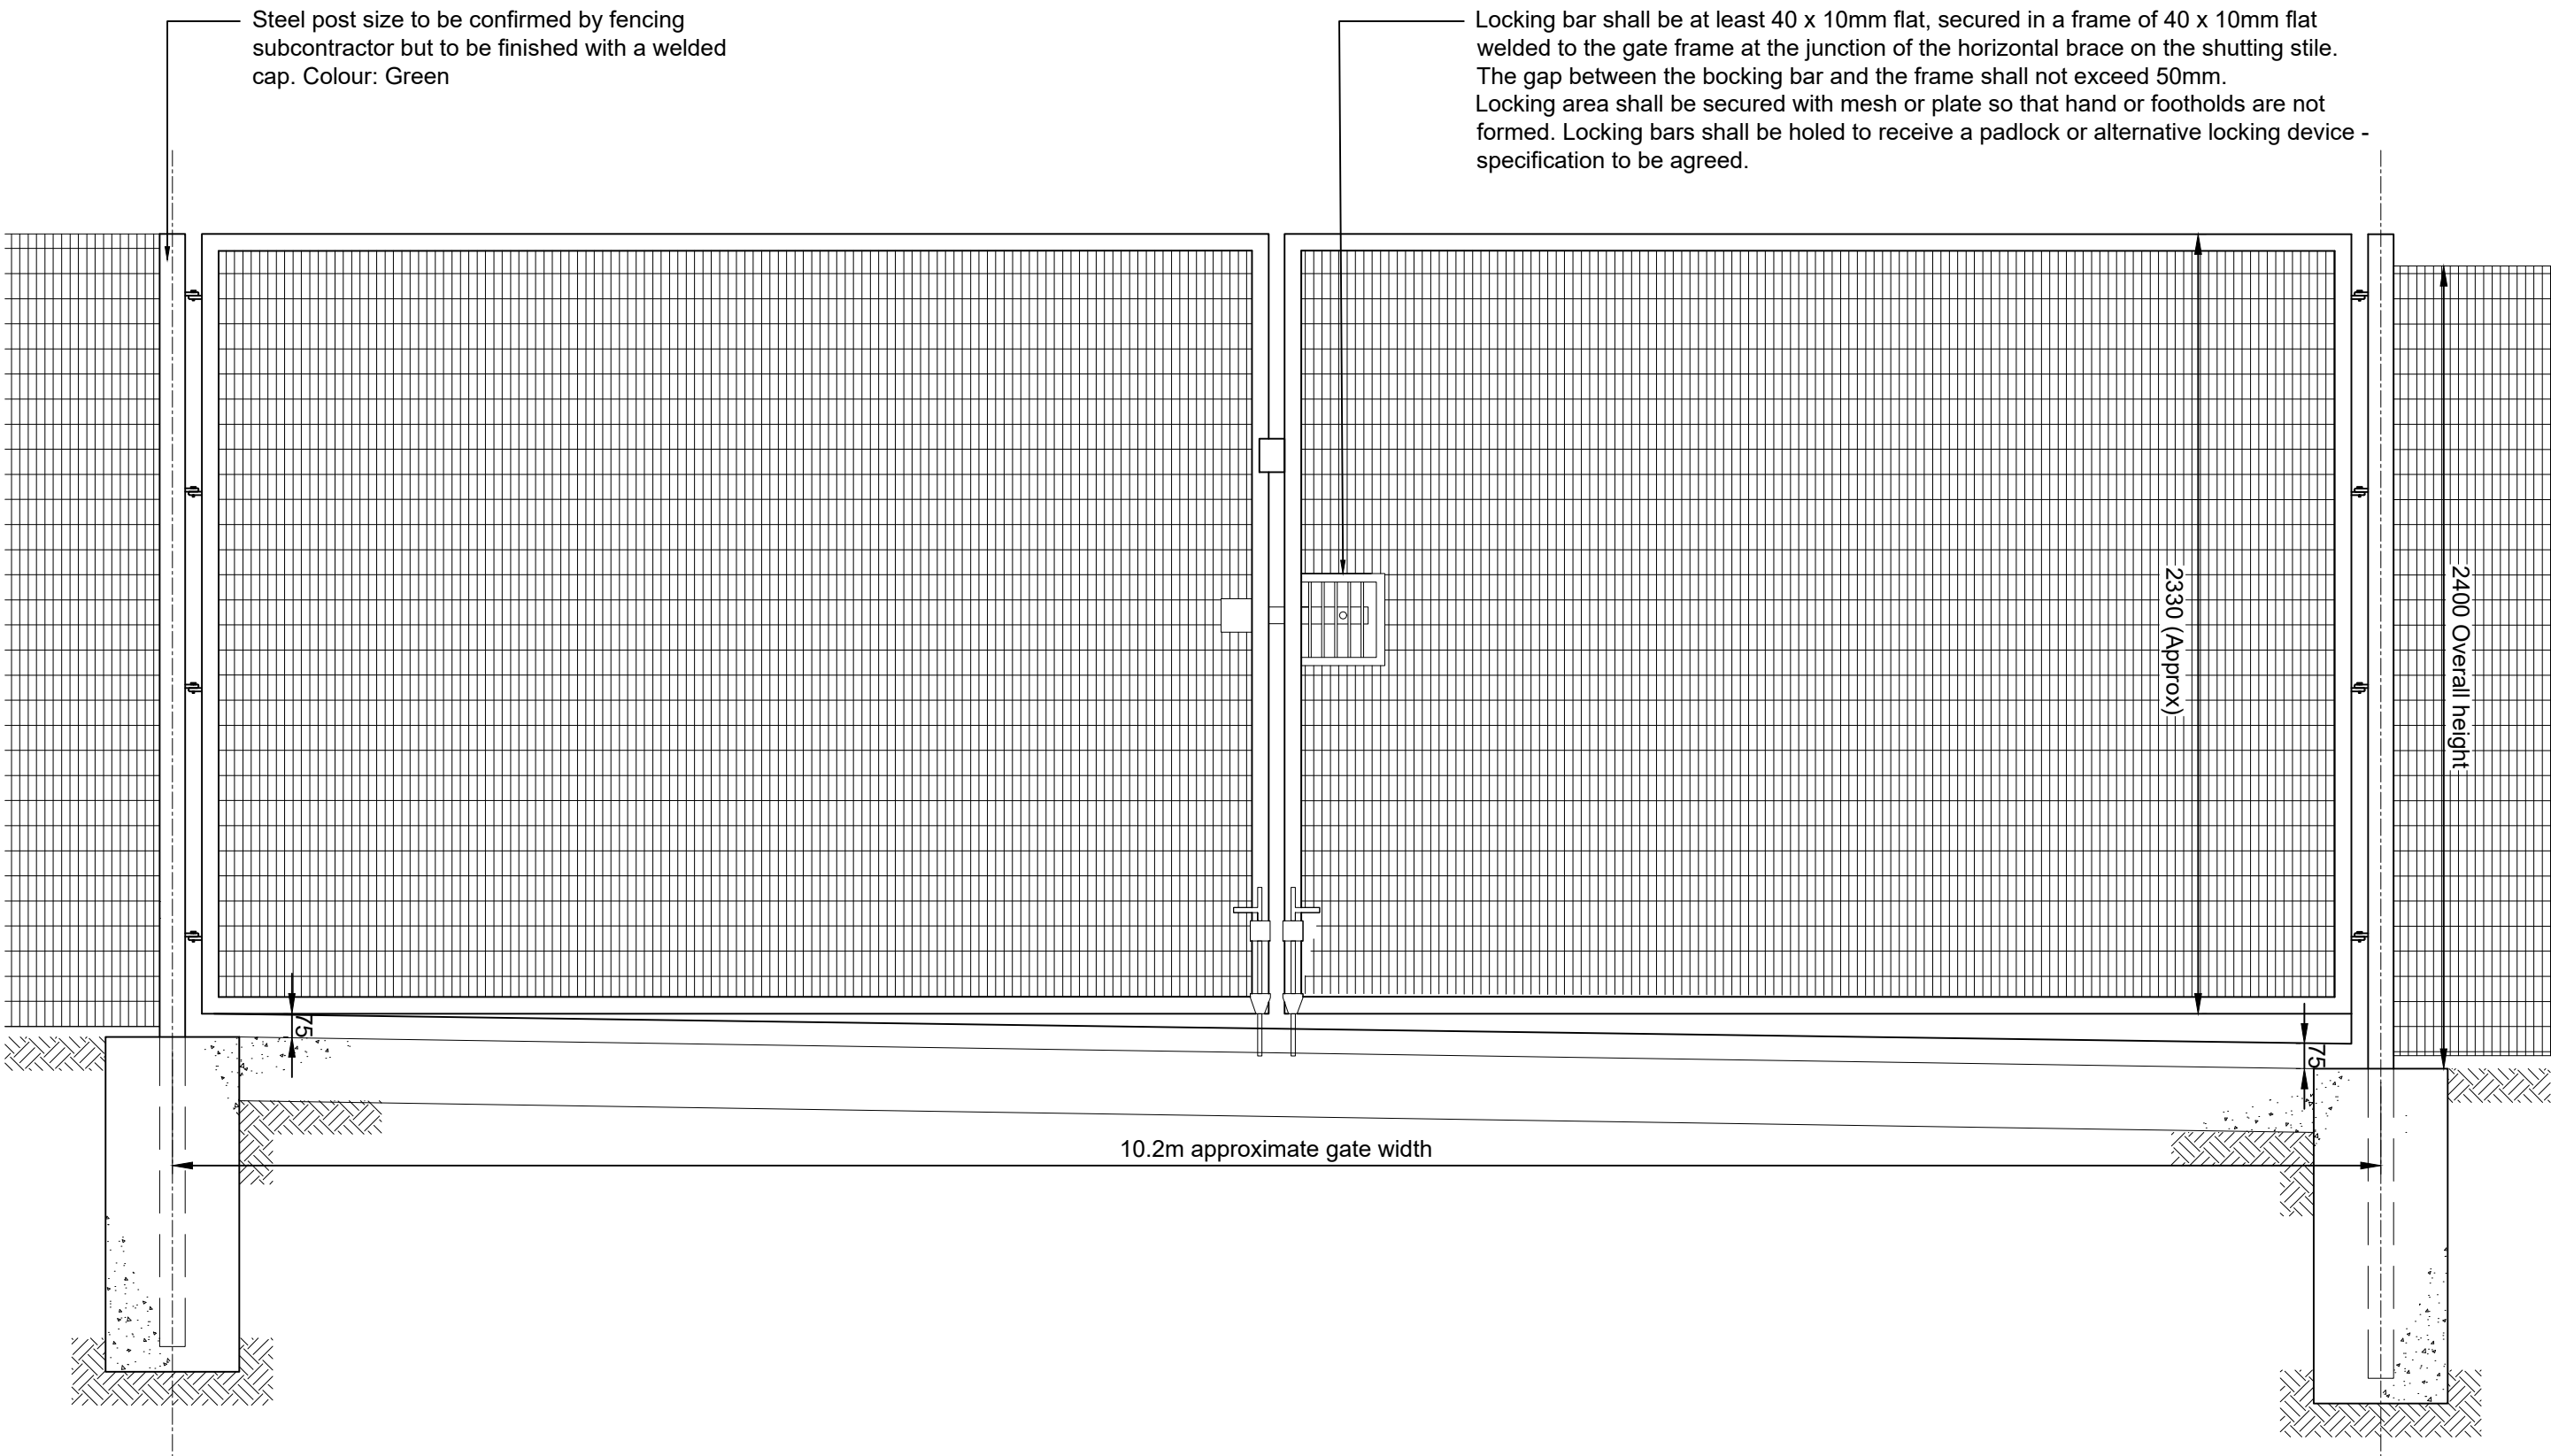

Security Access Gate Details  
Scale 1:20

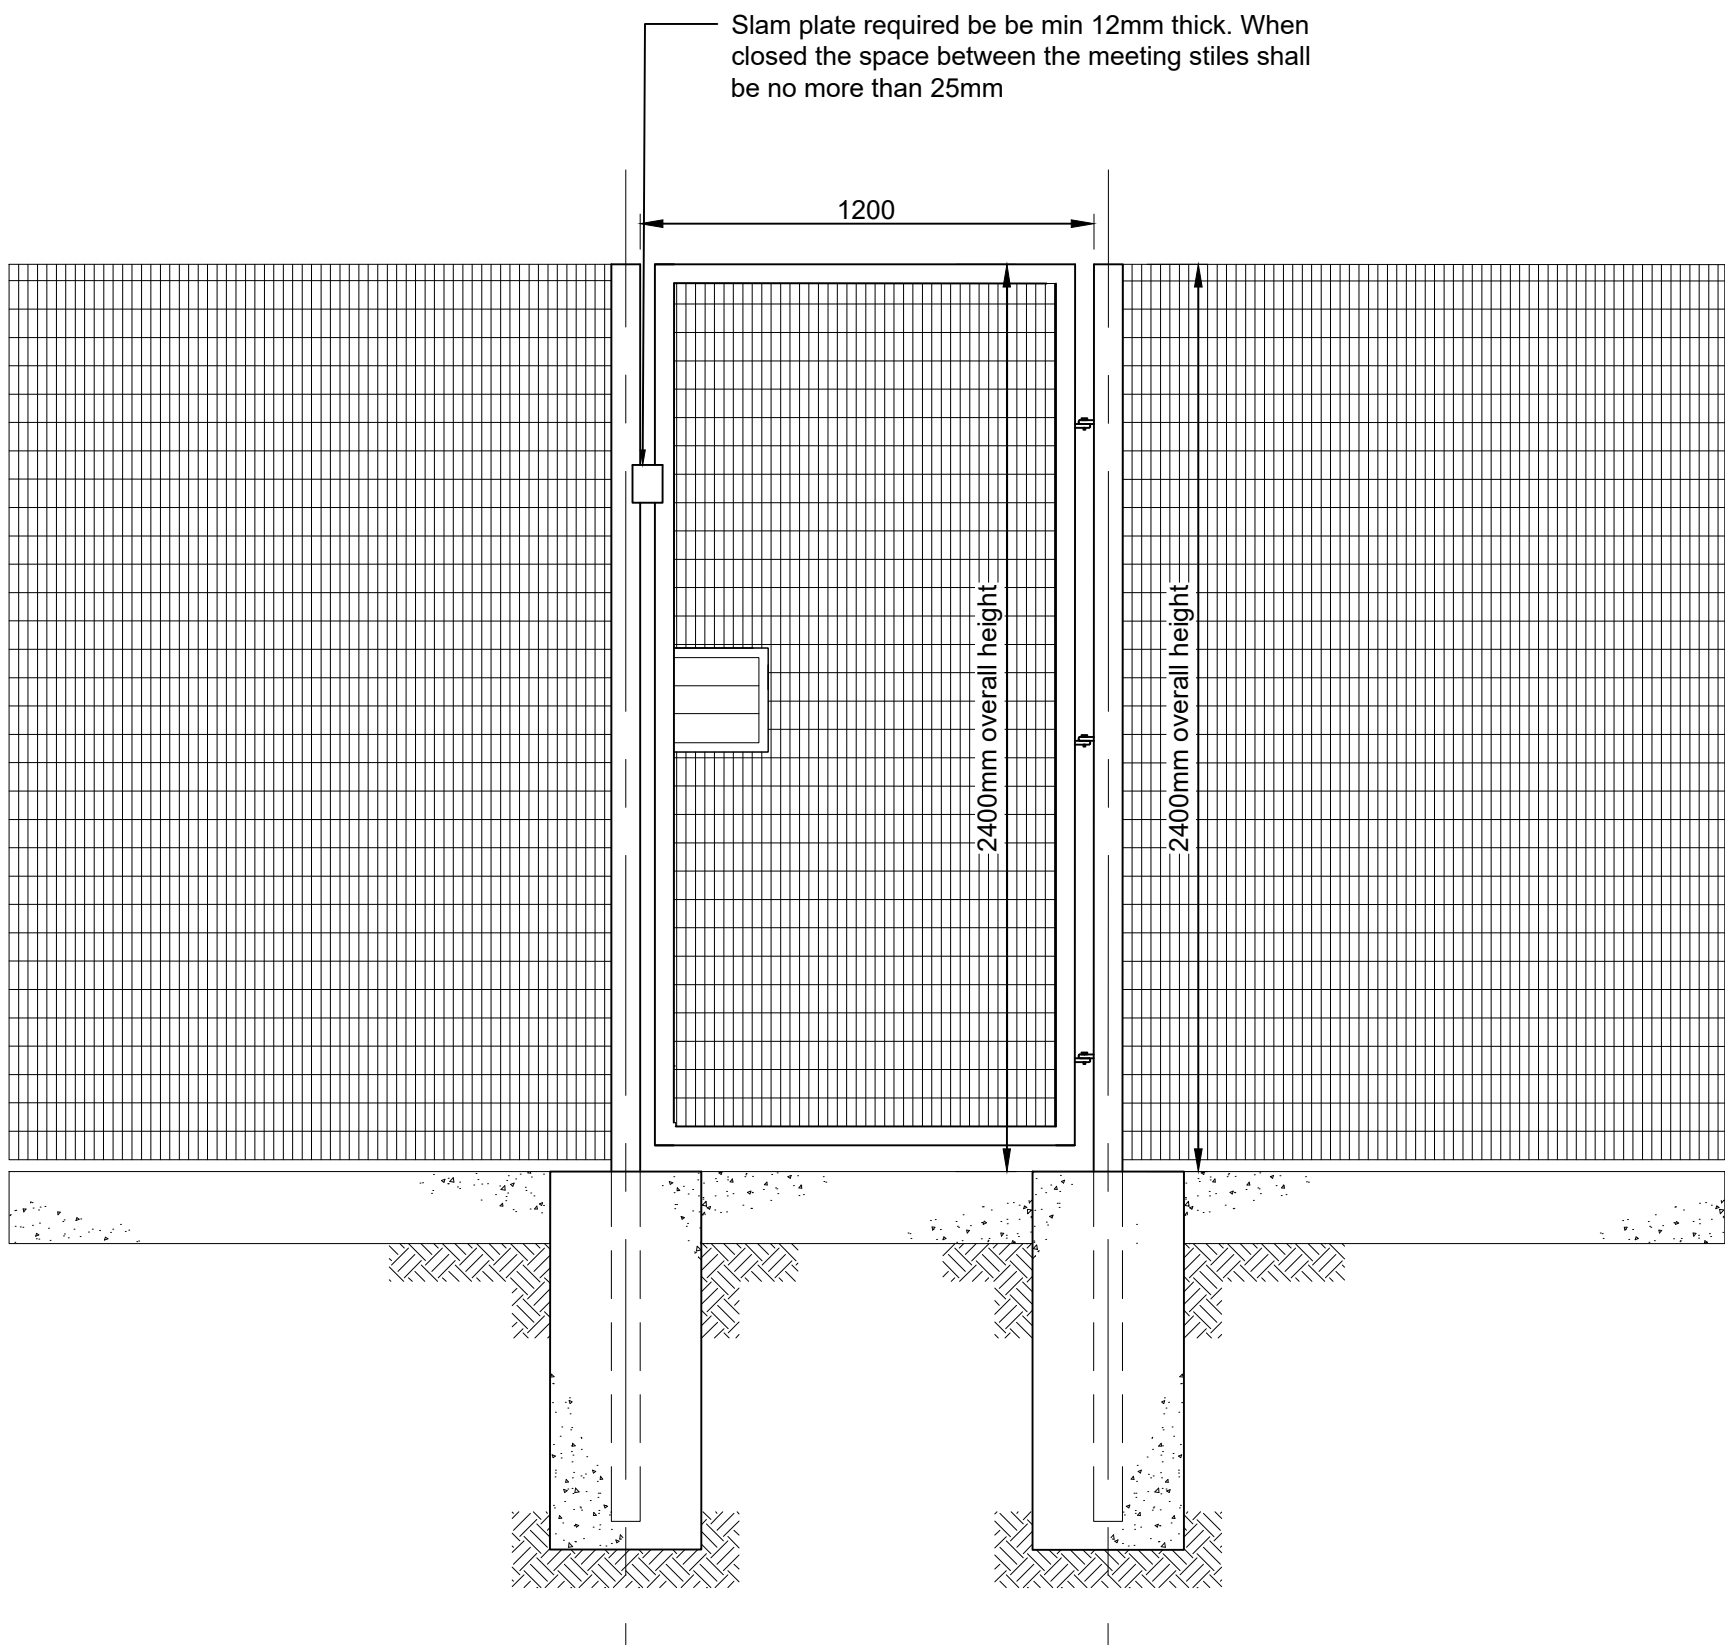

Personnel Gate Details  
Scale 1:20



**PLANNING**  
THIS DRAWING IS FOR PLANNING CONSIDERATION ONLY  
AND SHOULD NOT BE USED FOR ANY OTHER PURPOSE

| rev | amendments | by | ckd | date |
|-----|------------|----|-----|------|
|-----|------------|----|-----|------|

Symmetry Park, Merseyside

Mineshaft Fencing Details

**TRITAX SYMMETRY**  
A TRITAX BIG BOX COMPANY

**umc**  
architects  
3rd Floor, Manchester Club, 81 King Street, Manchester, M2 4AH  
t: +44 (0)161 413 0590 e: info@umcarchitects.com

|                  |             |
|------------------|-------------|
| Drawing Status:  | Planning    |
| Drawn / Checked: | AM / DEB    |
| Date:            | 14/07/2023  |
| Scale:           | As Noted A1 |
| Drawing no:      | Revision:   |
| 18128 P2003      | B           |