

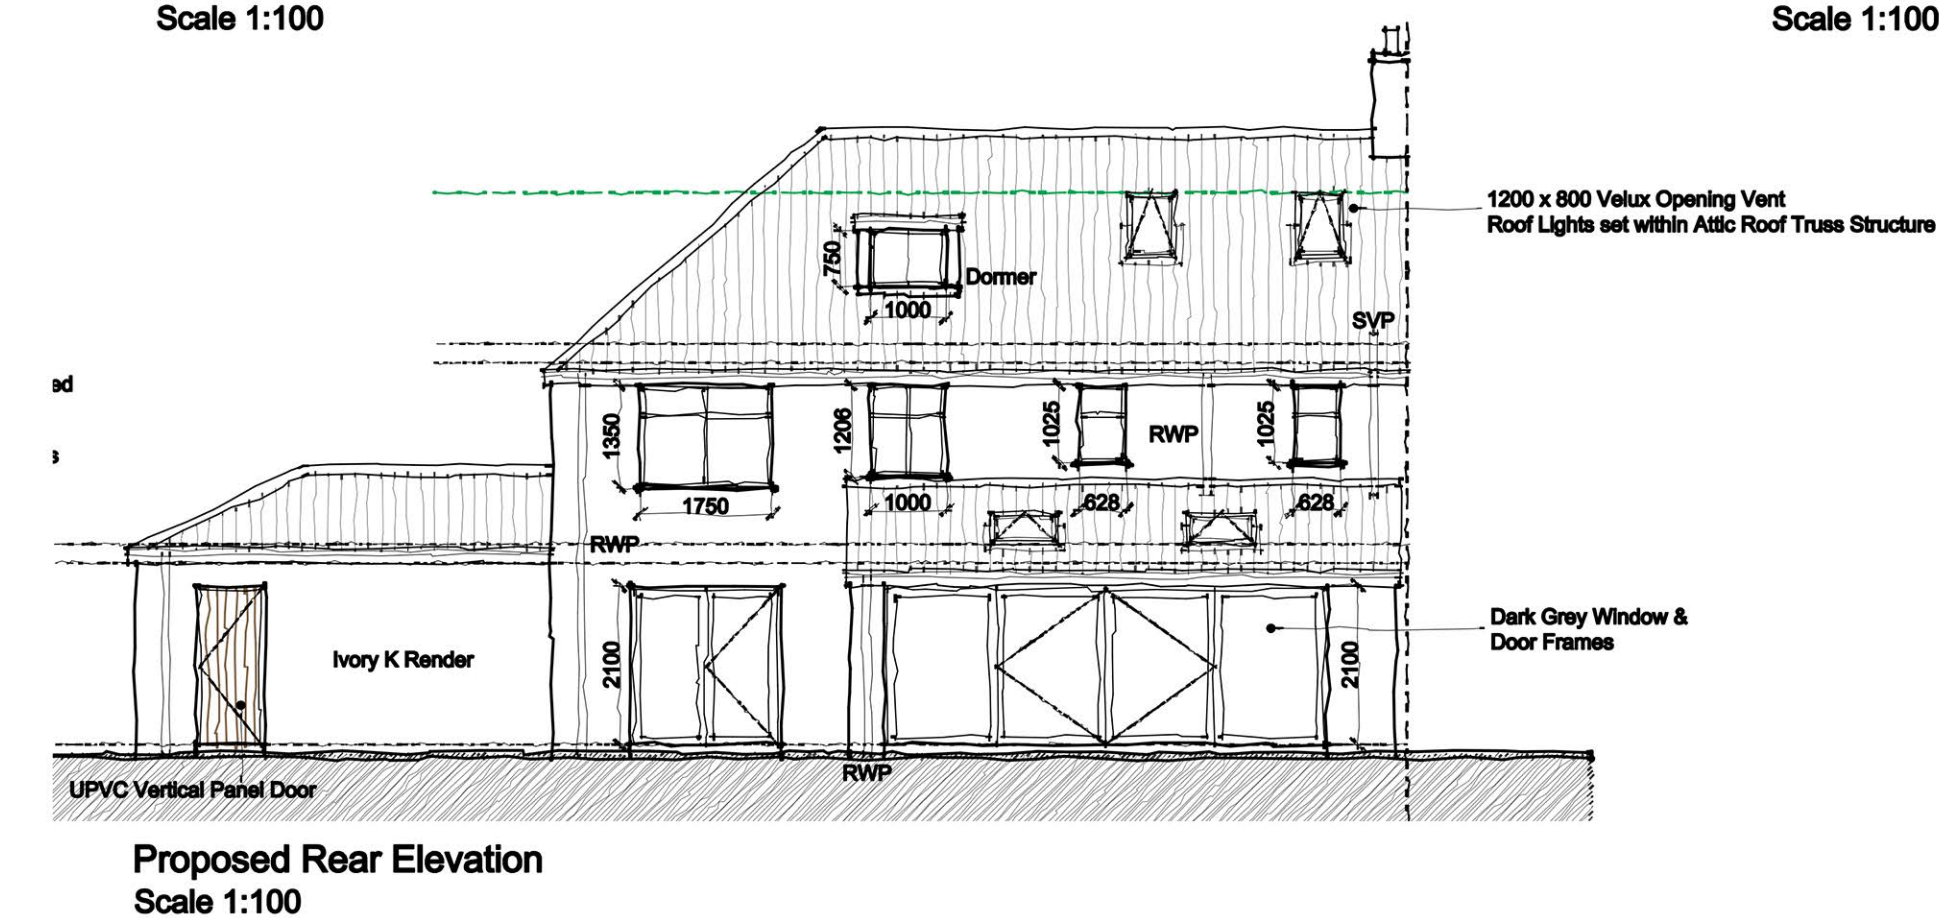
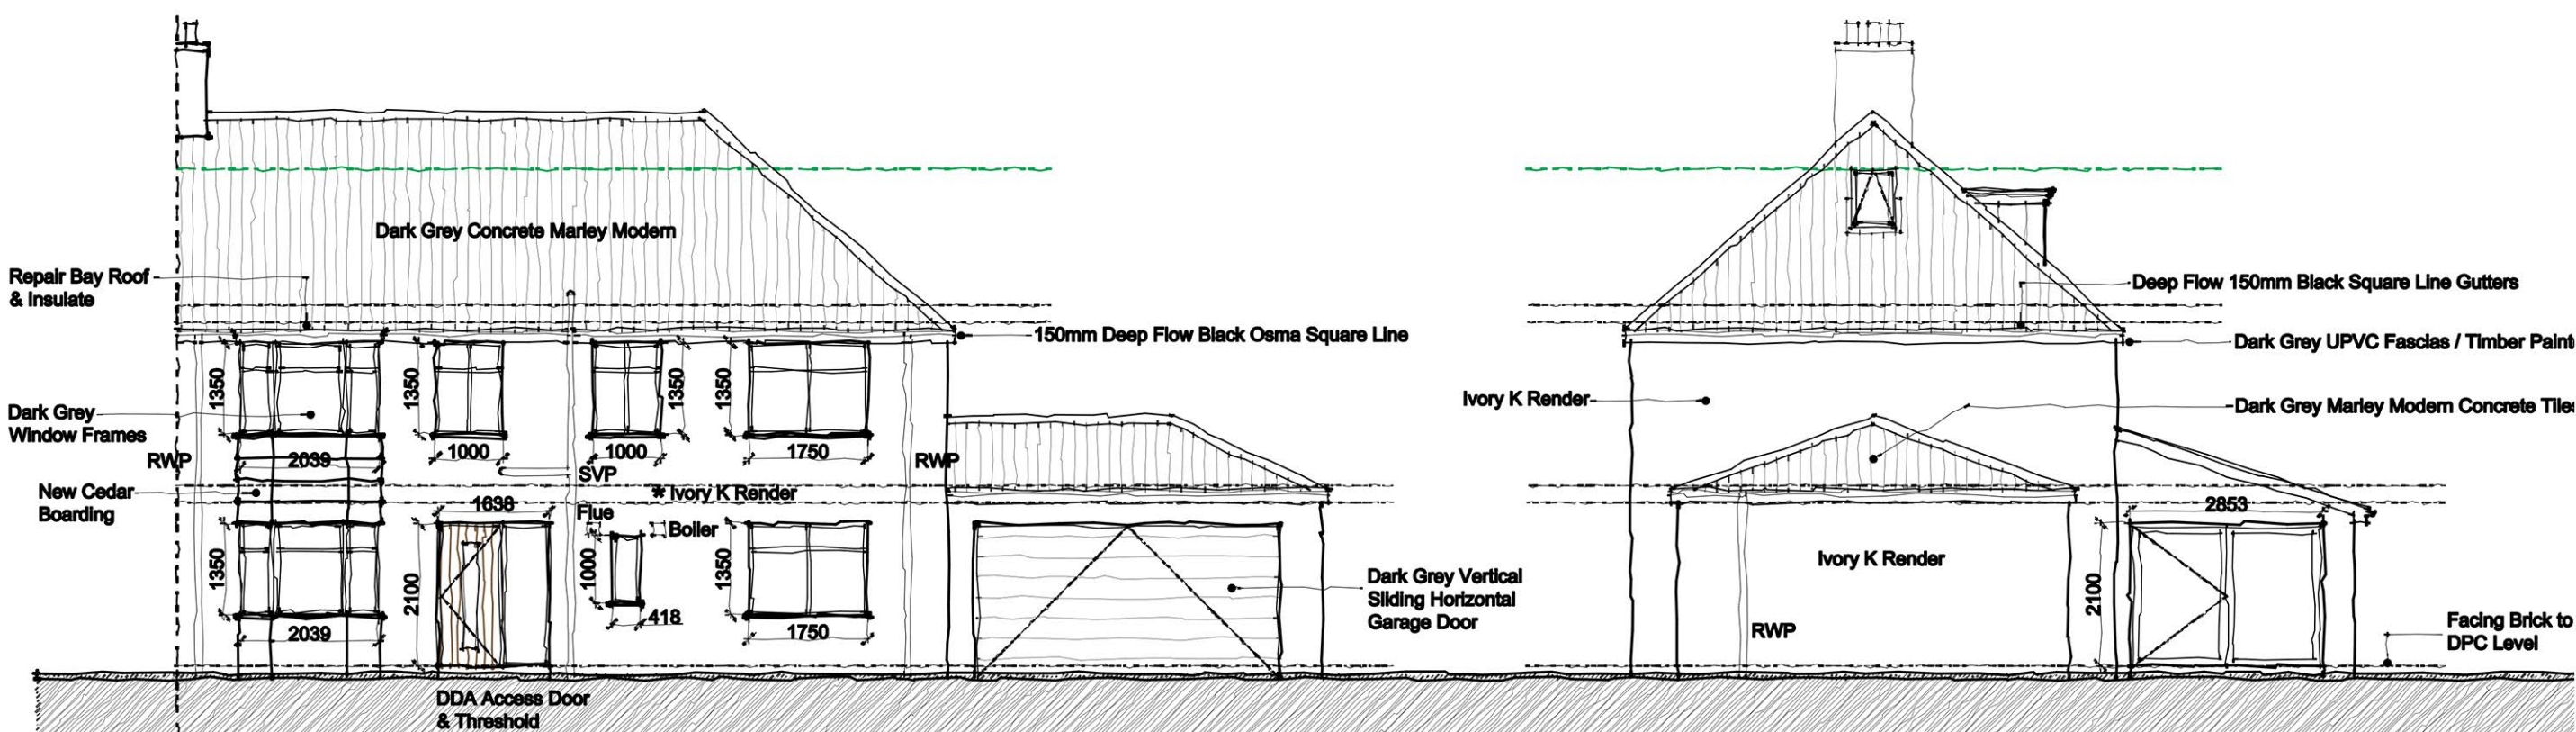
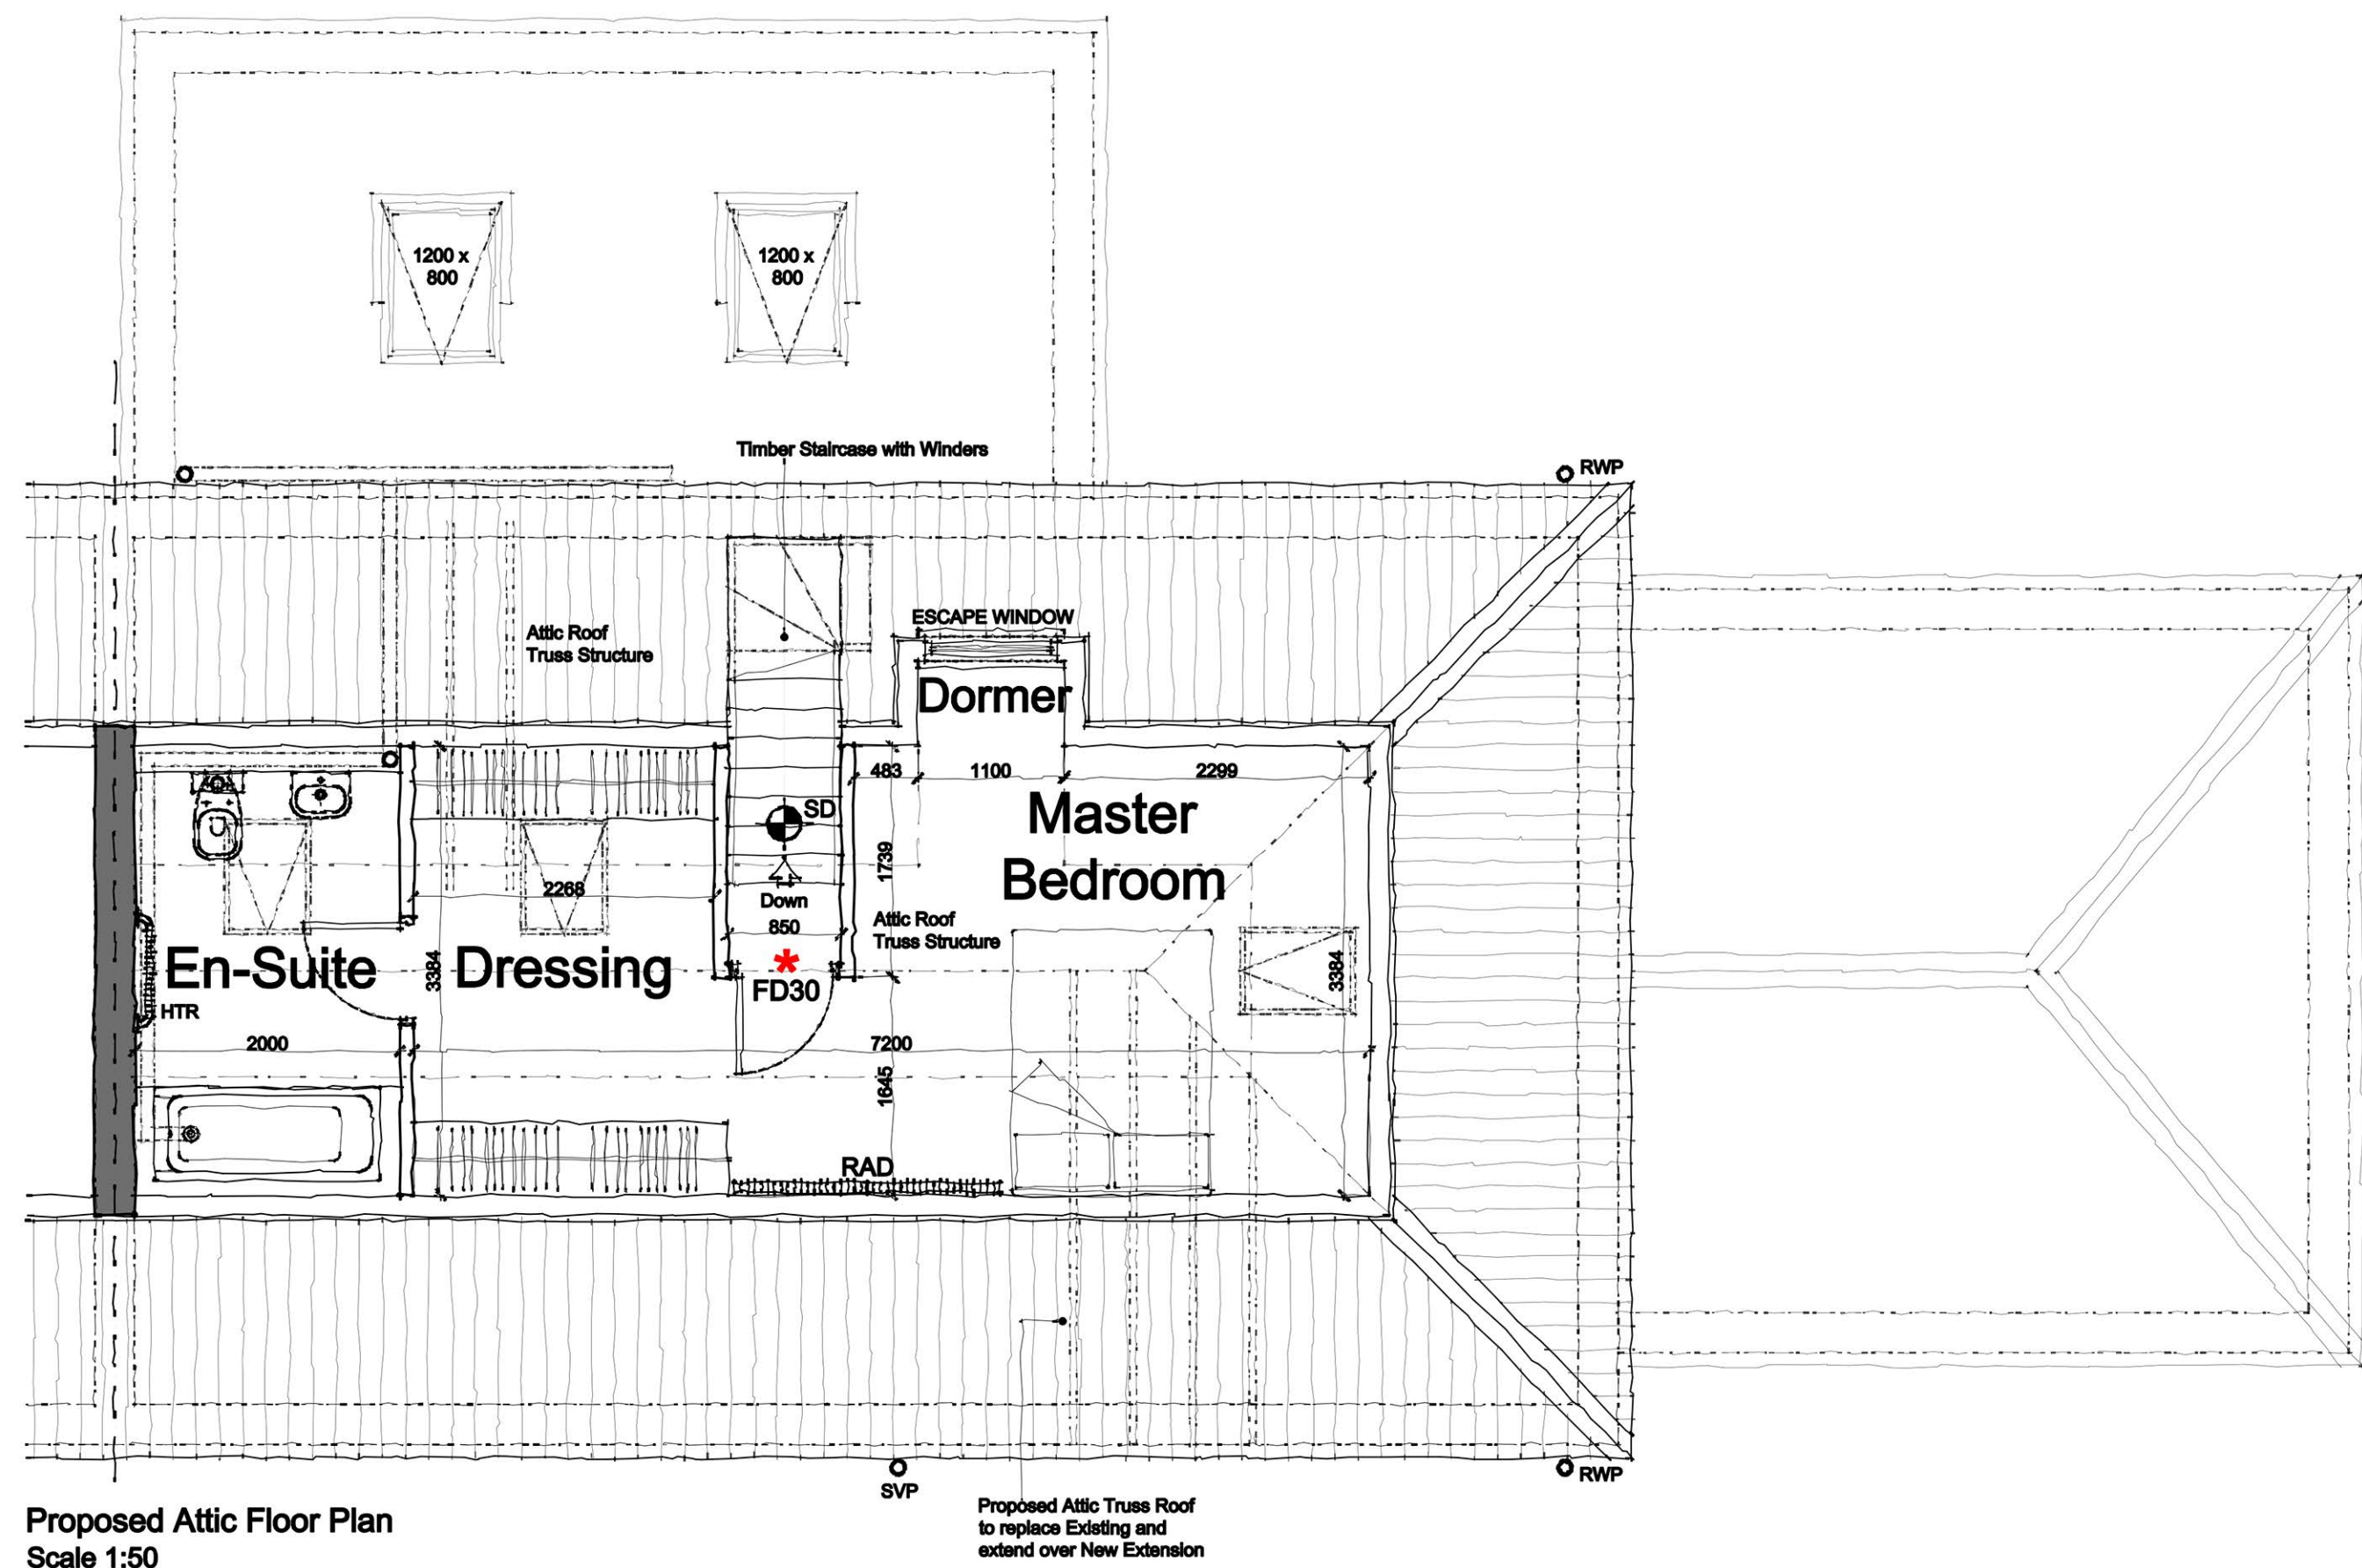
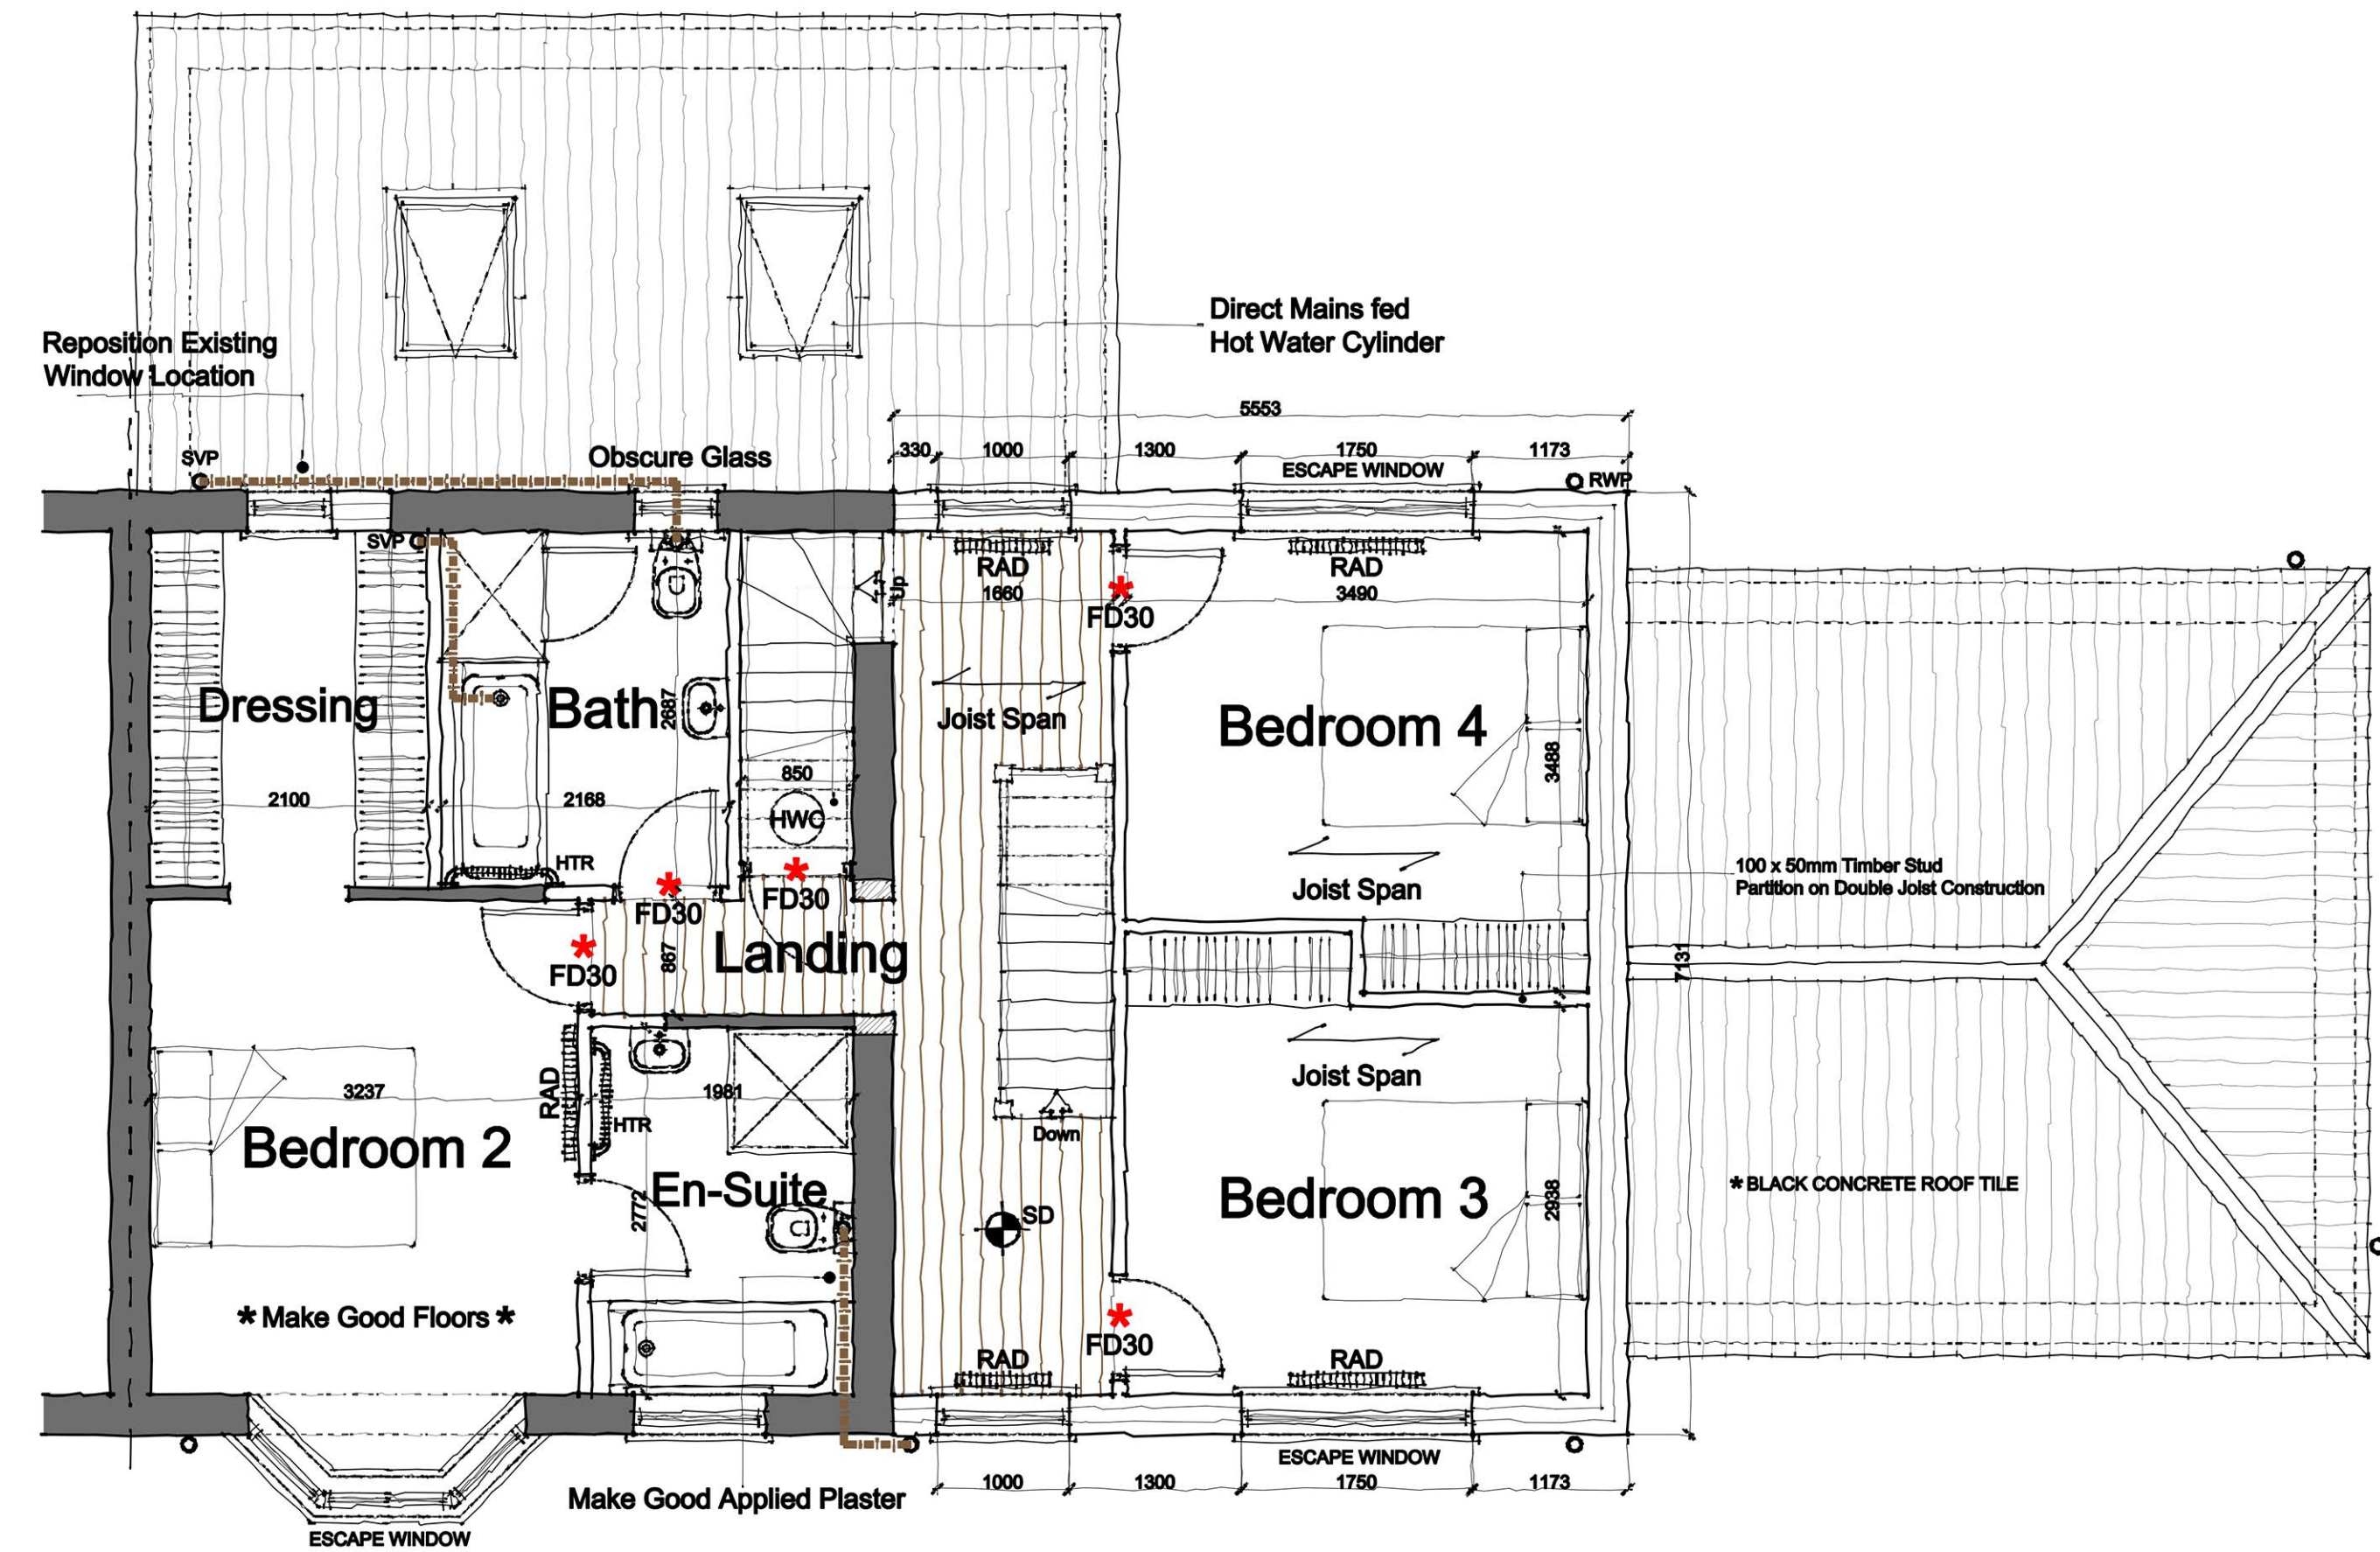


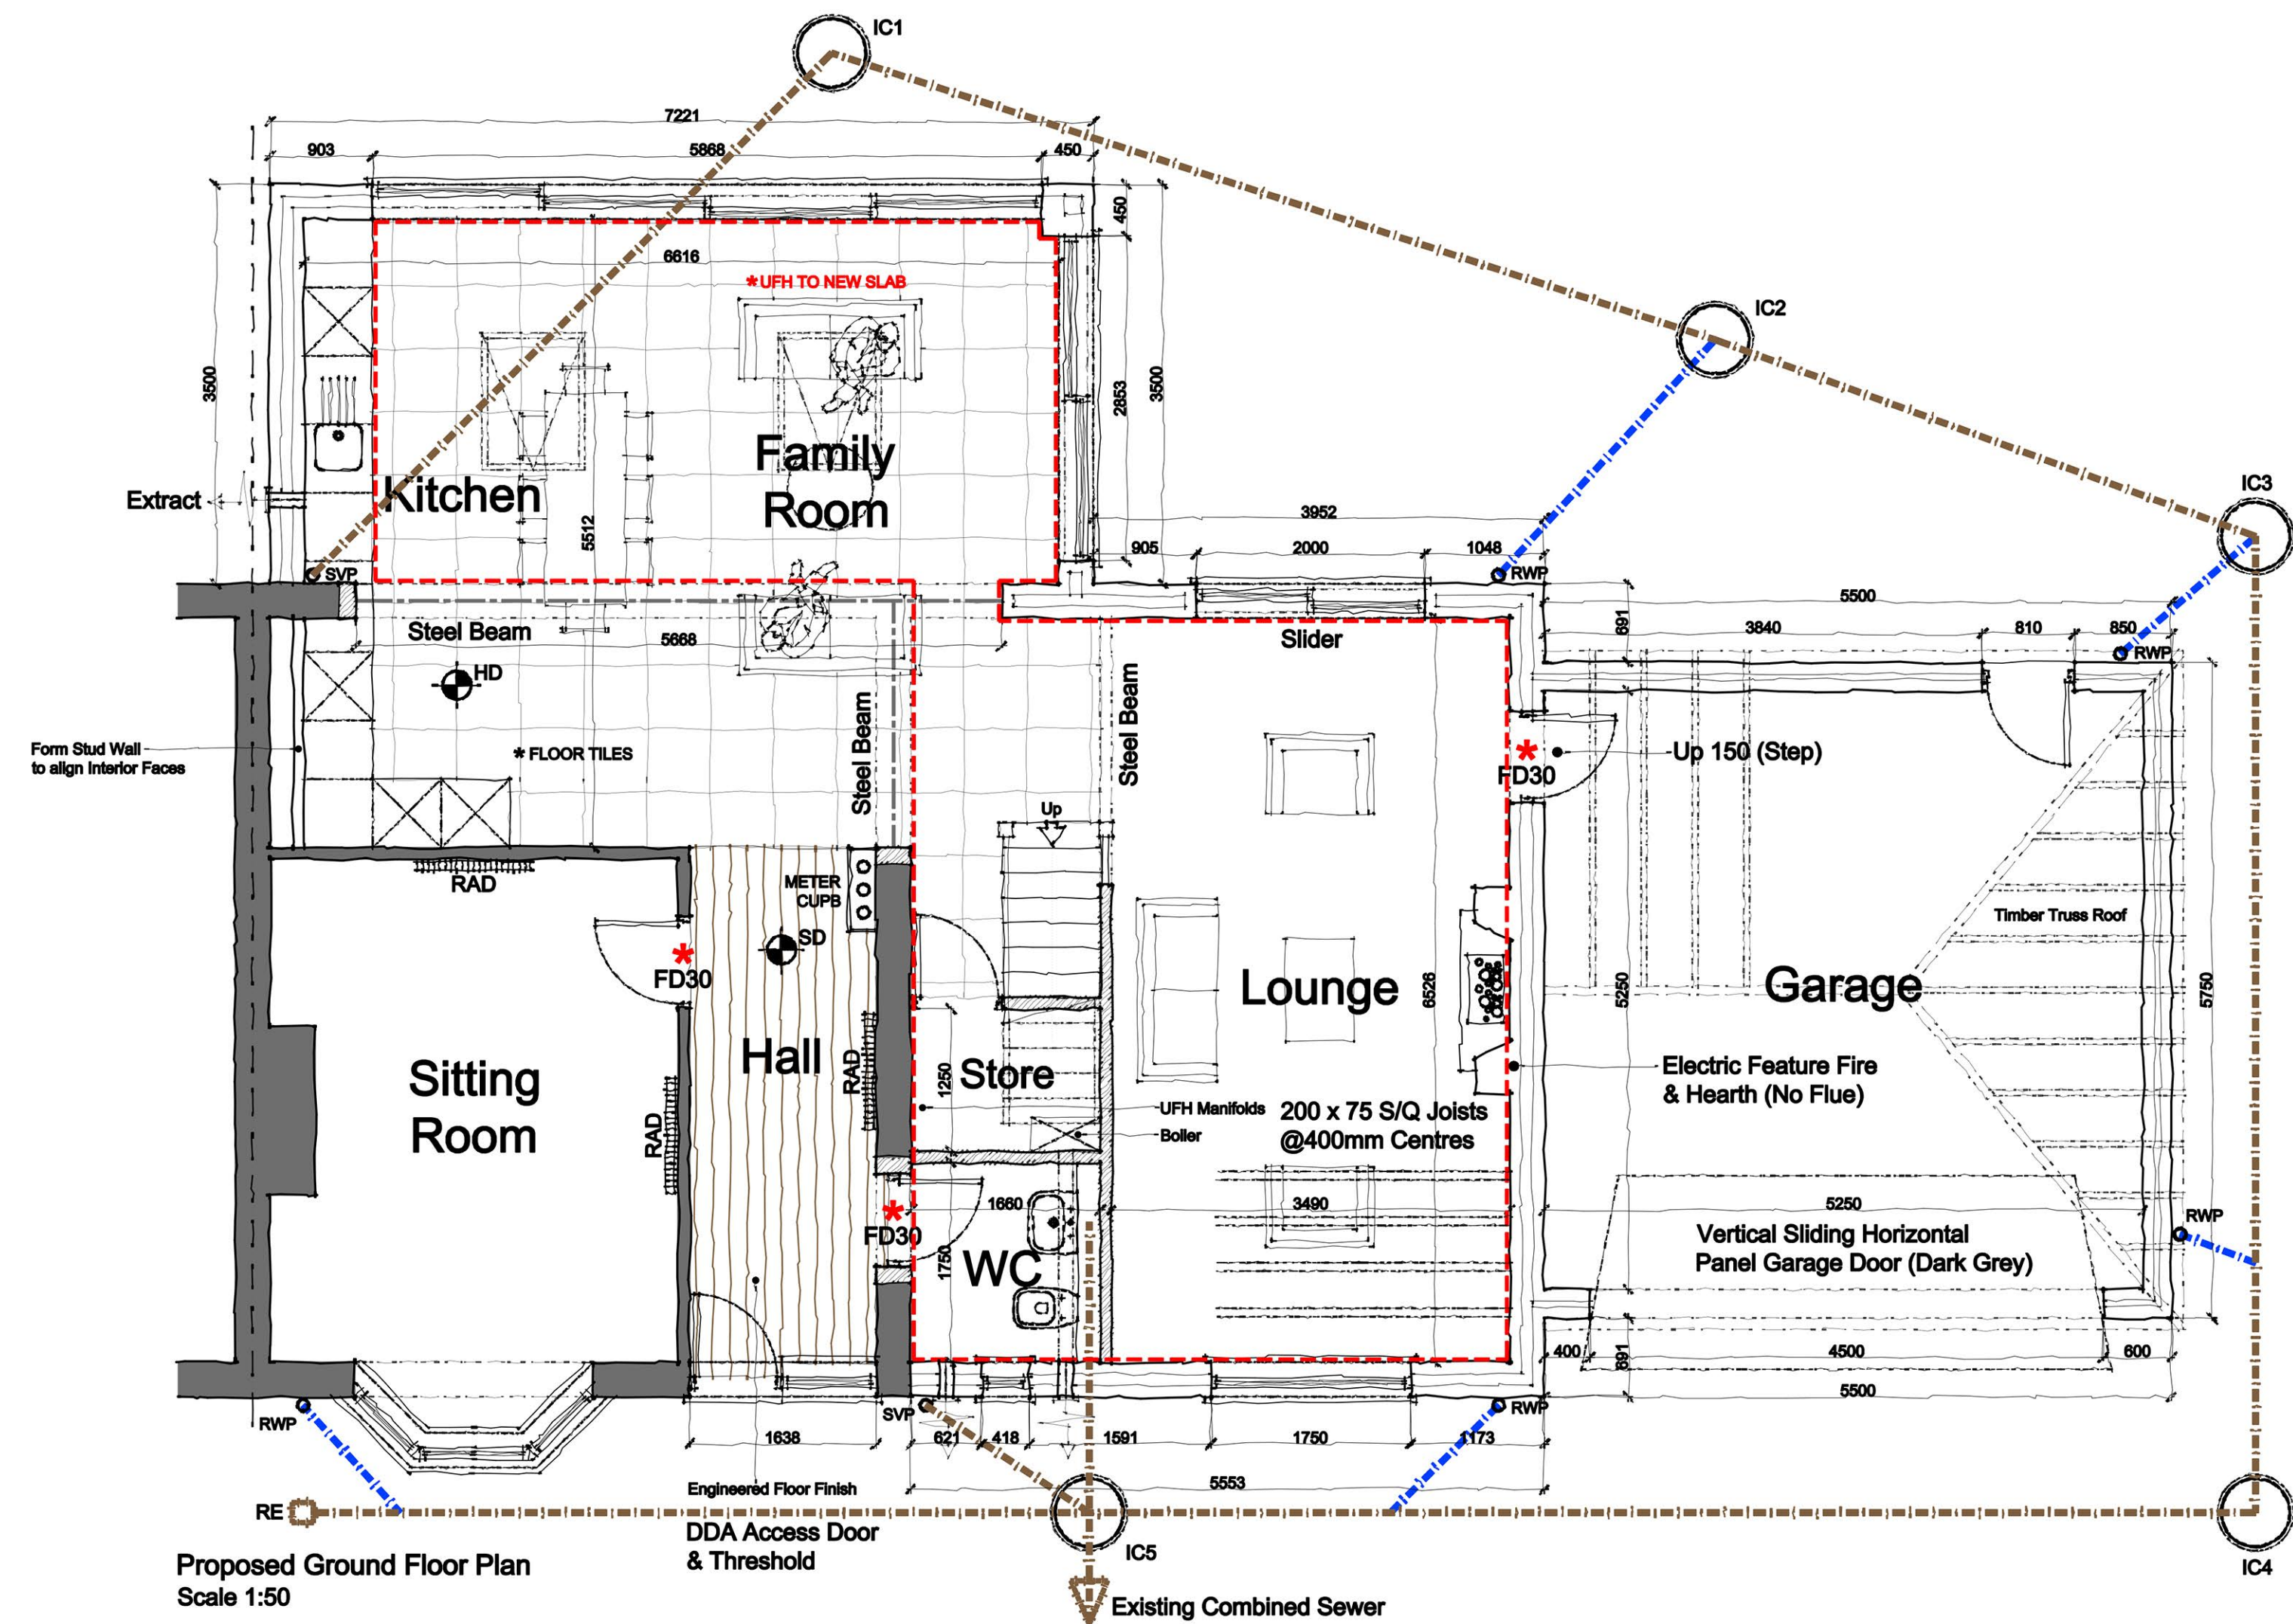

Rev	Date	Description
A	26.09.21	Scheme Amendments
B	11.05.22	Scheme Amendments
C	14.07.22	Scheme Amendments

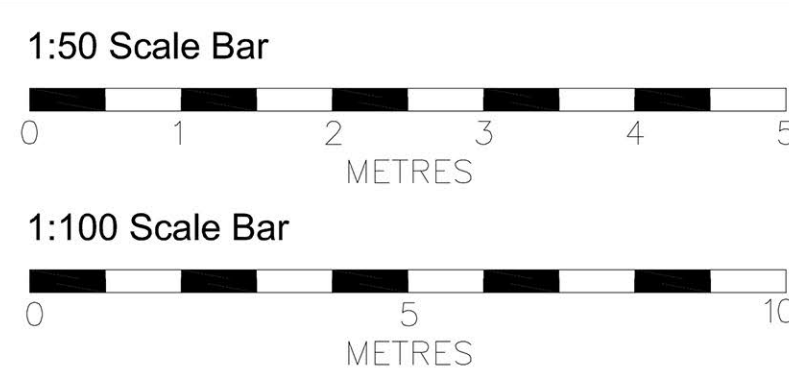

Client TBC	Job number -	Revision C
Job title Proposed Extension & Alterations at 40 Liverpool Road, Liverpool	Drawing number 102	
Drawing title Proposed Plans & Elevations	Scale 1:50	Drawn - Checked - Date 09.21