
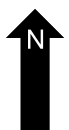
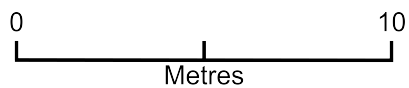


73 Rutland Avenue

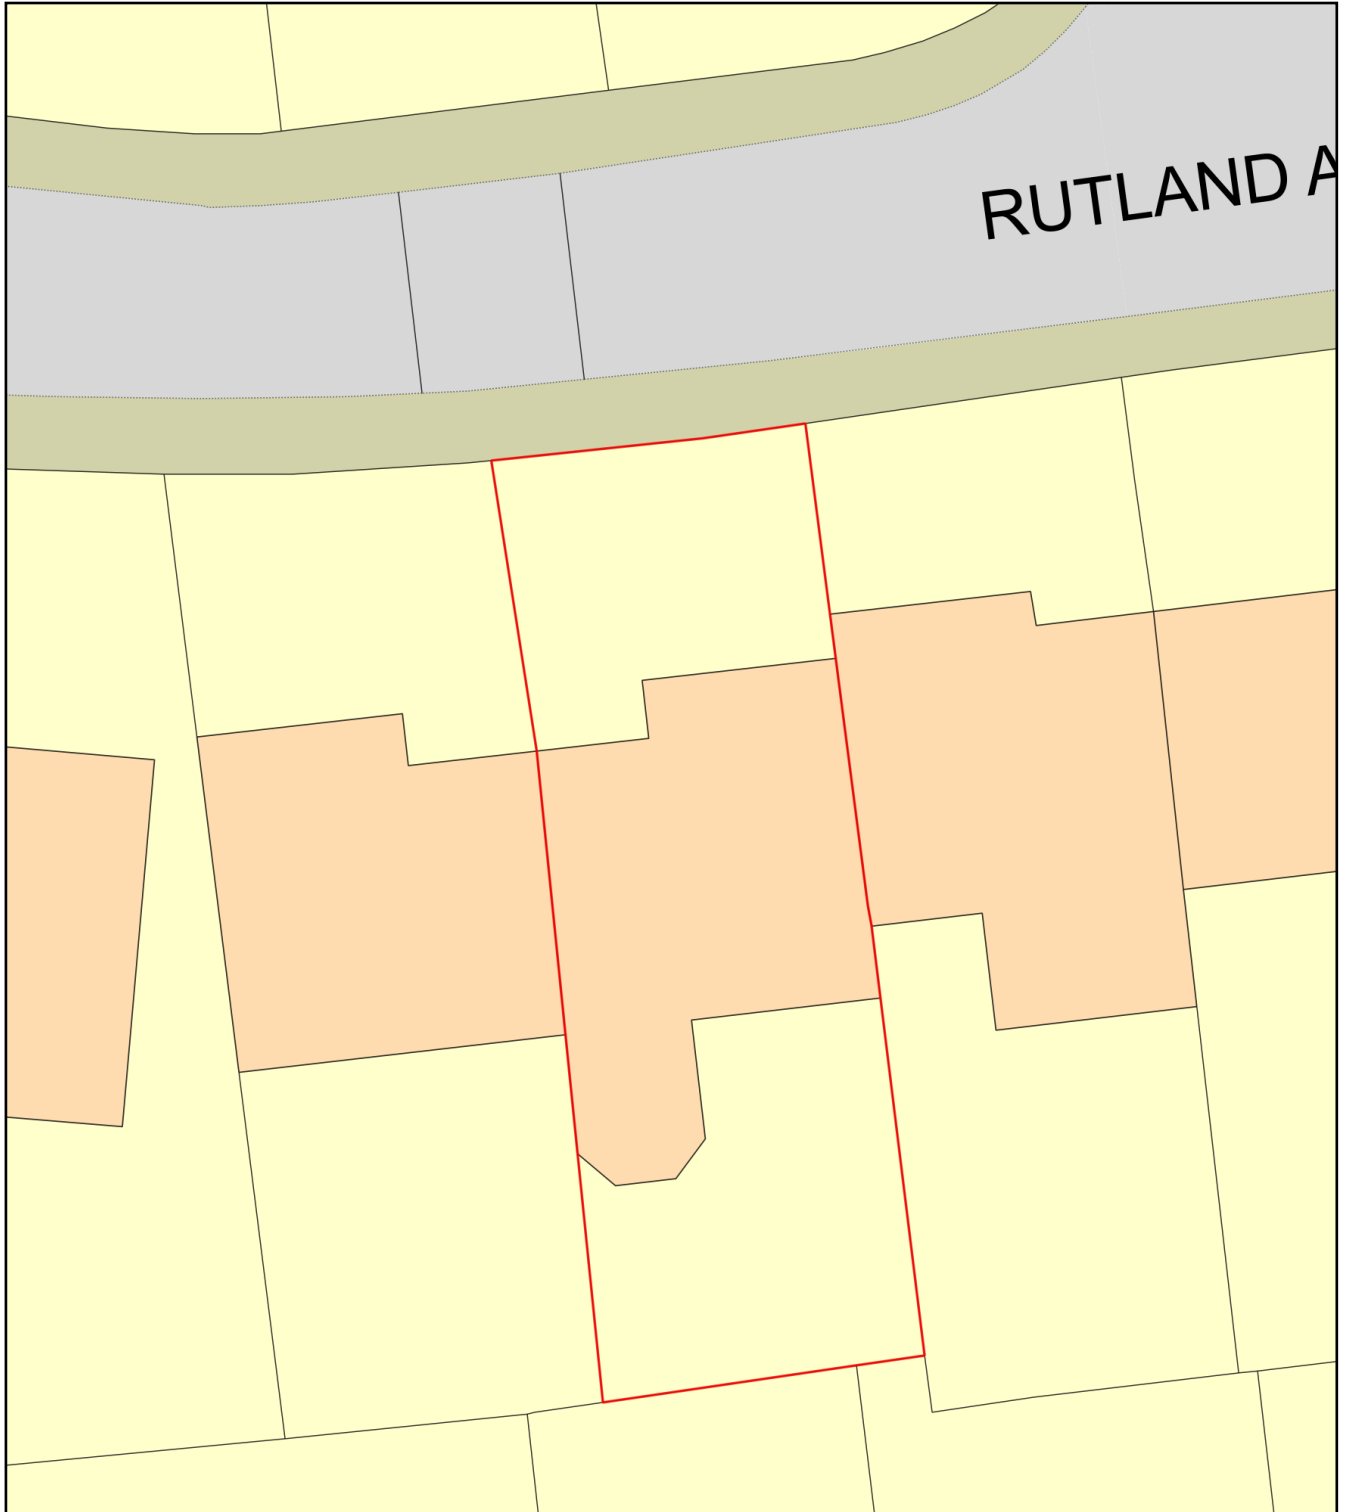

Plan Produced for: Leigh Ainsworth

Date Produced: 06 Oct 2021

Plan Reference Number: TQRQM21279105427419

Scale: 1:200 @ A4