
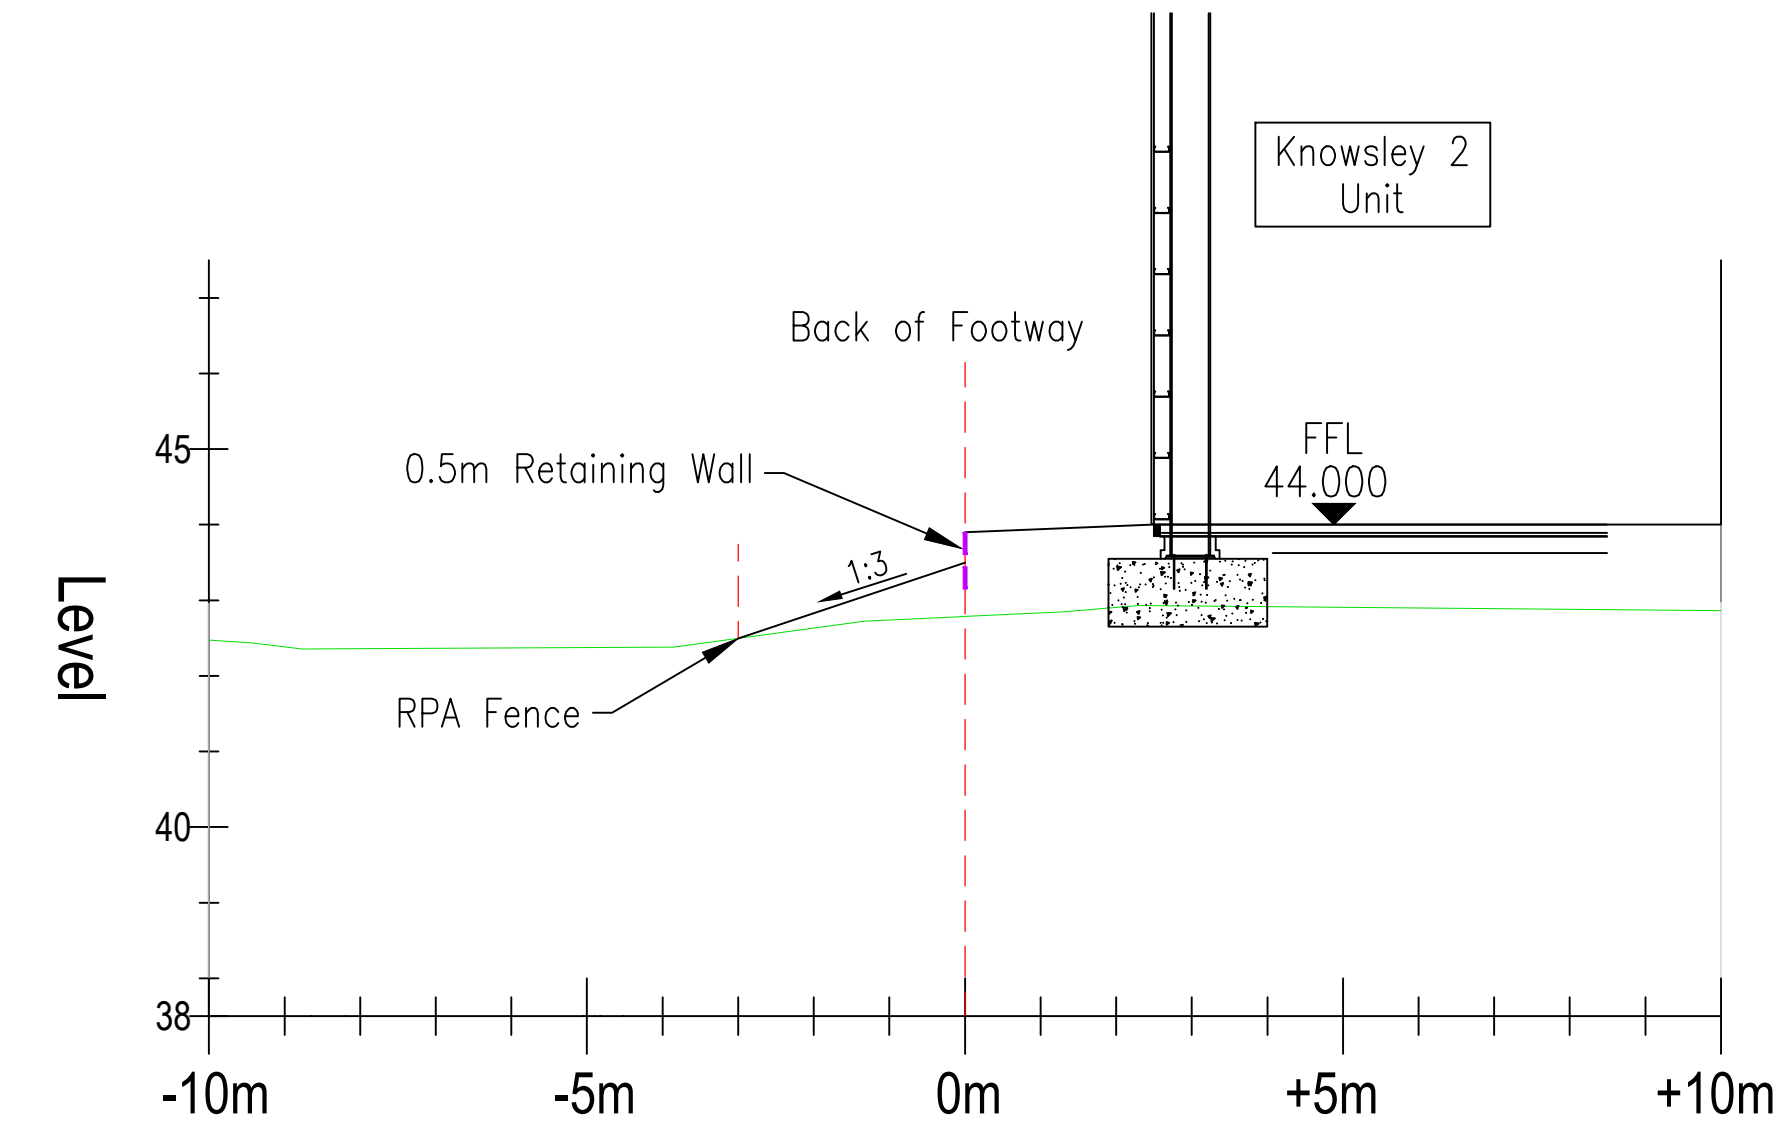
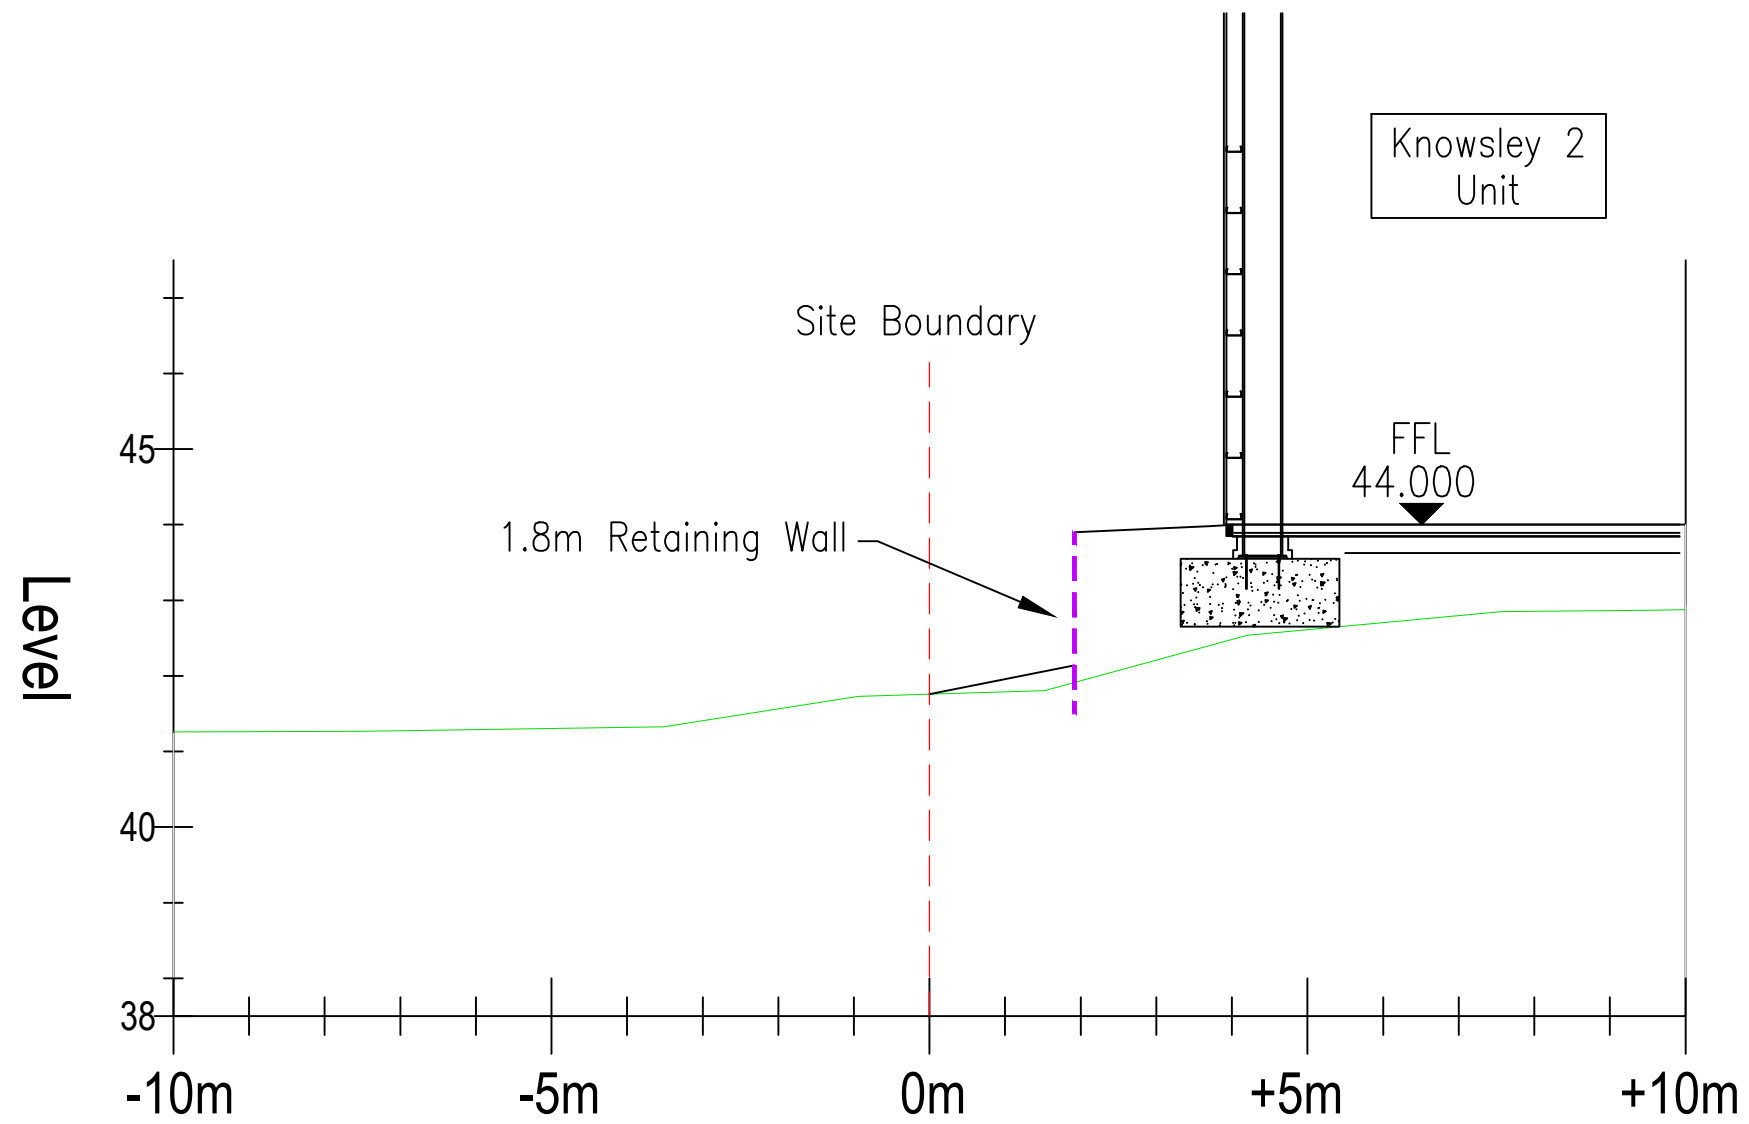
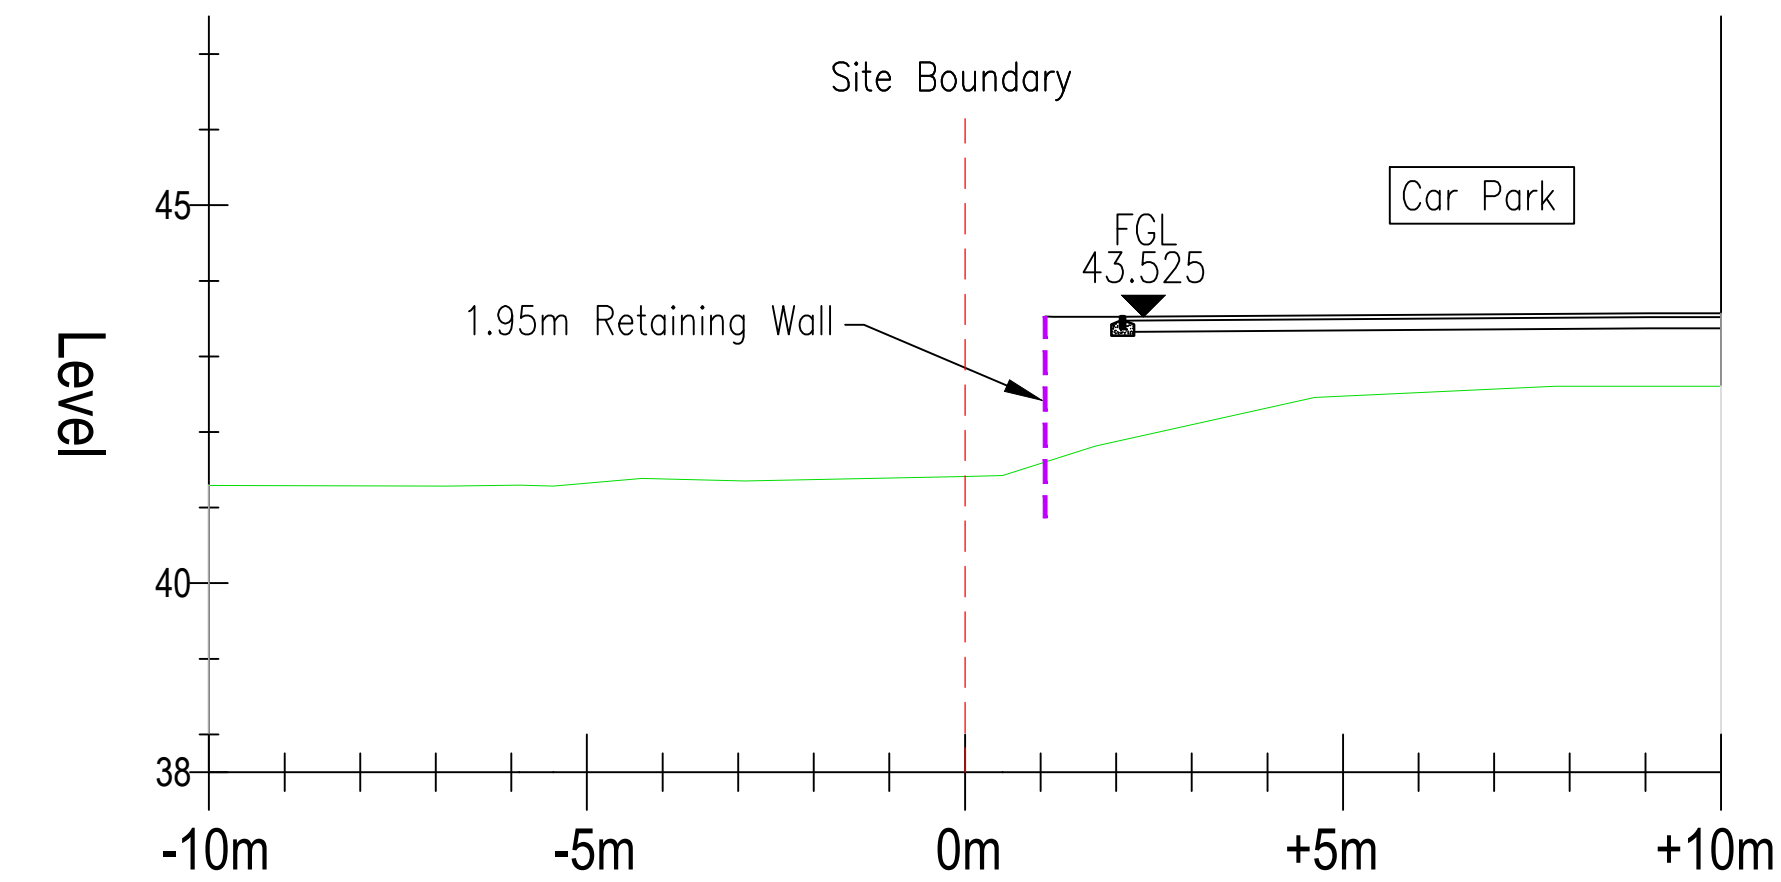
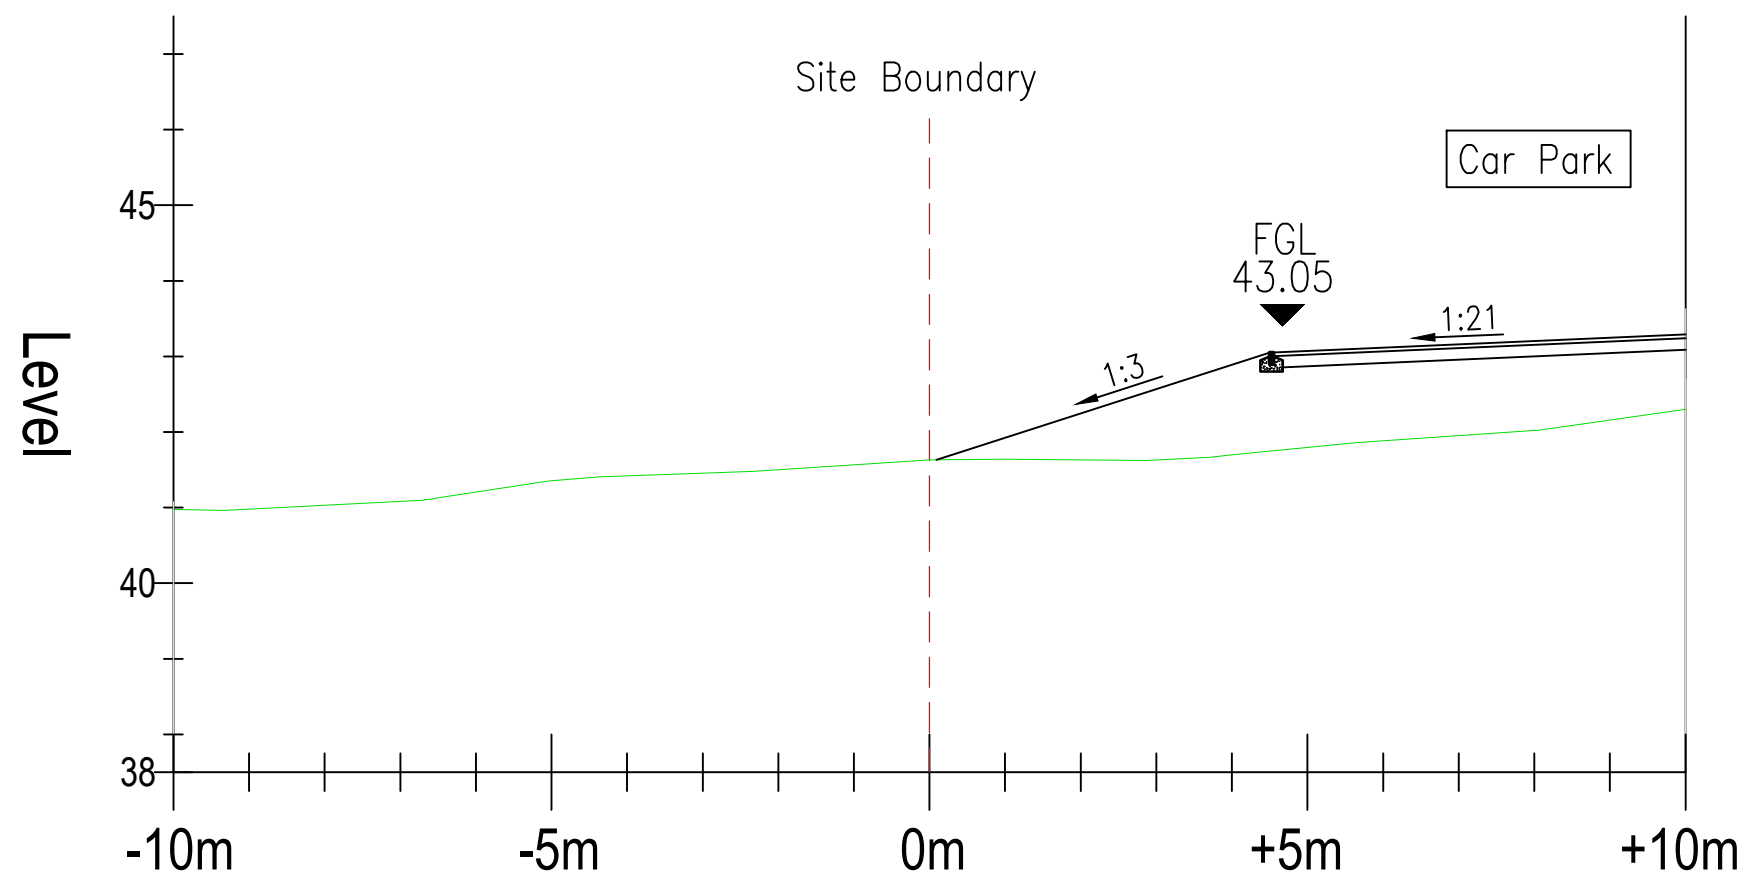
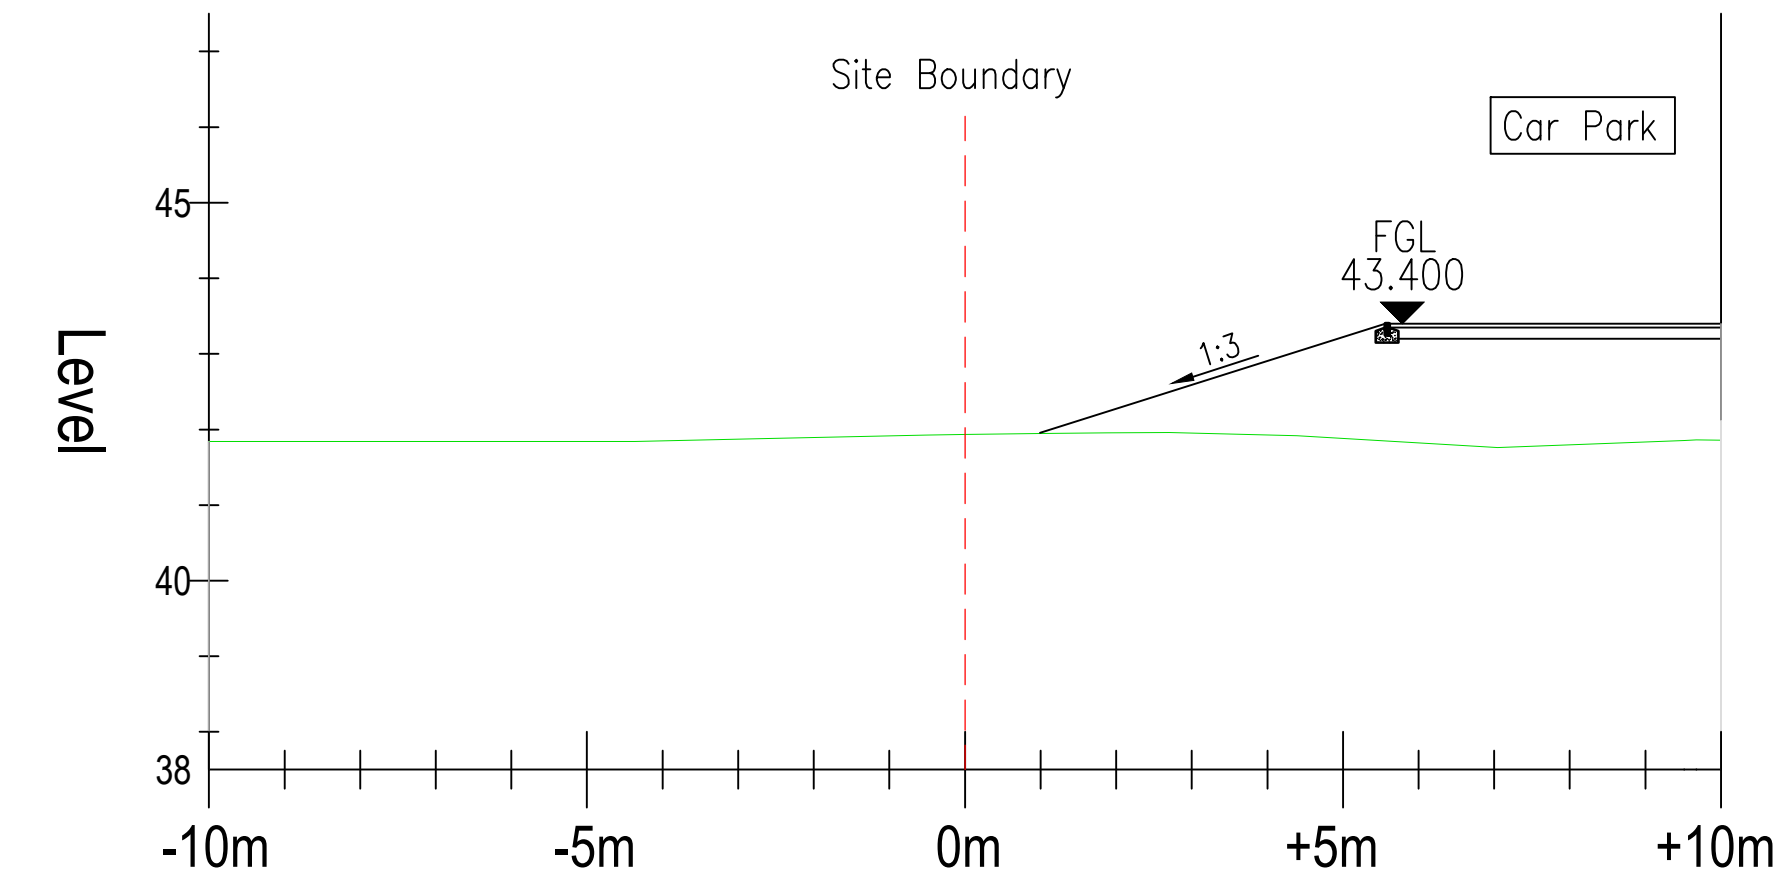


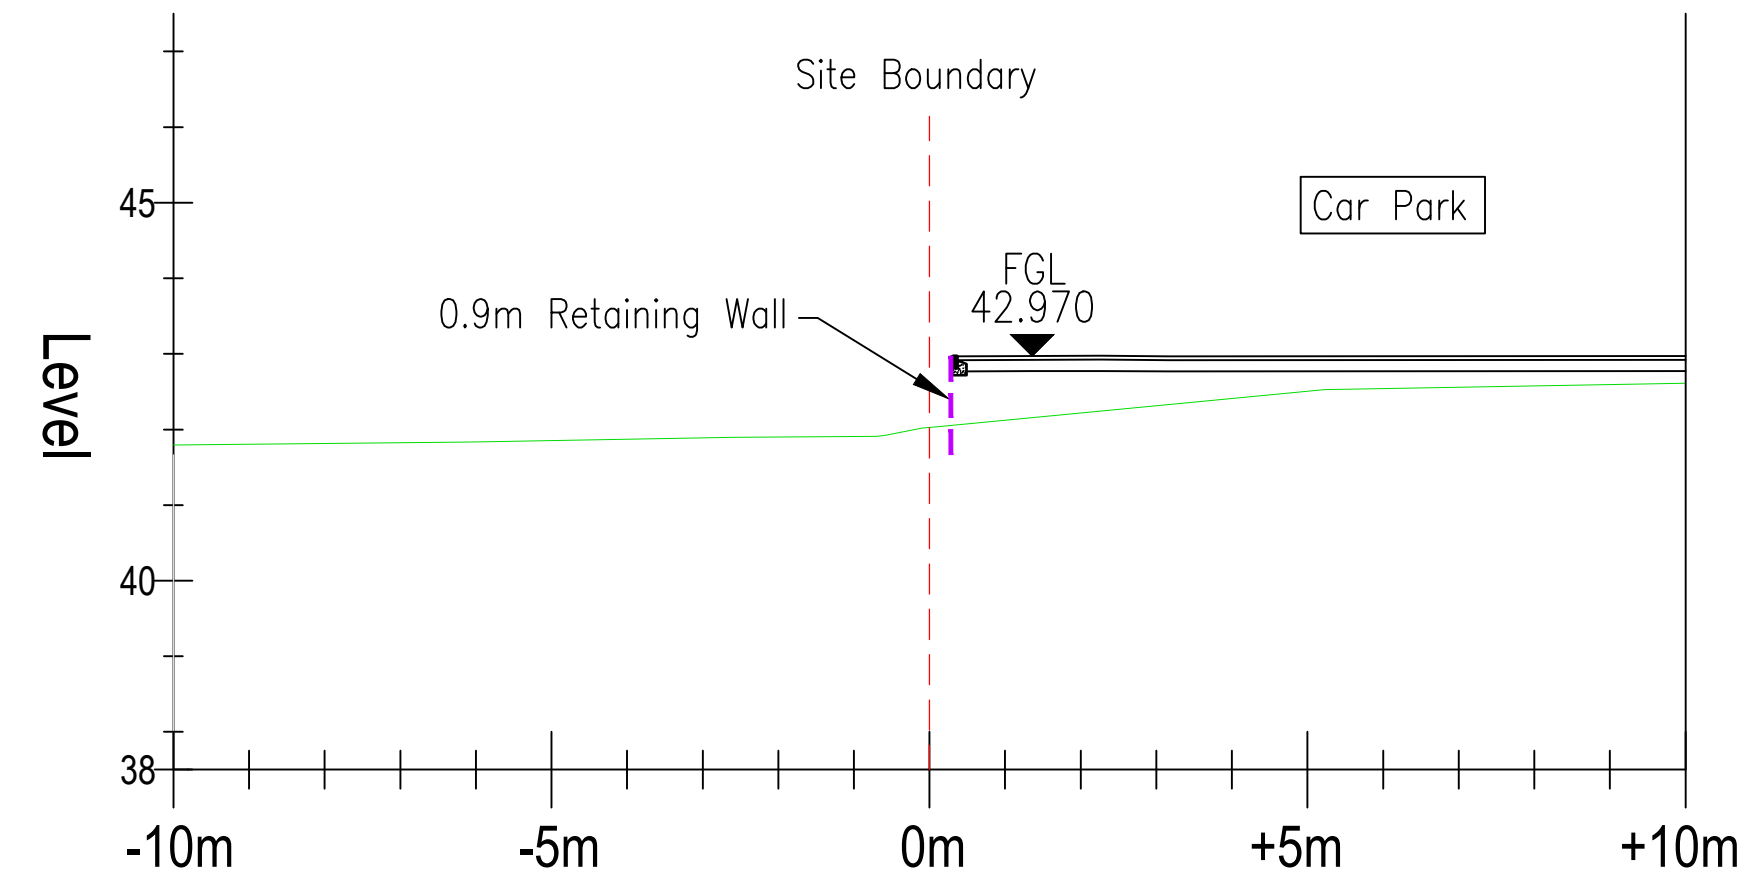

Notes:

- Do not scale from this drawing.
- In case of any discrepancies in drawings, details or bills, refer to engineers for clarification; unilateral decisions by the Contractor will not be accepted.
- This drawing is to be read in conjunction with all related Architects, Consultants & Sub-Contractors drawings and specifications.
- The Contractor is advised that all design drawings and information are to be read concurrently and any discrepancies or omissions reported directly to PTA's Civil Engineering Department.

Key:

Retaining Wall

Proposed Level

Existing Level

© Powell Tolner & Associates Ltd.
The contents of this drawing may not be reproduced in whole or in part without the prior written permission of Powell Tolner & Associates.

COMMENT/COSTING/APPROVAL
NOT FOR CONSTRUCTION

P02	Updated Carpark Levels	GW	24.11.21	
P01	First Issue	GW	22.11.21	SLW
REV	DESCRIPTION	BY	DATE	CHK'D

PROJECT TITLE
Image Business Park
Knowsley Site 2

DRAWING TITLE
Proposed Sections

DATE	Nov 2021	This drawing is issued only for the purposes described in the drawing status box.	PTA PROJ No	9865
DRAWN	GW		REVISION	P02
SCALE	1:100			
DRG SIZE	A1			

DRAWING No
9865-PTA-XX-XX-DR-C- 8351

Consulting Civil & Structural Engineers
pta
29 Red Lion Street
Chesham
Bucks.
HP5 1EJ
Tel. 01494 772721