


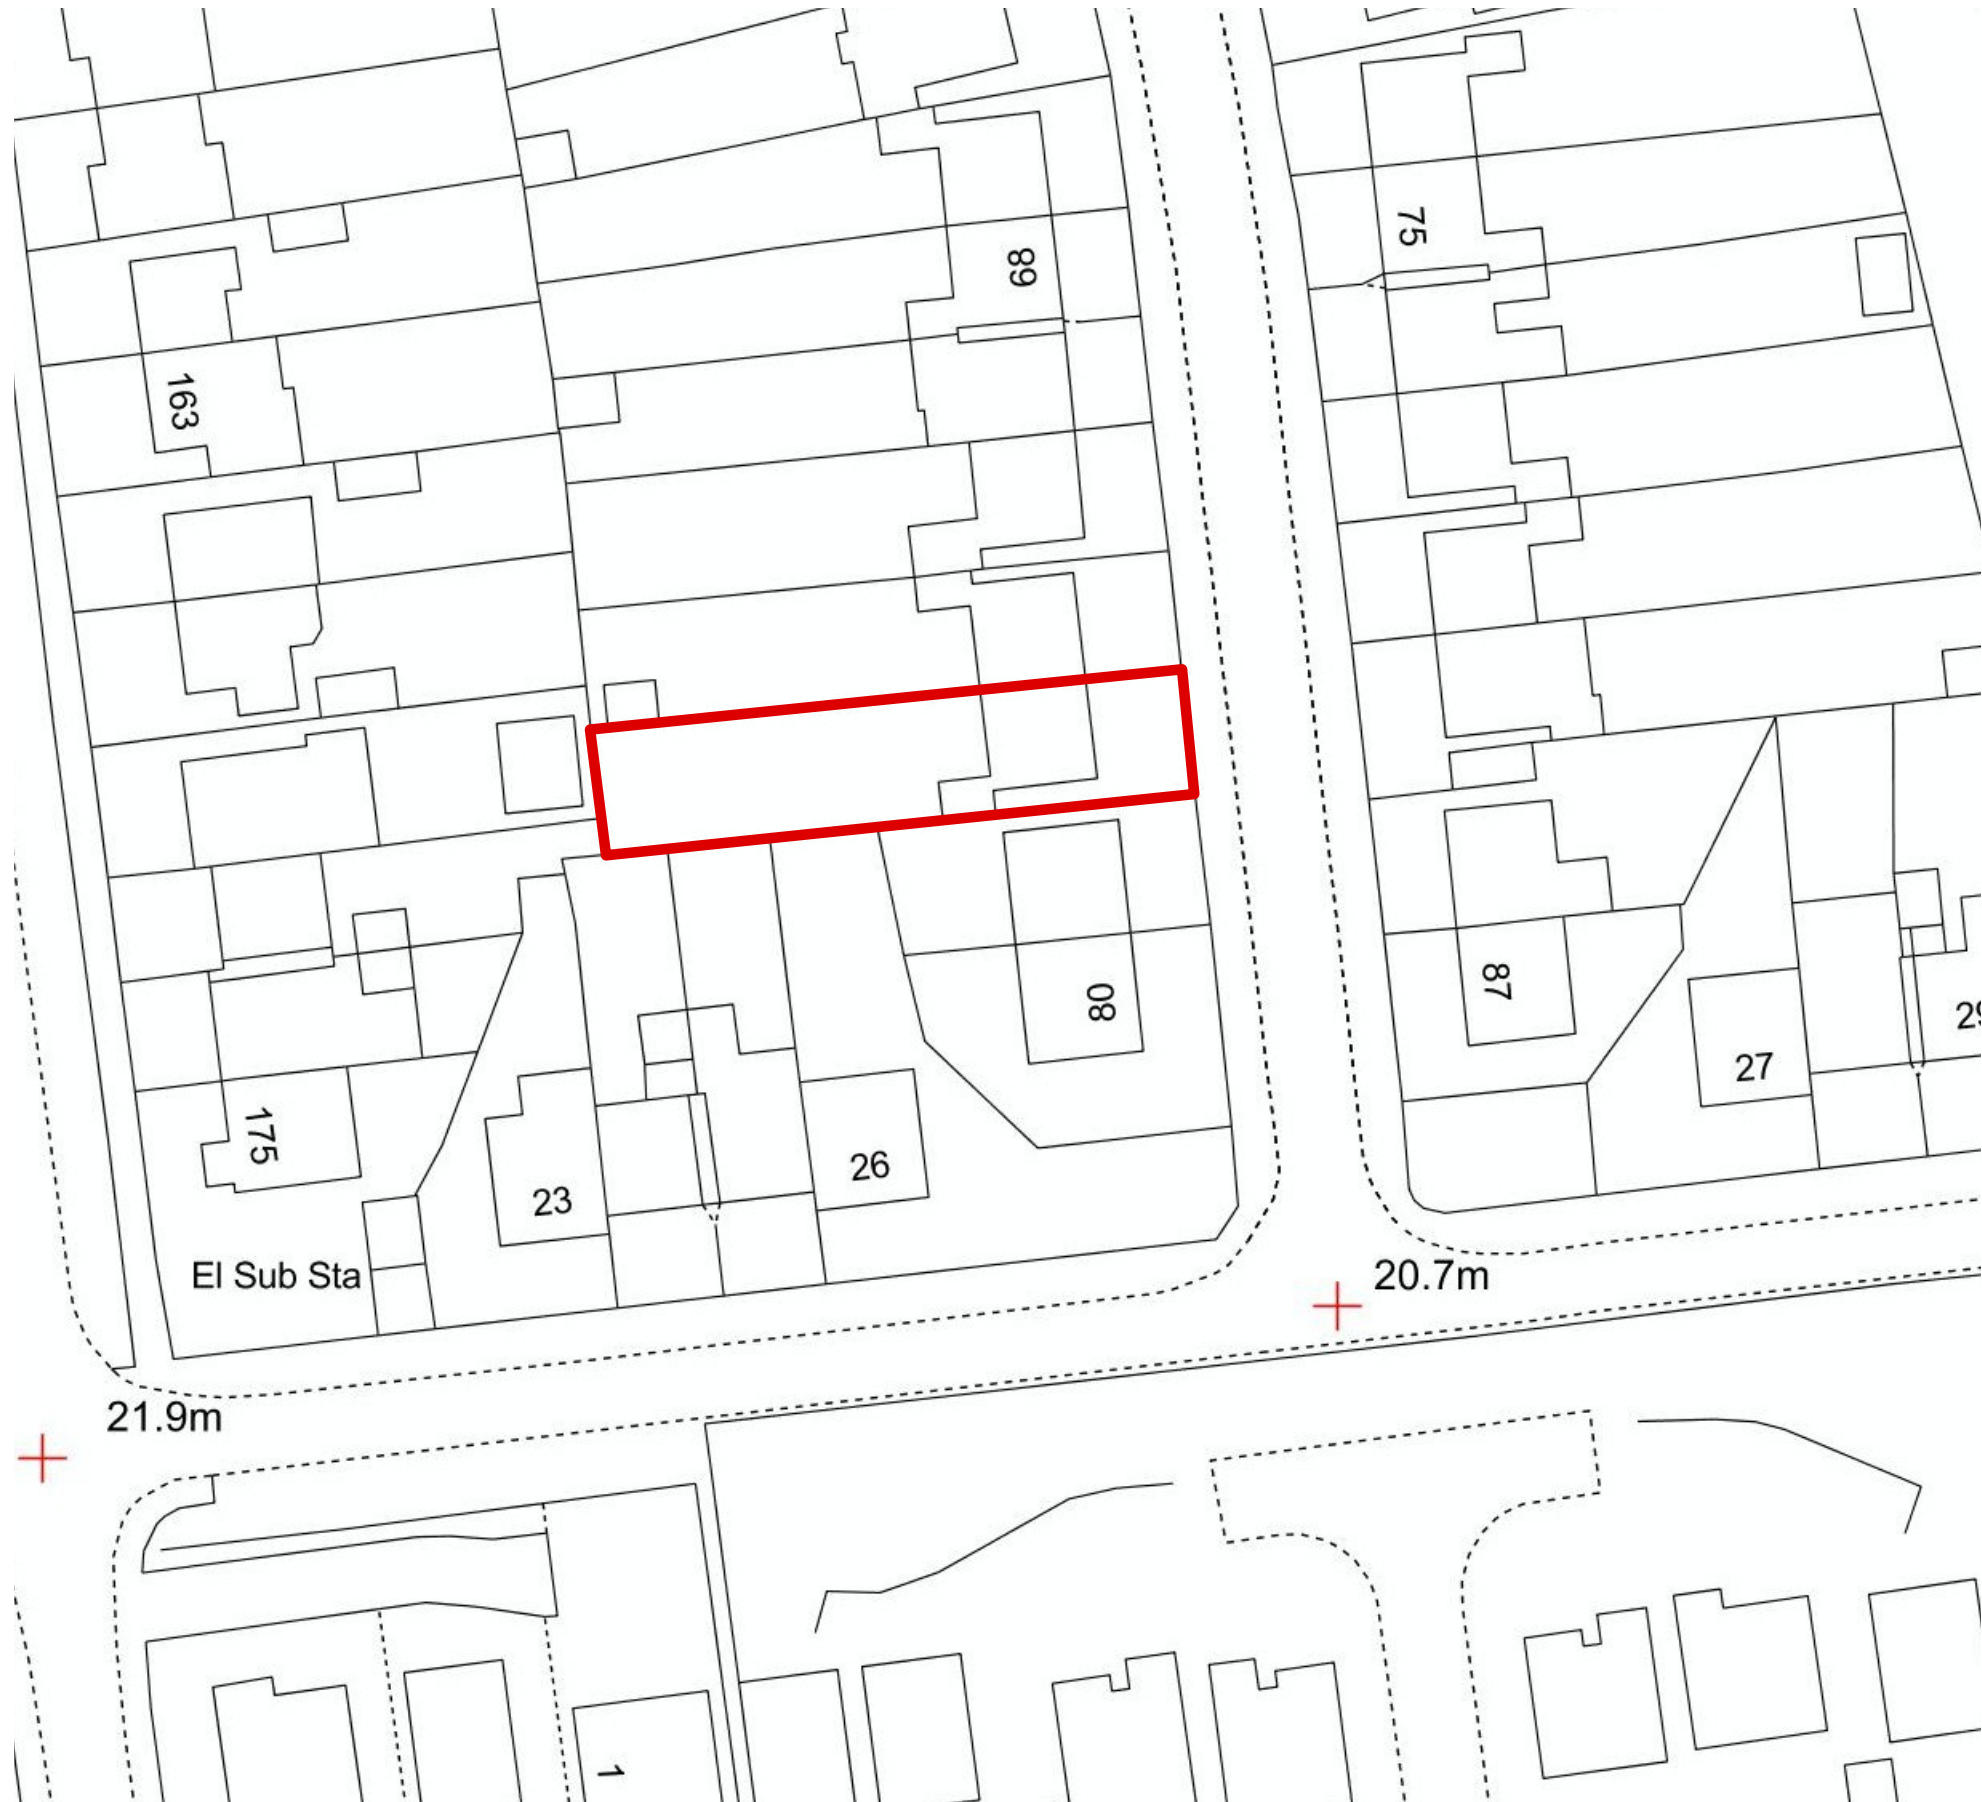

LOCATION PLAN

1:500 @ A3



REVISION NOTES

Revision	Date	Description
----------	------	-------------

STUDIO 22
studio22design@outlook.com

ISSUED FOR:
PLANNING

Job:	032 - 76 Sheppard Avenue	
Client:	Tracey Collings	
Drawing Title:	Site Location Plan	
Date:	23.10.2021	
Drawing no:	032 - 01	revision:
Scale:	1:500 @ A3	
Drawn:	JA	