



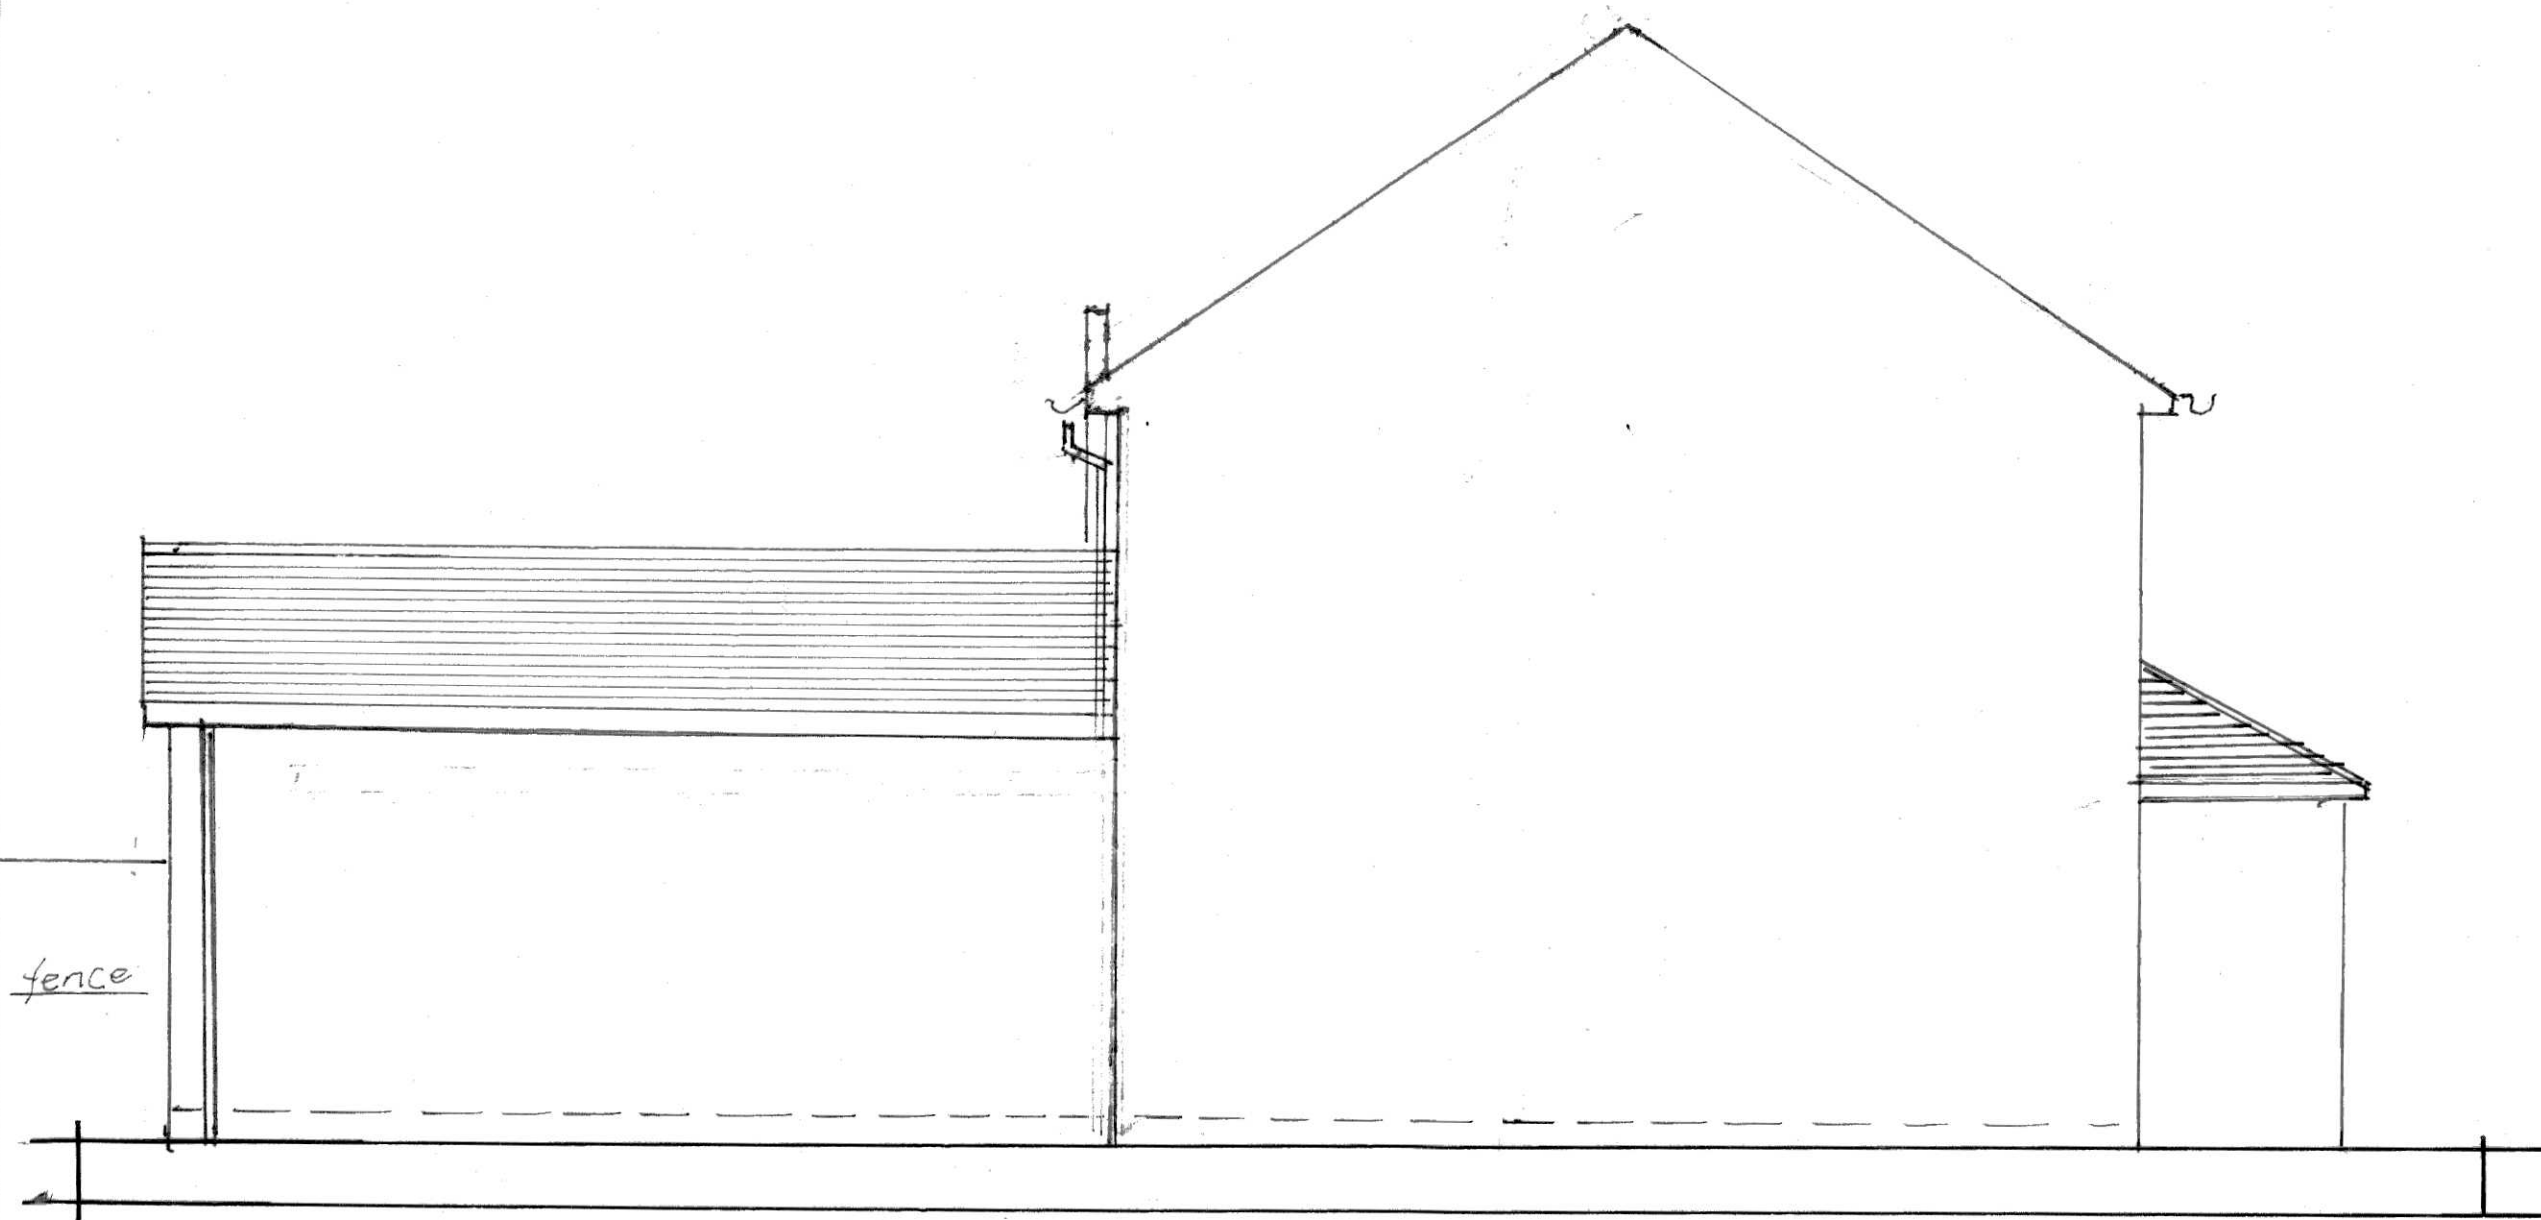


EXISTING SIDE VIEW FROM NO 44

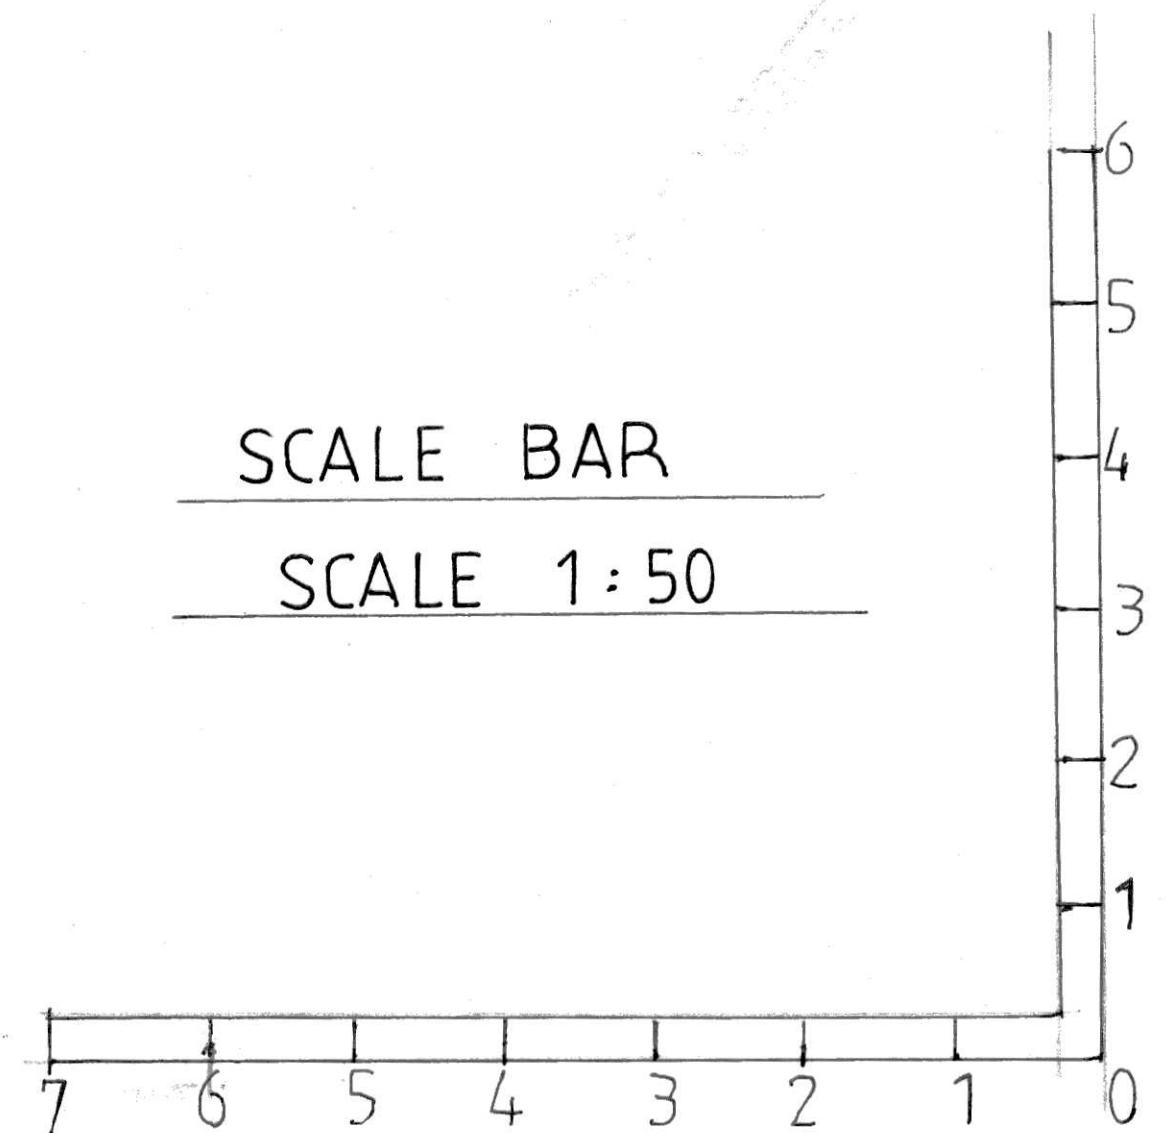

PROPOSED SIDE VIEW FROM NO 44

*proposed extension at
No 42 is not visible
from No 44 because
both extensions are of
the same overall height
fence*

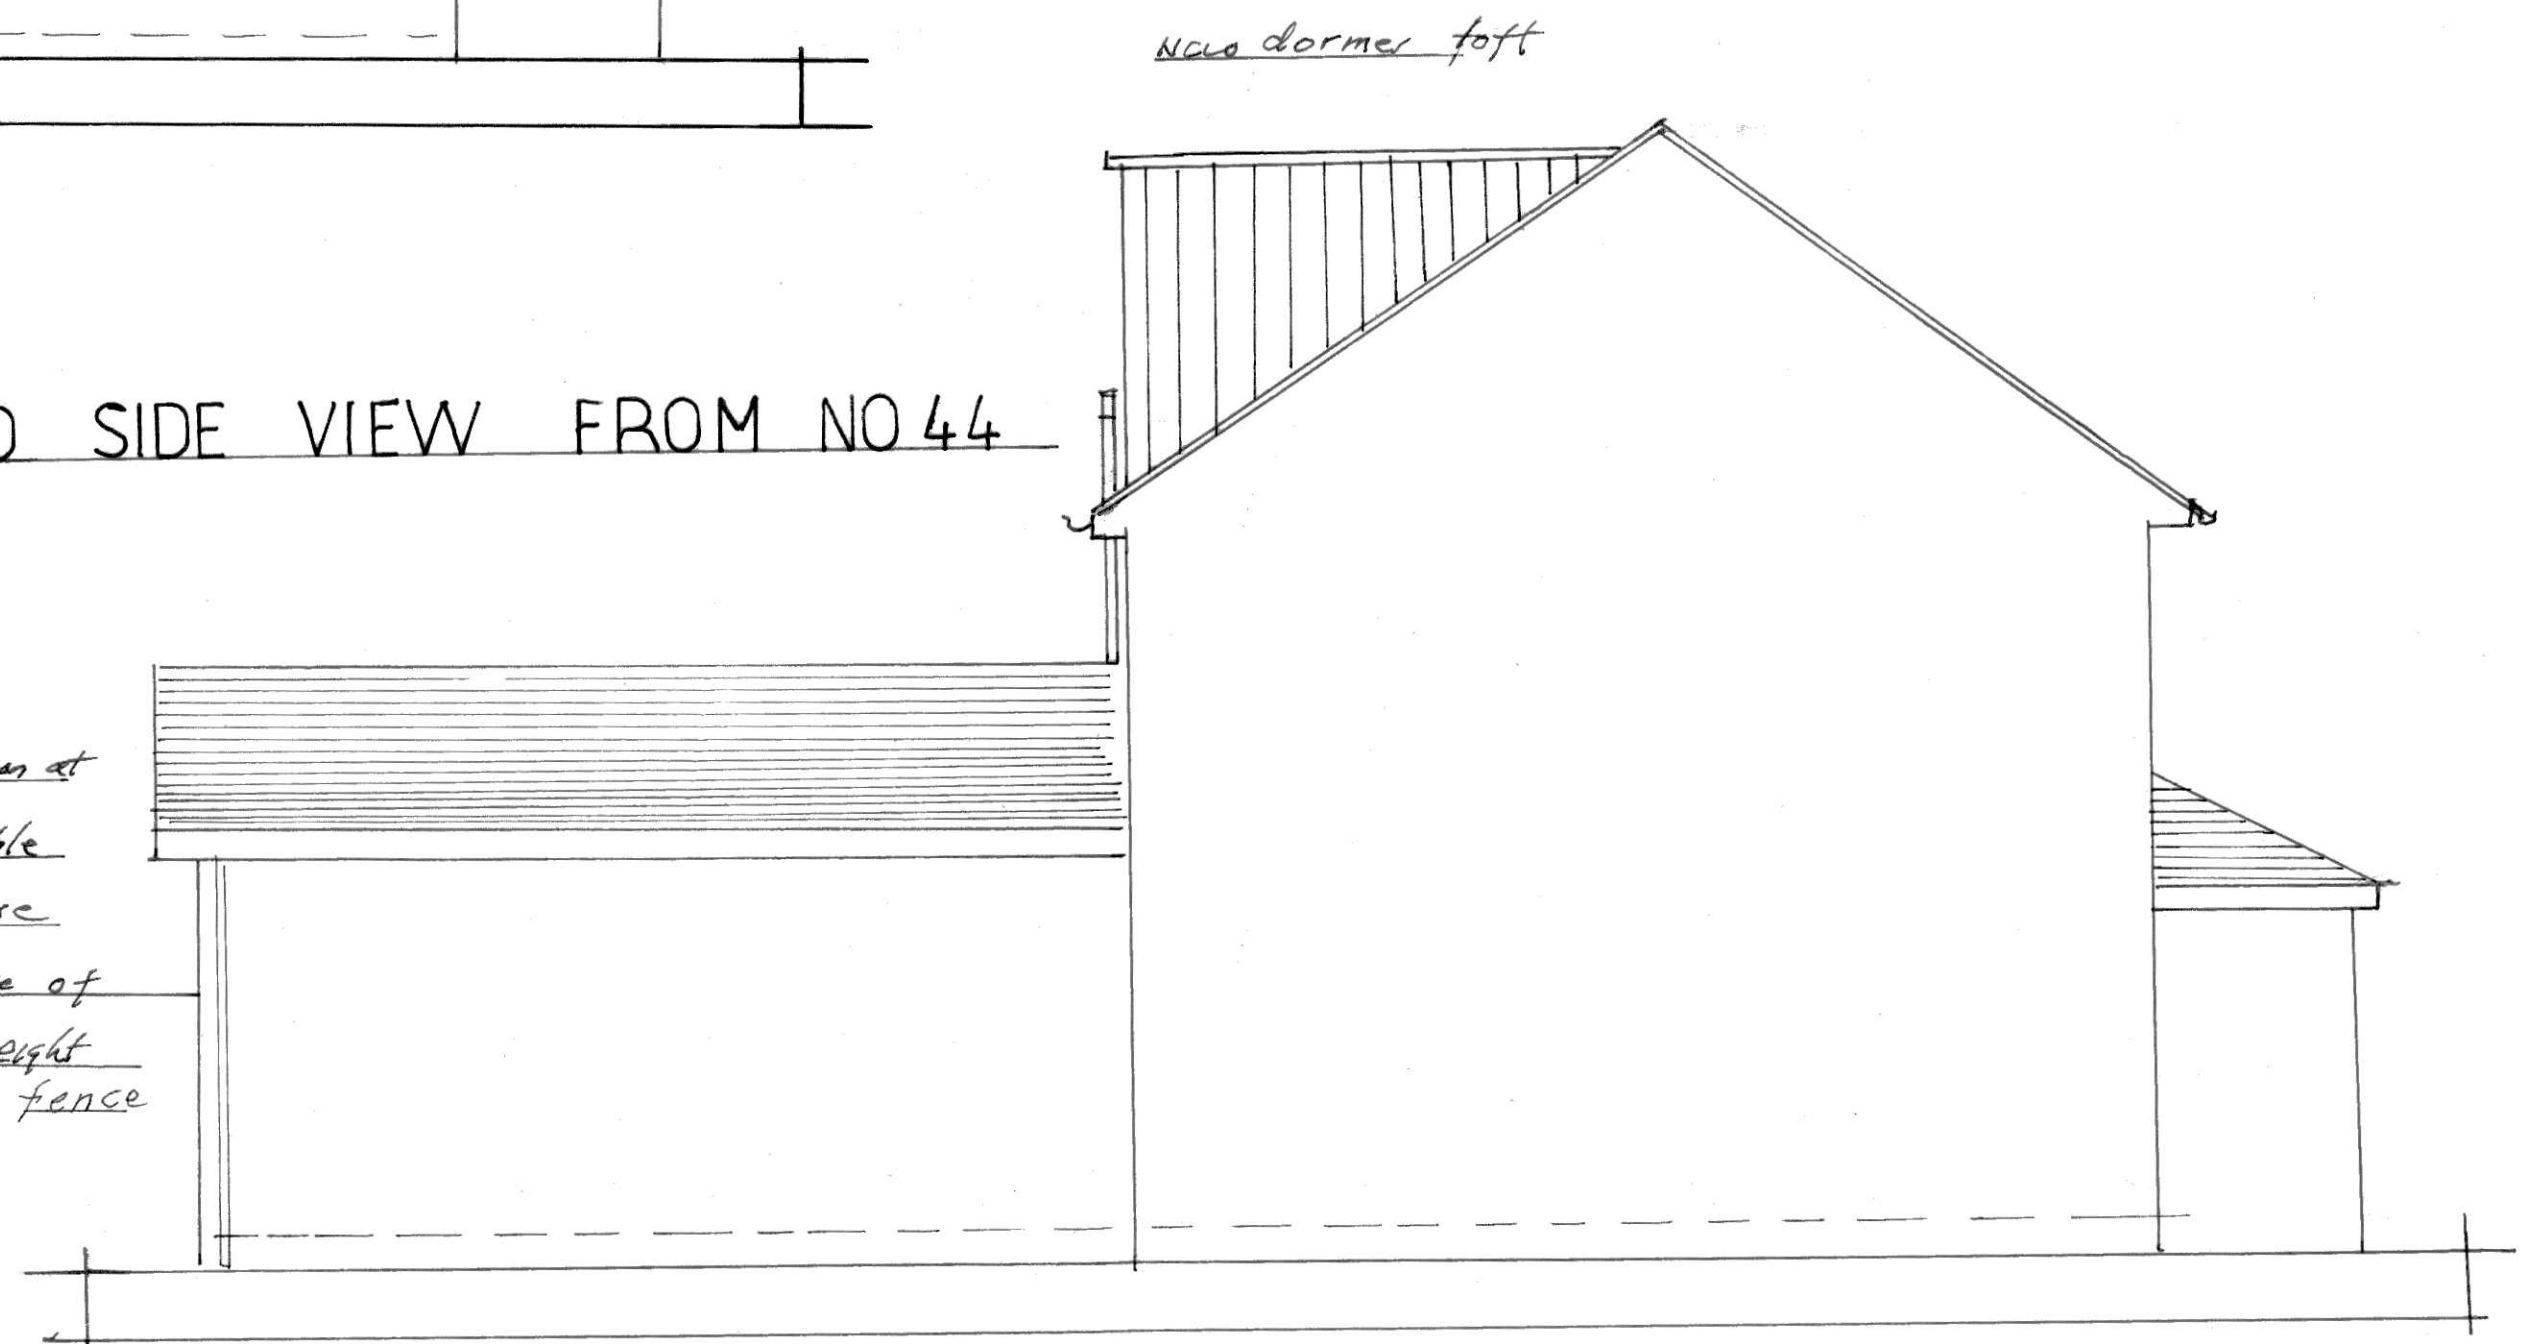

PLAN NO 3 ELEVATIONS