
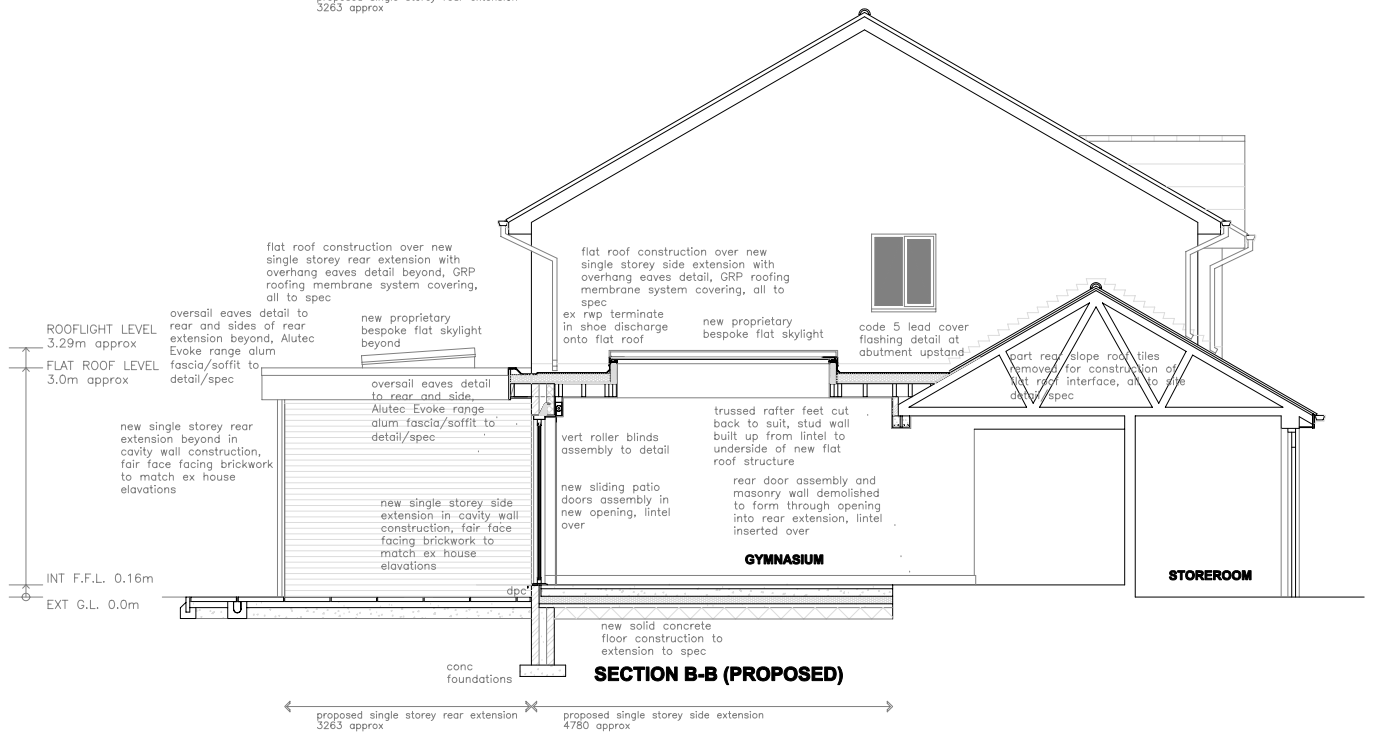
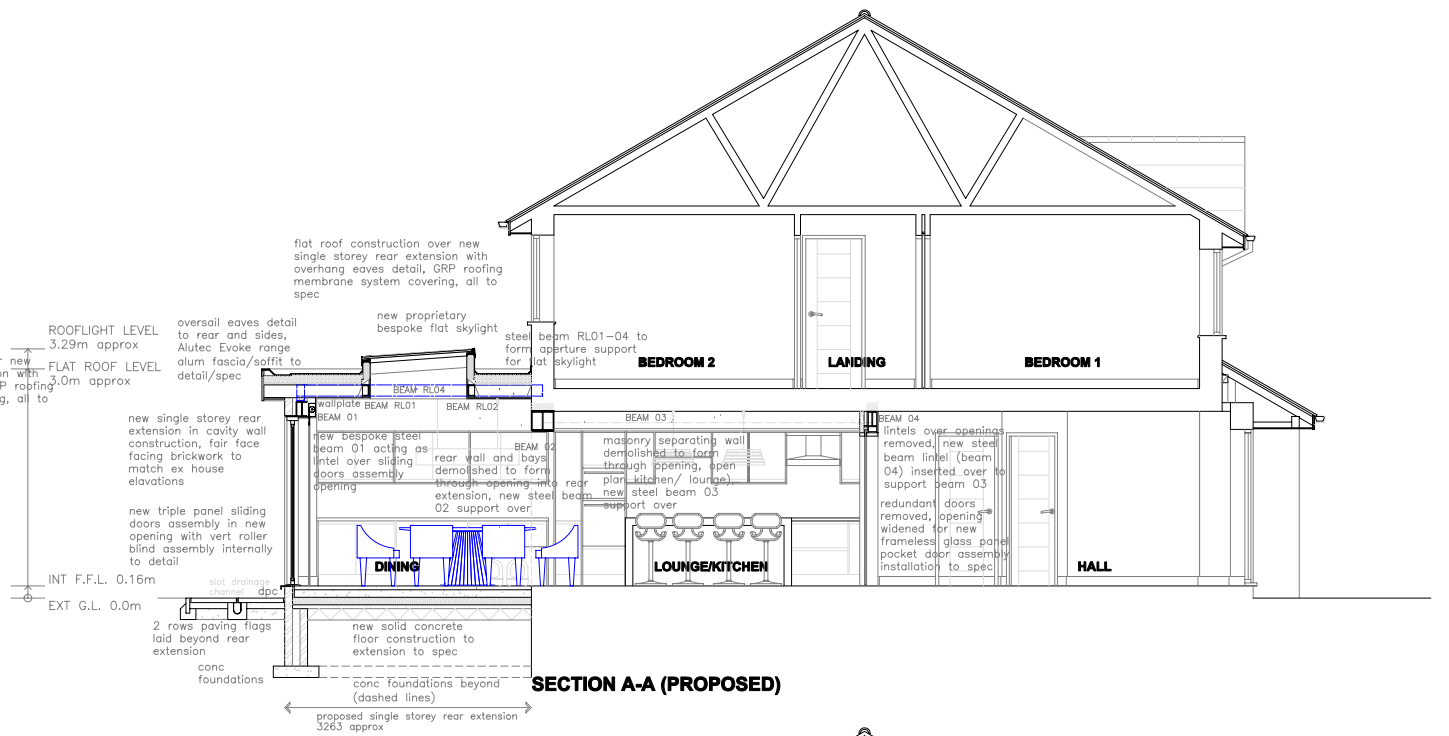
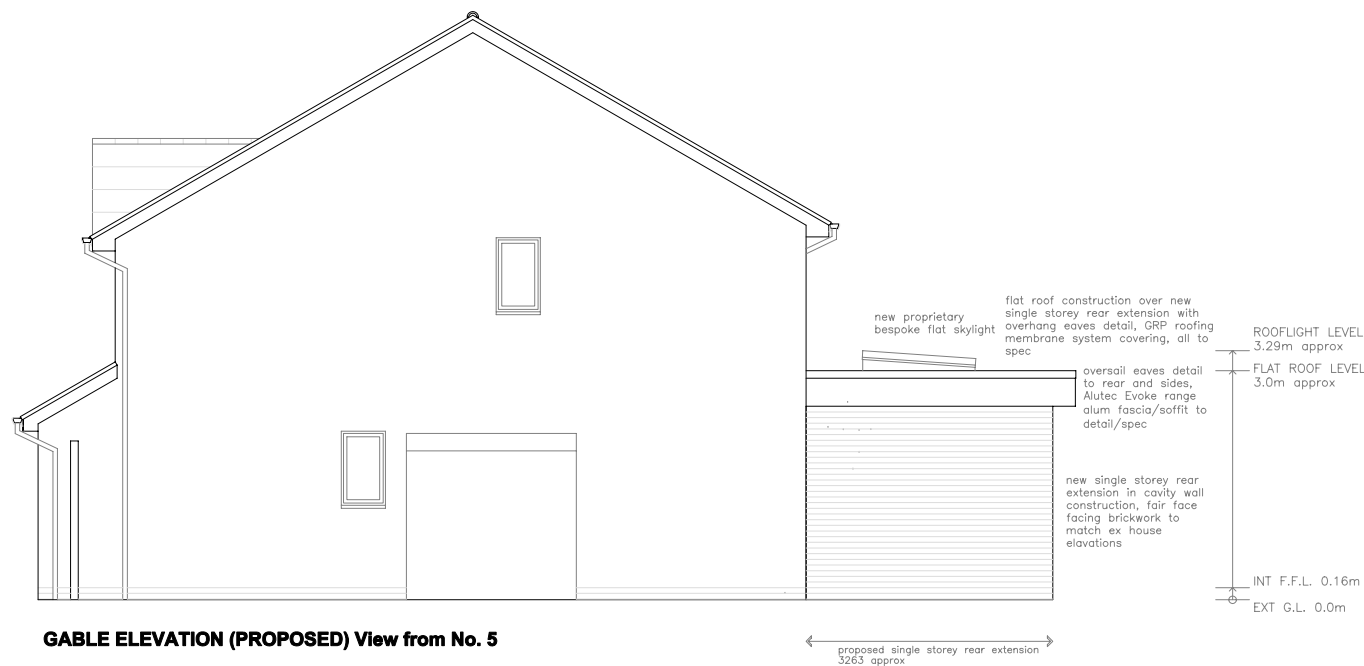
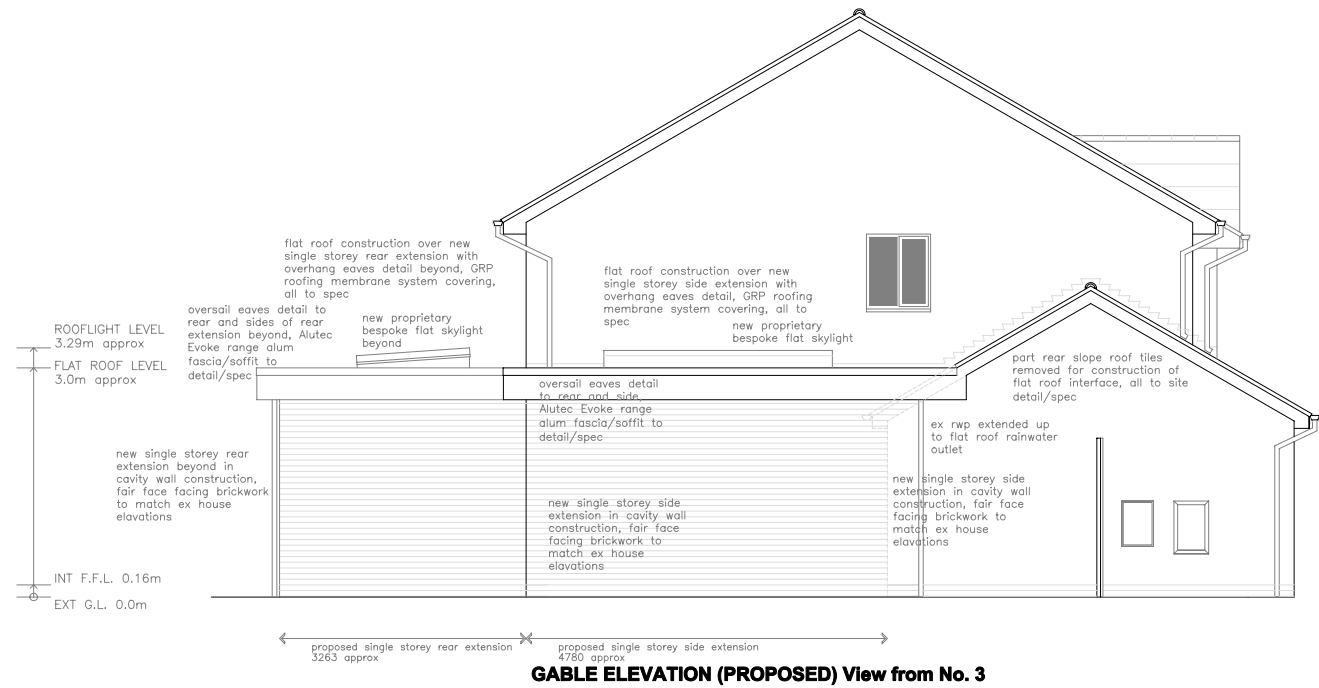


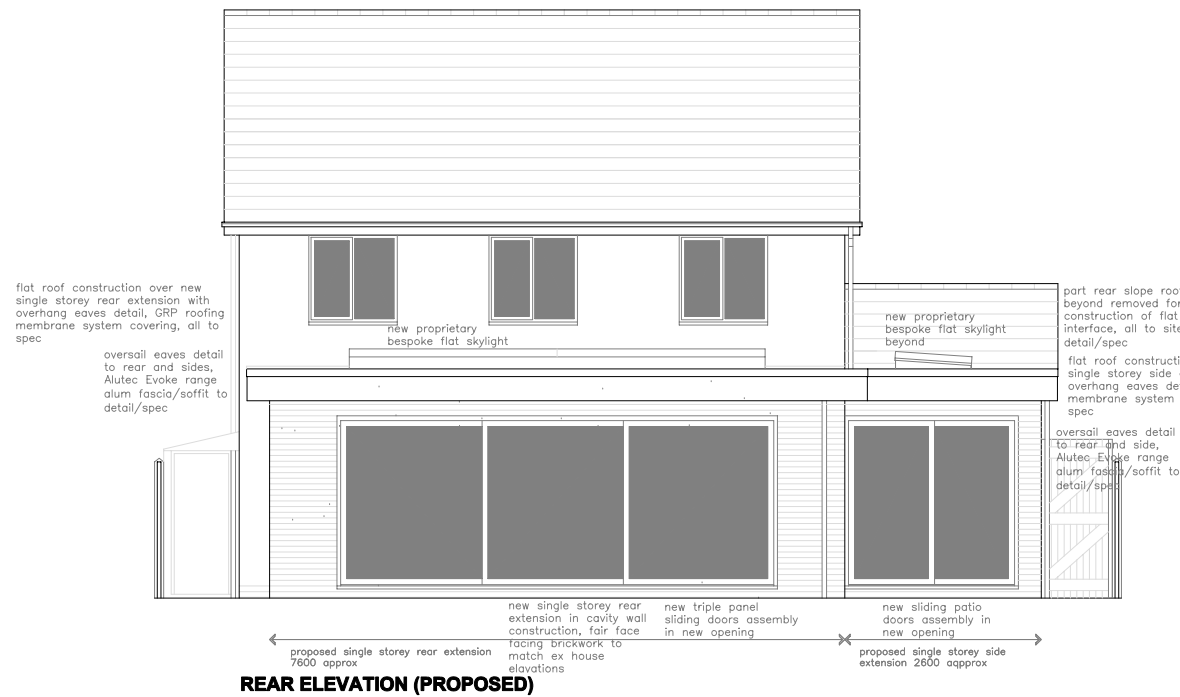

T2D (Team2Design) Architectural and Structural Design Consultancy Building Construction and Renovations Contractors Project and Property Management Consultancy email: team2design@btinternet.com tel: 07830 607827 (mobile) 0151 8301275 (office)		
client	Mrs Jenny/Mr Robin HULBERT	
project	Proposed single storey extensions to side and rear 4 CRESSWELL CLOSE, HALEWOOD KNOWSLEY, MERSEYSIDE L26 6NB	
drawing title	ELEVATIONS AND SECTION AS PROPOSED	
scale	date	dwg no
1:100 @ A3	Mar 2021	4CC/03