


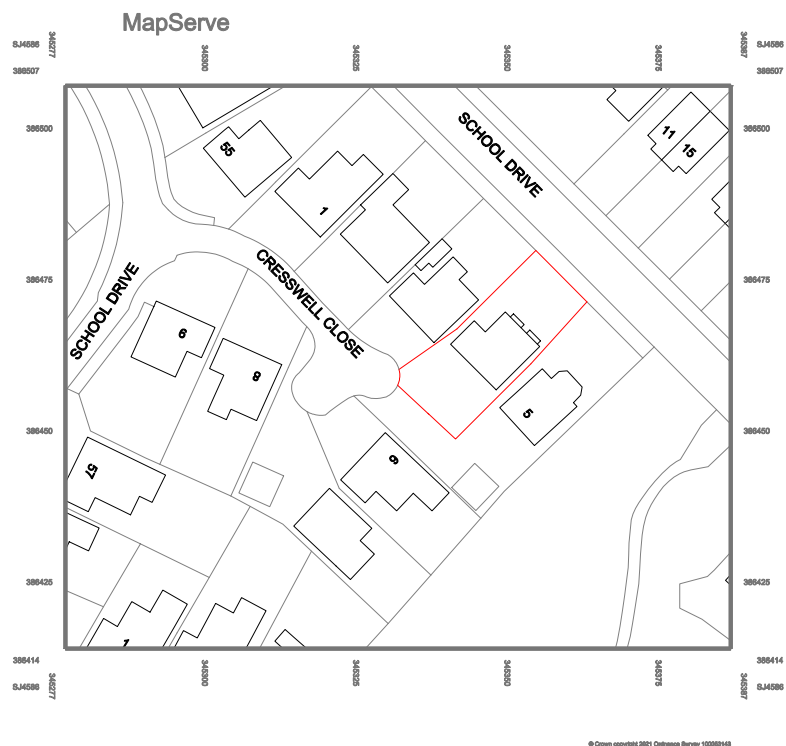

Drawing Title:

Site Address:

Scale: 1:1250      Drwg No. 4CC/SP01

