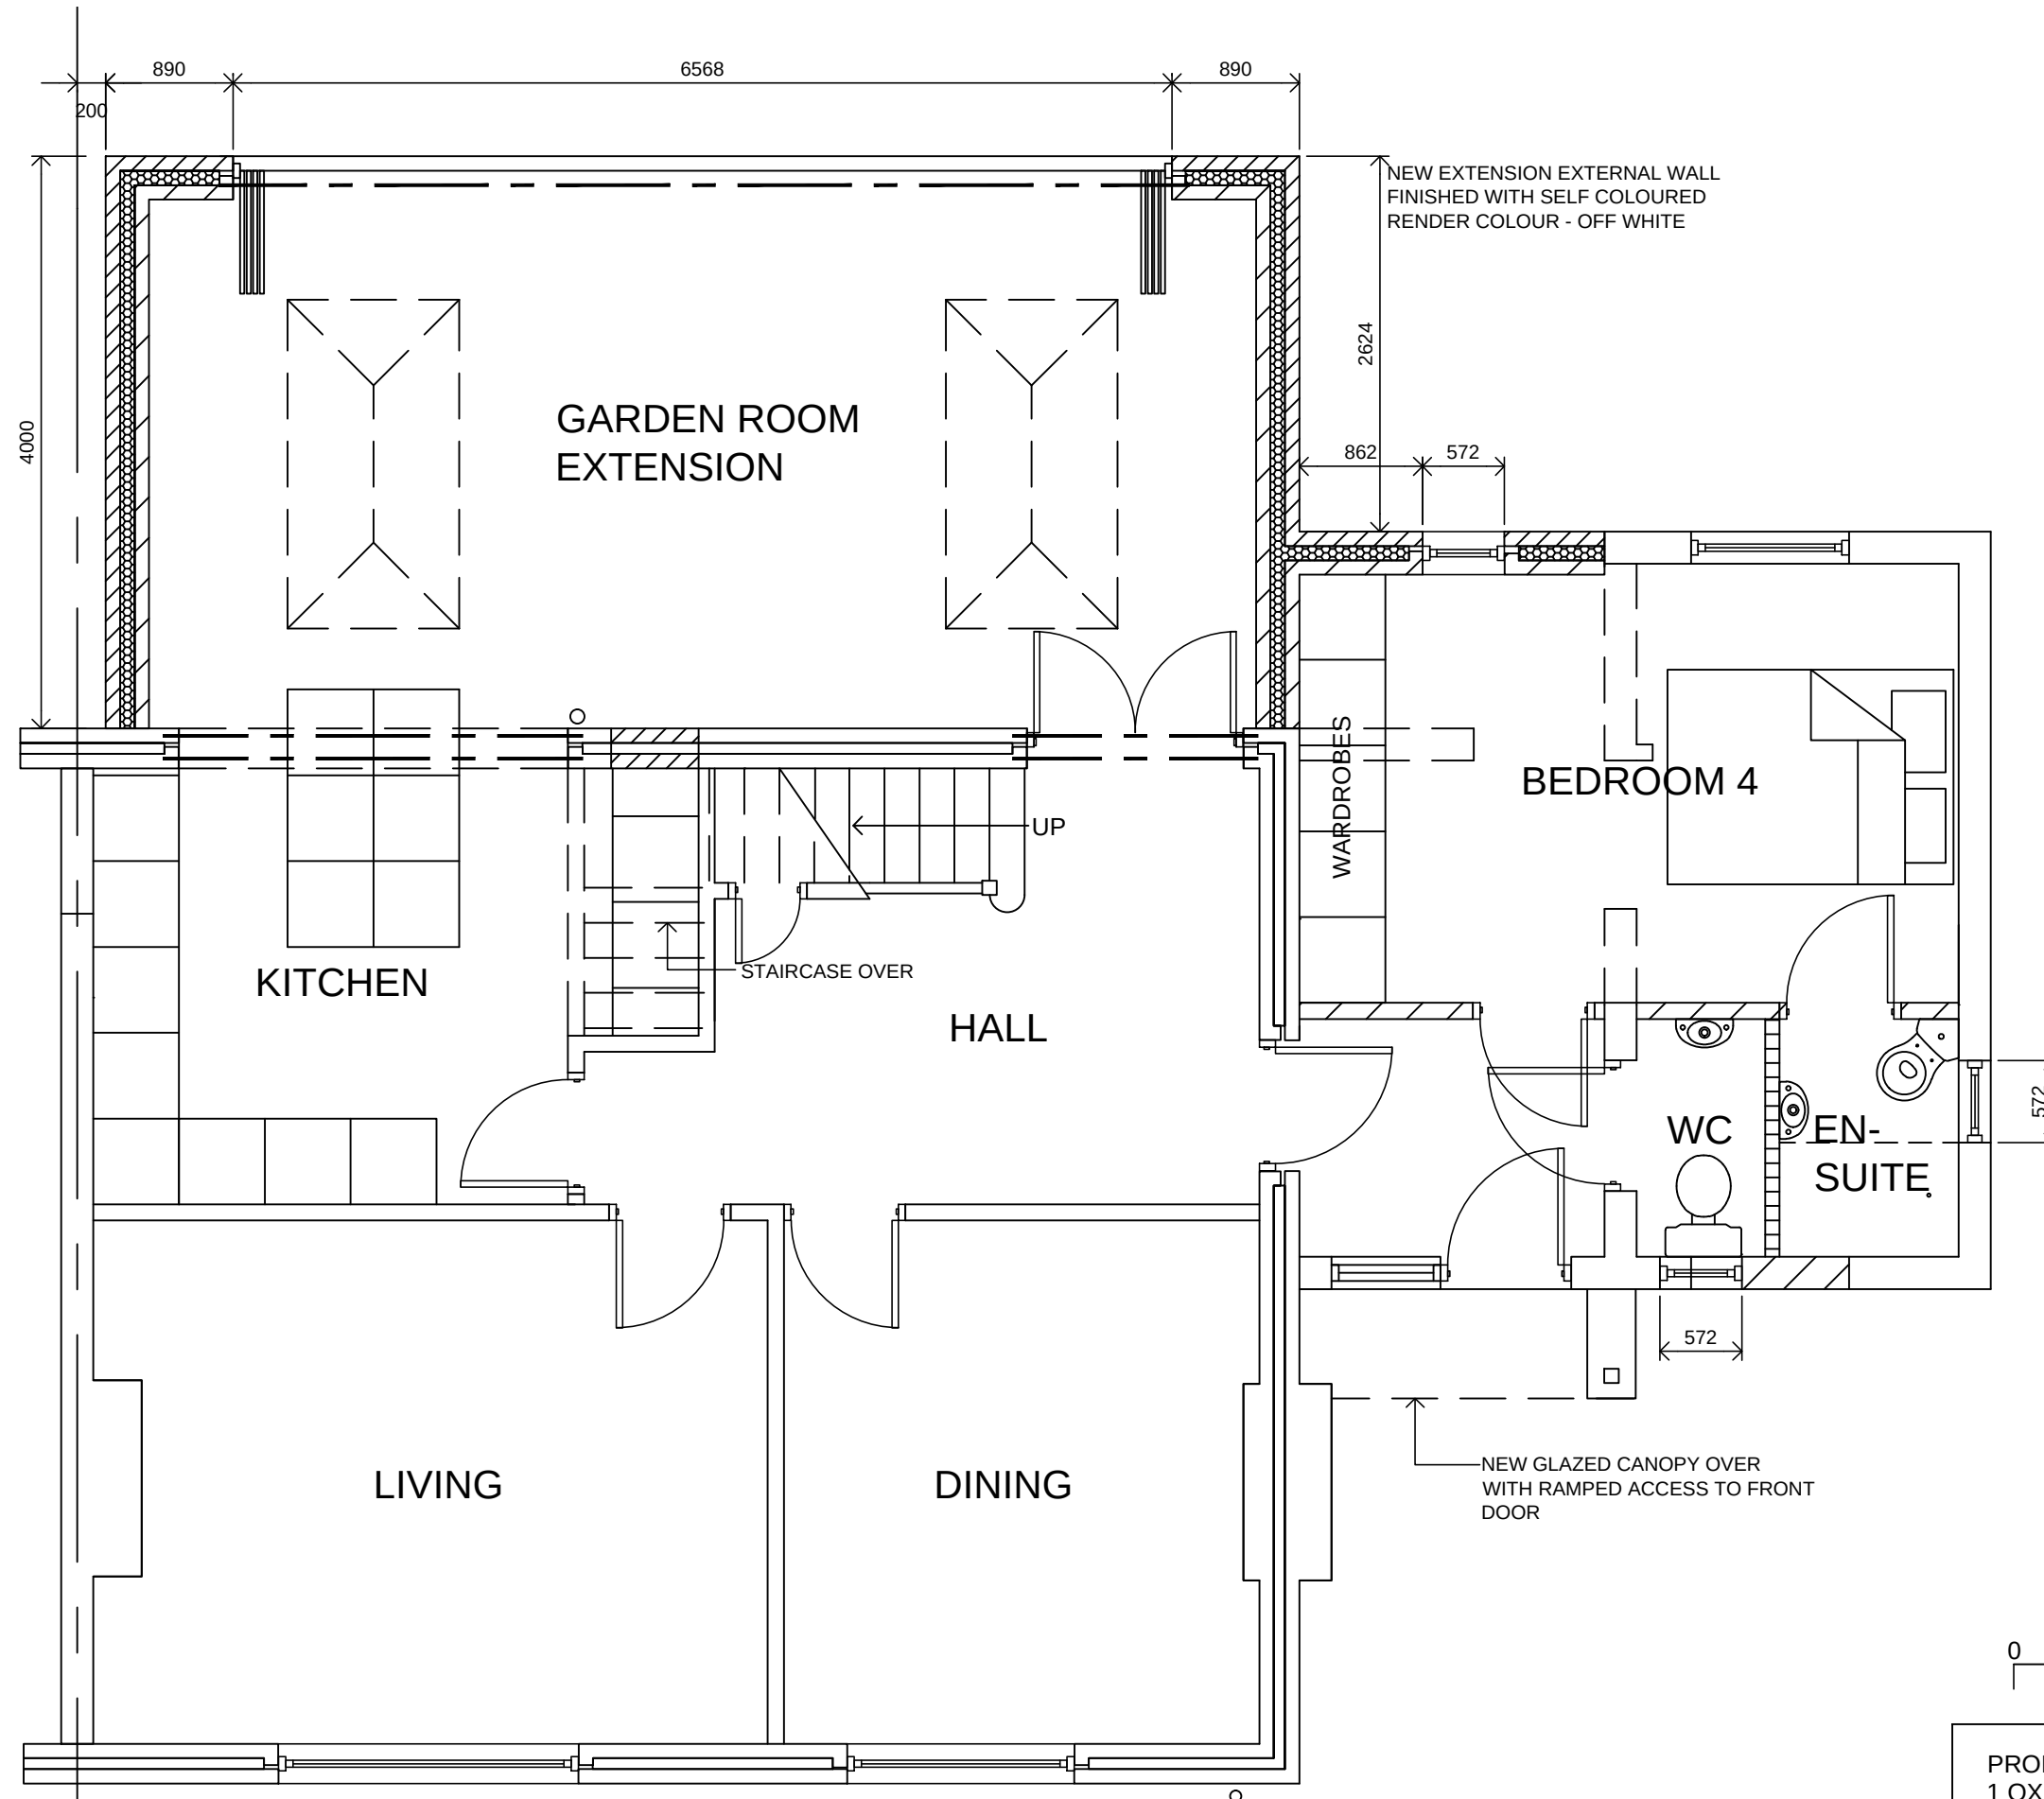


PROPOSED EXTENSIONS
1 OX LANE TARBOCK GREEN
PRESCOT L35 1QA

SCALE 1=50
FEB 2021
DRG No 7B