


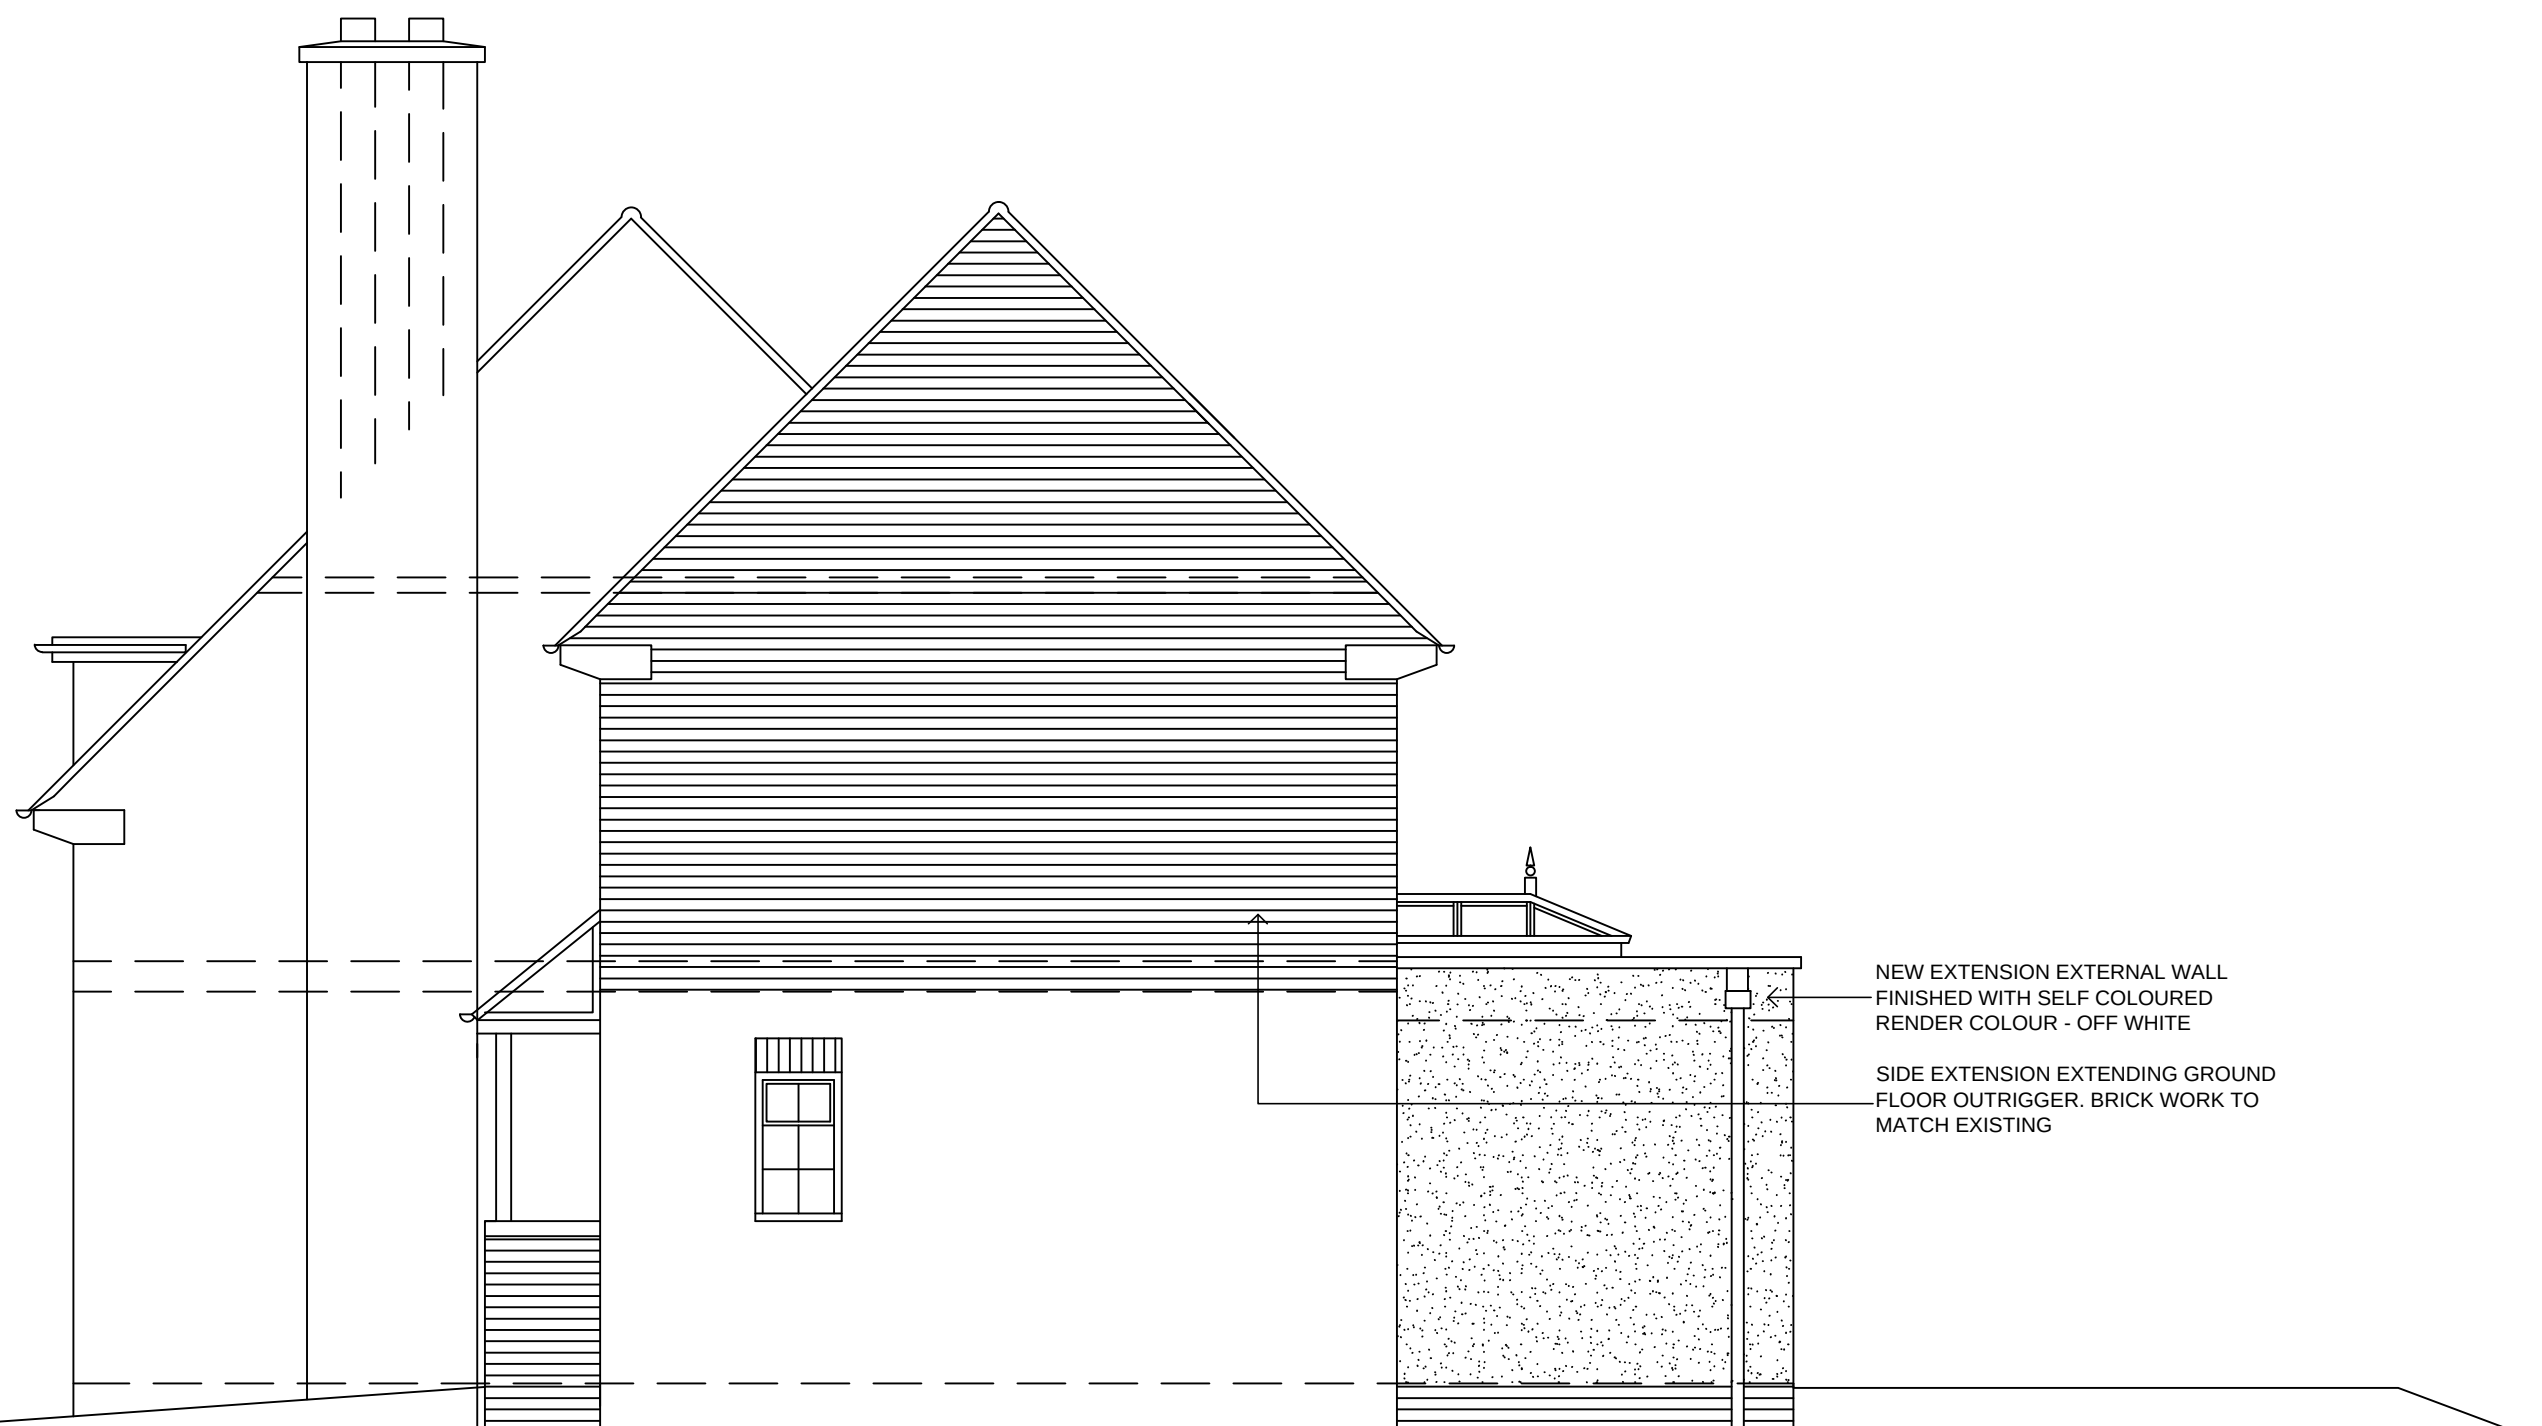

PROPOSED SIDE
ELEVATION

MATERIALS

NEW BRICKWORK - TO MATCH EXISTING. SAMPLE PANEL TO BE
APPROVED BY PLANNING OFFICER
ROOF - CLAY TILES TO MATCH EXISTING
WINDOWS - WHITE UPVC DOUBLE GLAZED
FASCIAS - WHITE UPVC
RWP's & GUTTERS - BLACK UPVC

PROPOSED EXTENSIONS
1 OX LANE TARBOCK GREEN
PRESCOT L35 1QA

SCALE 1=50
FEB 2021
DRG No 11B