



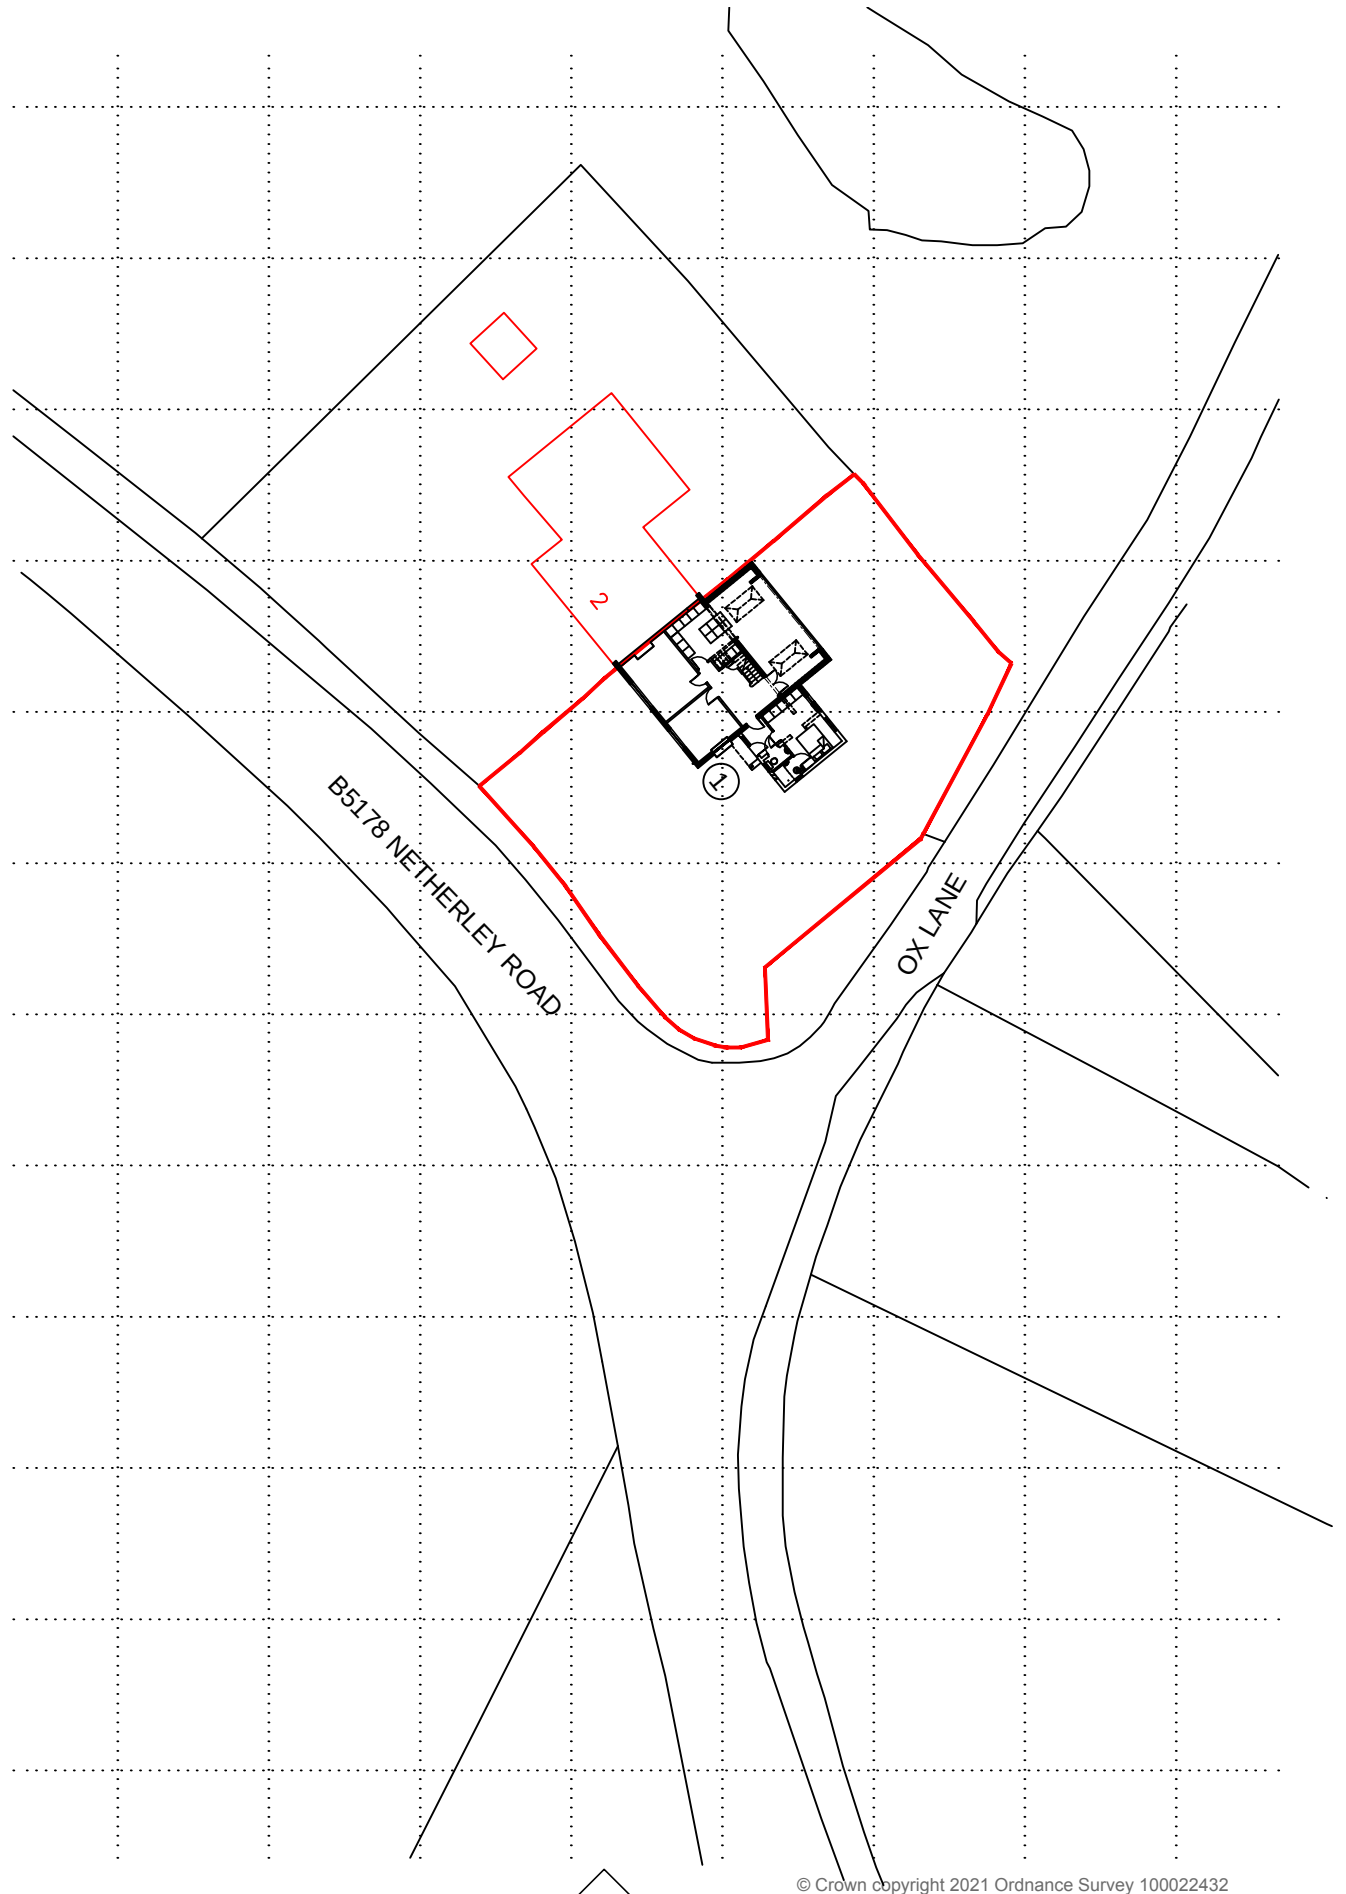

SITE LOCATION PLAN

0 10M 20M 30M

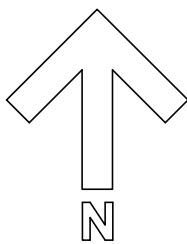

PROPOSED EXTENSIONS
1 OX LANE TARBOCK GREEN
PRESCOT L35 1QA

SCALE 1=500
FEB 2021
DRG No 14