


1:1250

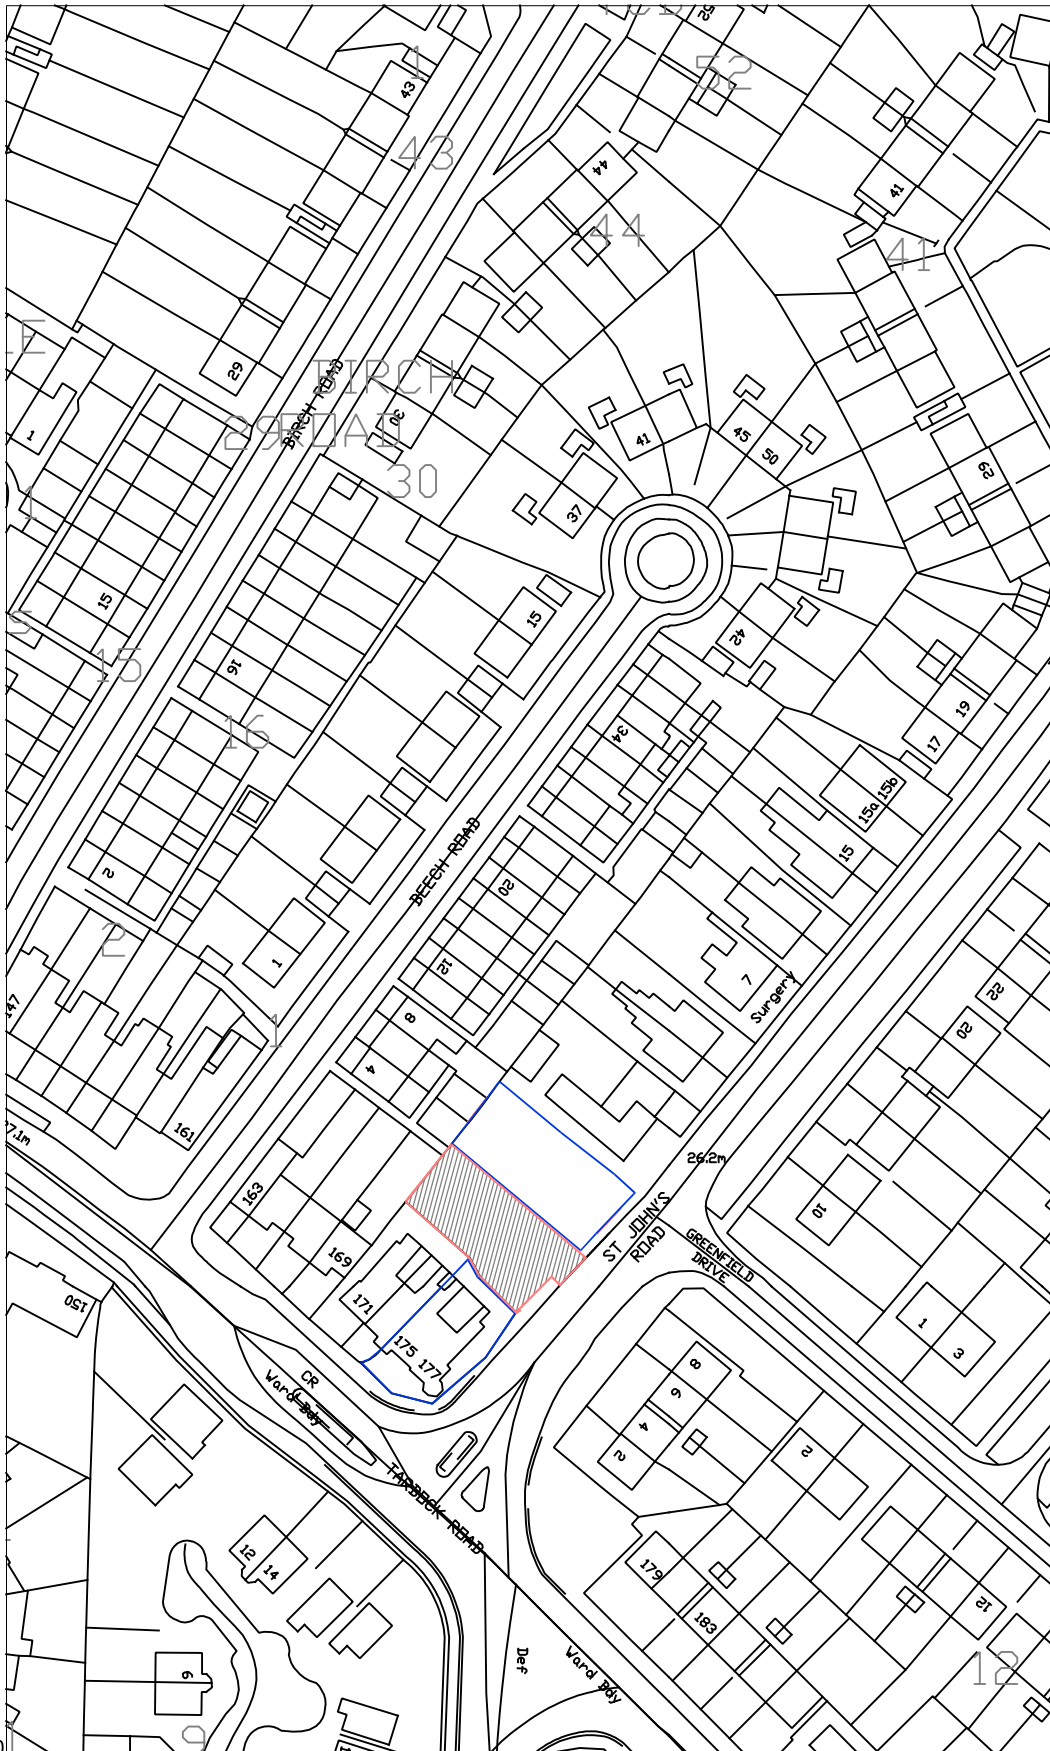

Project
FORMATION OF A CAR PARKING AREA ON LAND TO THE
WEST SIDE OF ST JOHNS ROAD, HUYTON,
MERSEYSIDE. L36 5TG

Client
MR C NAVARATNAM

Contract. No.	Drg.No.	Revision	Scale	1:1250	@ A4
	1		By	MCC	Date
			Chkd		MAY 2026

Drawing Title
SITE LOCATION PLAN

MAT Design Limited
Town Planning & Building
Control Consultants