
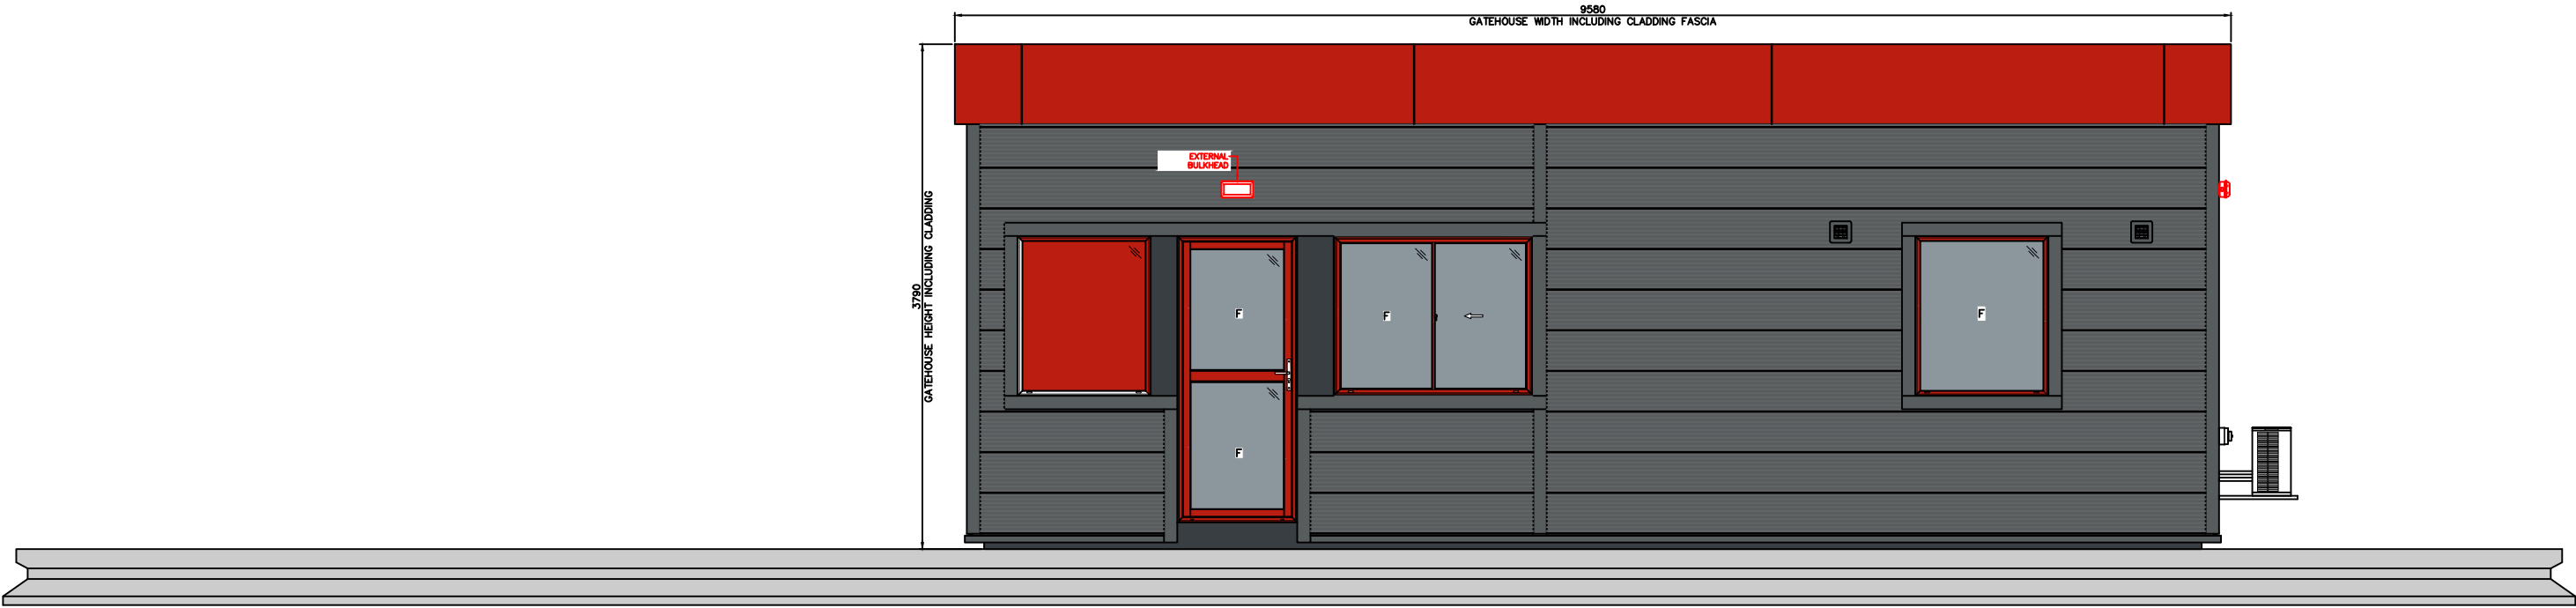


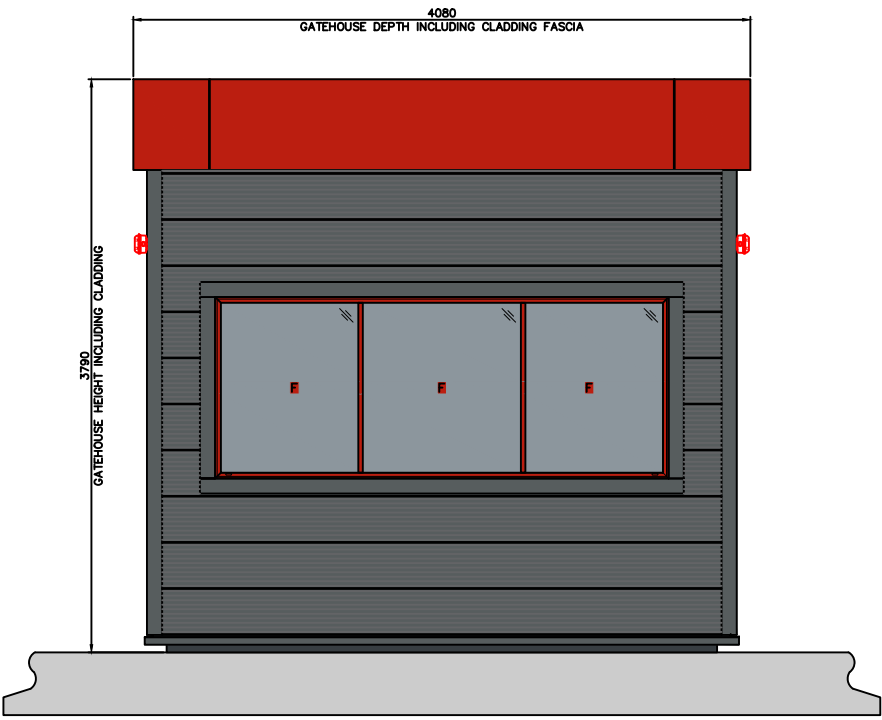

COPYRIGHT RESERVED

Notes


EXTERNAL FINISHES:

CLADDING - CA 300 MR MICRORIB PROFILED HORIZONTALLY LAID. CLADDING INSTALLED ON STEEL TOP HAT. WITH ALUMINIUM POWDER COATED FASCIA.

CLADDING - RAL 7012

CLADDING FASCIA - RAL 3020

WINDOWS & DOOR FRAME - RAL 3020

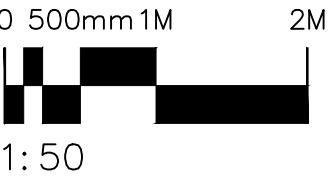

Revisions

Rev	Date	Description
Rev A	May 26	EXTERNAL MATERIALS, COLOURS AND TRIEF KERBS ADDED
Rev B	Jun 26	ELEVATIONS UPDATED TO LATEST DRAWINGS

BUILDING MANAGEMENT SERVICES LTD

Huddersfield Road
Elland, West Yorkshire
HX5 9BW
TELEPHONE : ELLAND (01422) 371616
FAX No : (01422) 376717
email : mail@bmselland.com

Building
Management
Services

Client

C.D.P. Limited

Project

Land at Saputo Ltd,
Revised Entrance Proposals
Kirkby, Liverpool

Sheet

Gatehouse Elevations

Drawn JT	Date Apr 26
Scale 1:50@A2	Status
Drawing No. 3288—301	Revision Rev B