




NOTES

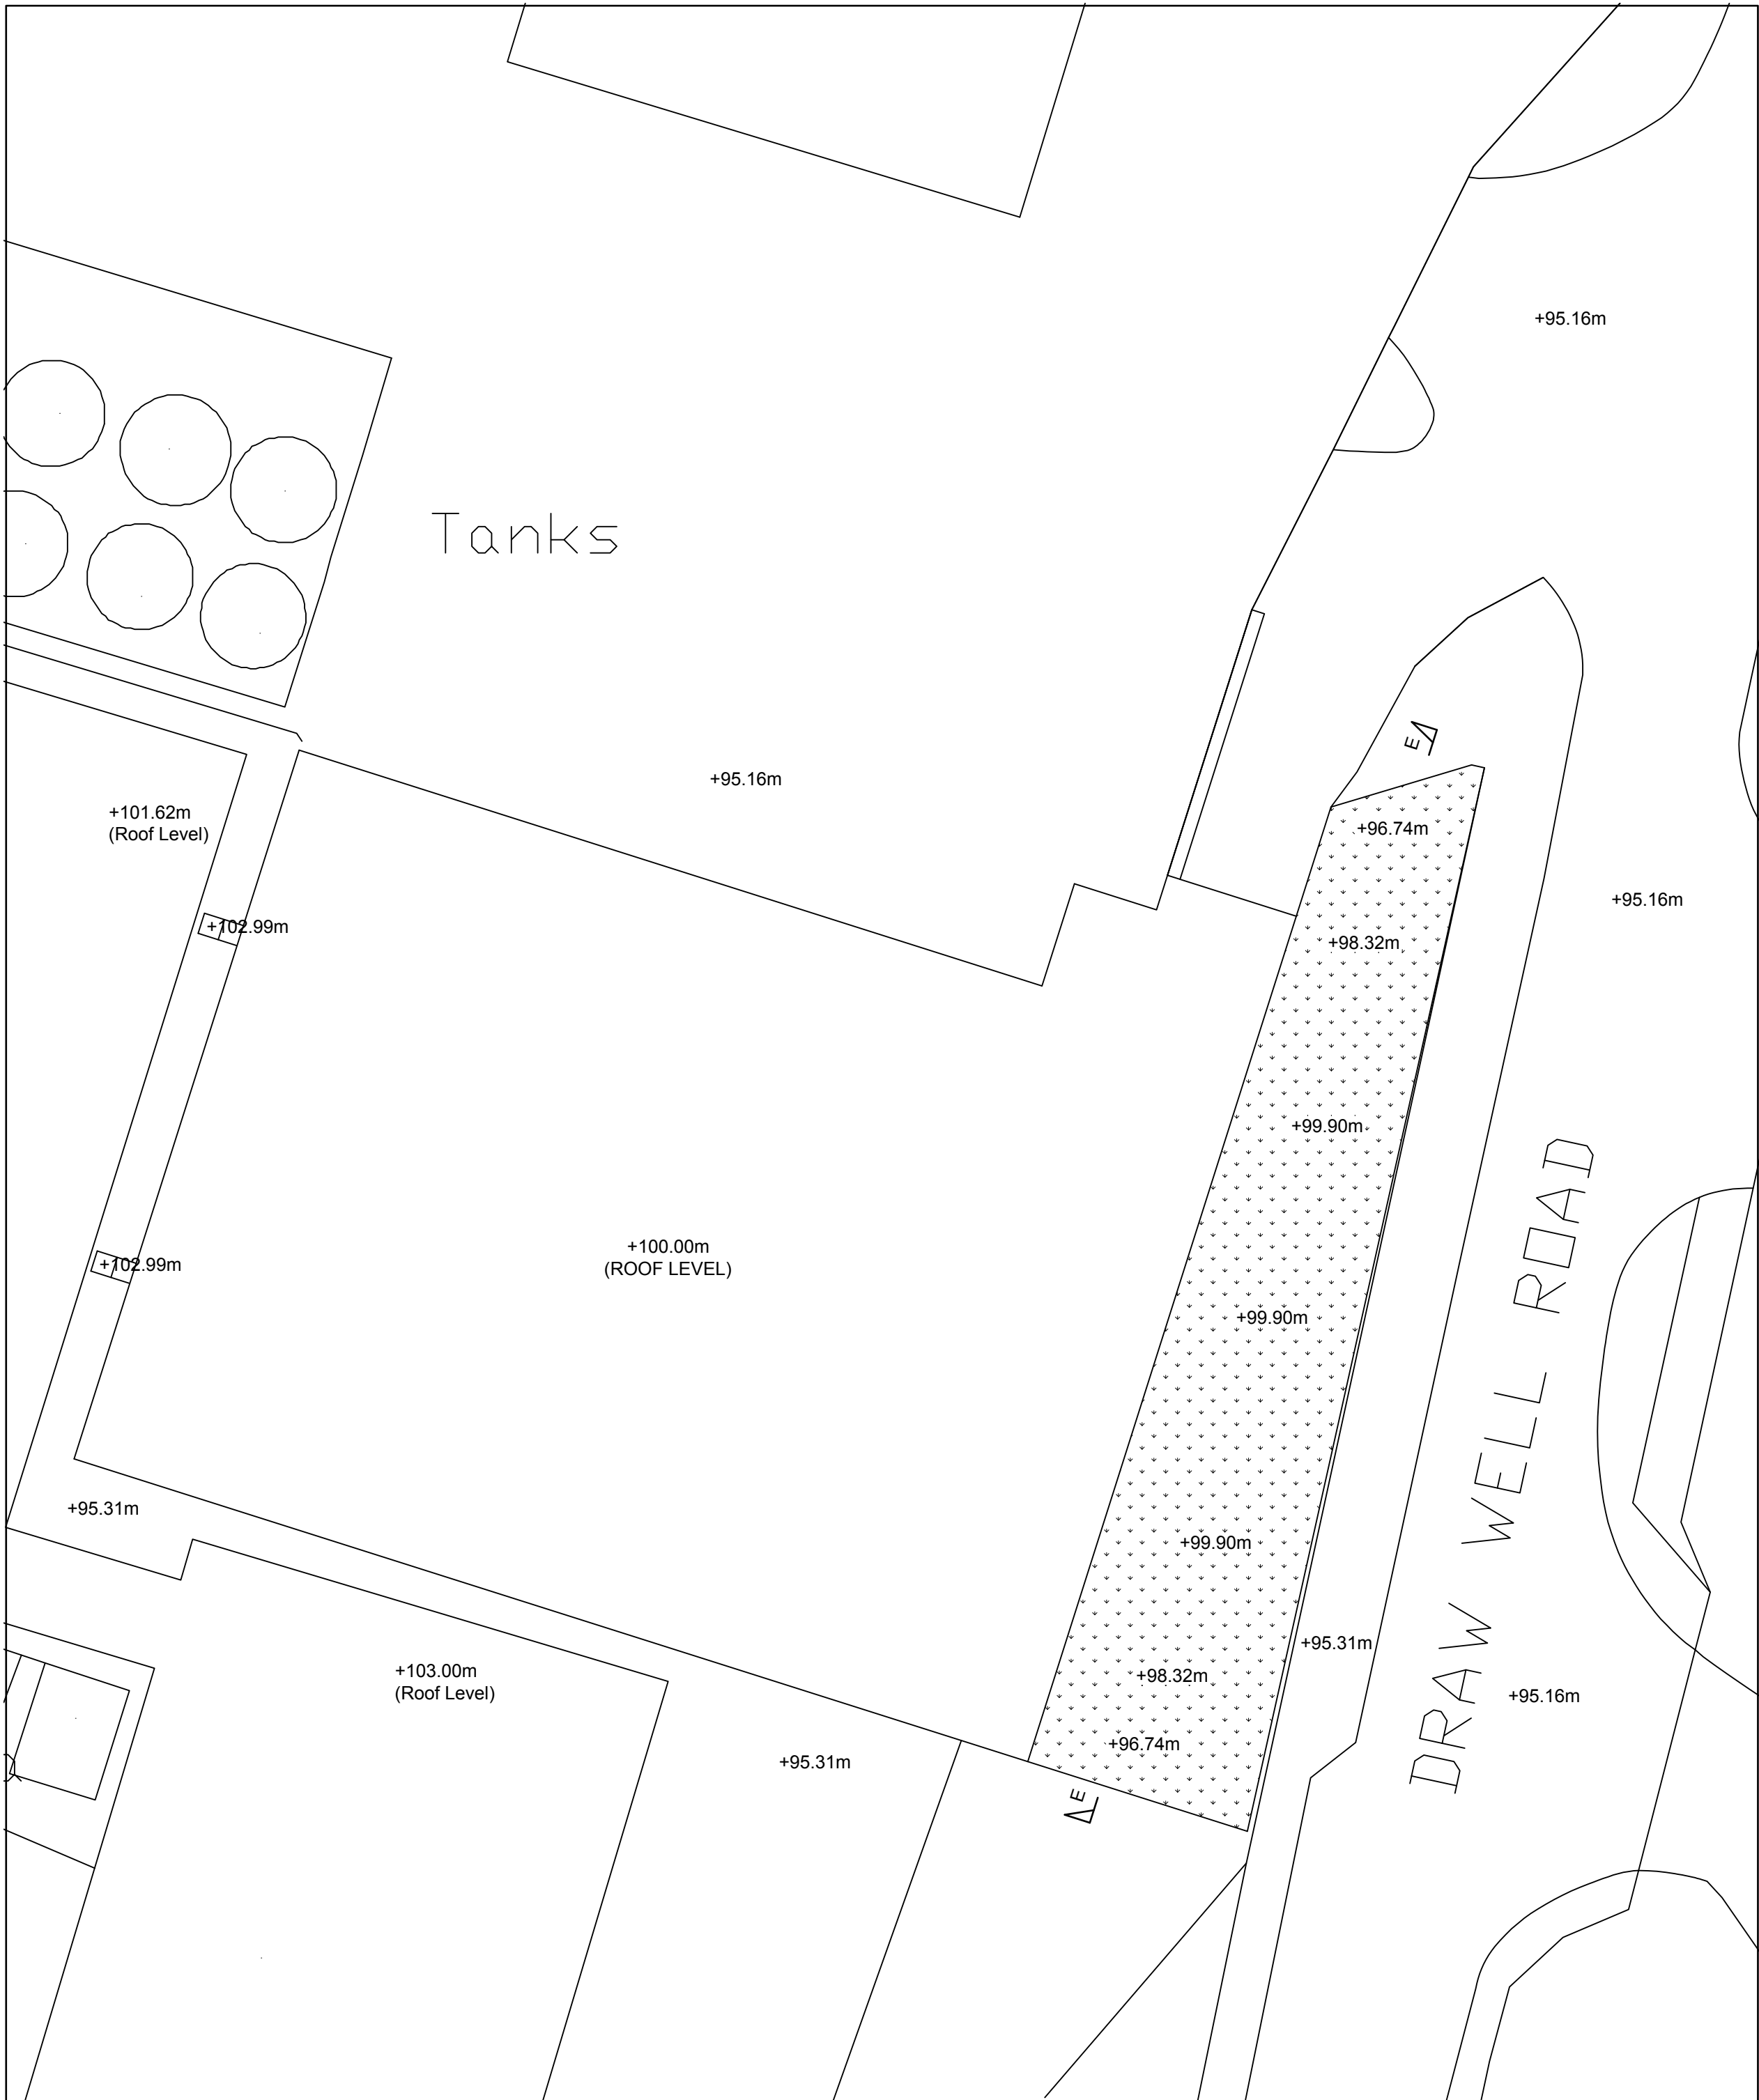


TOPOGRAPHICAL PLAN: AS EXISTING
(1:200)

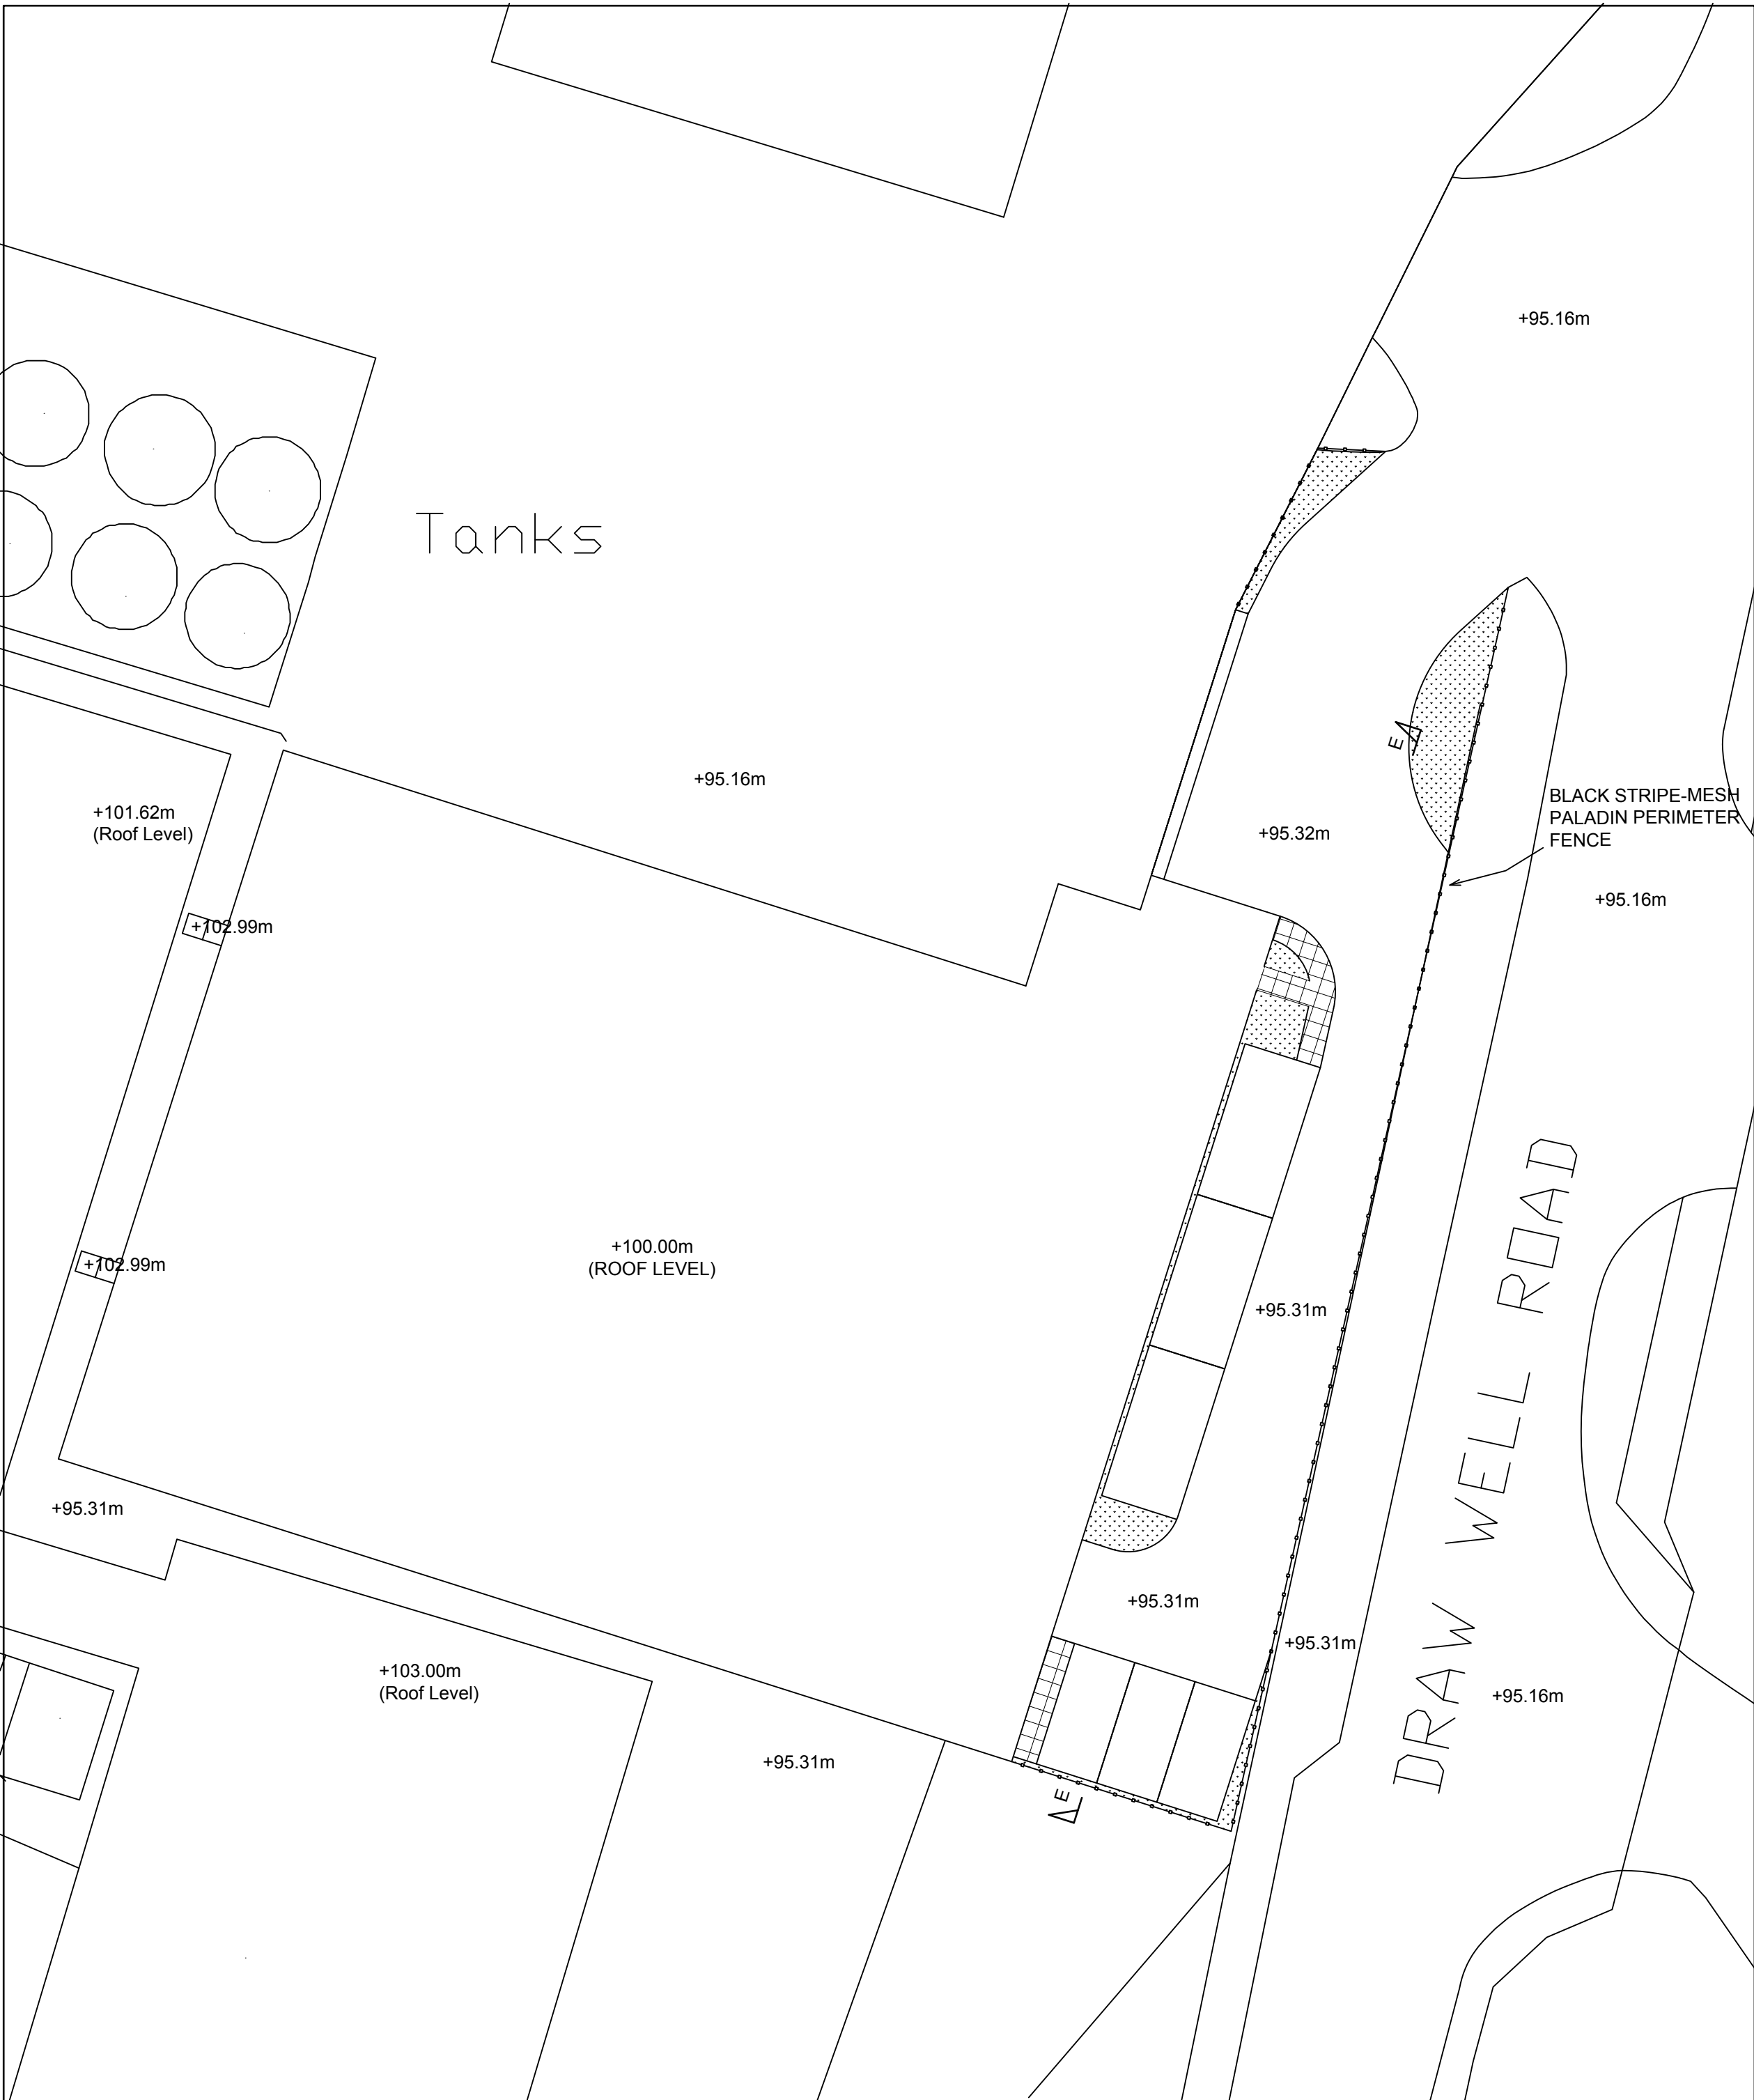



TOPOGRAPHICAL PLAN: AS PROPOSED
(1:200)

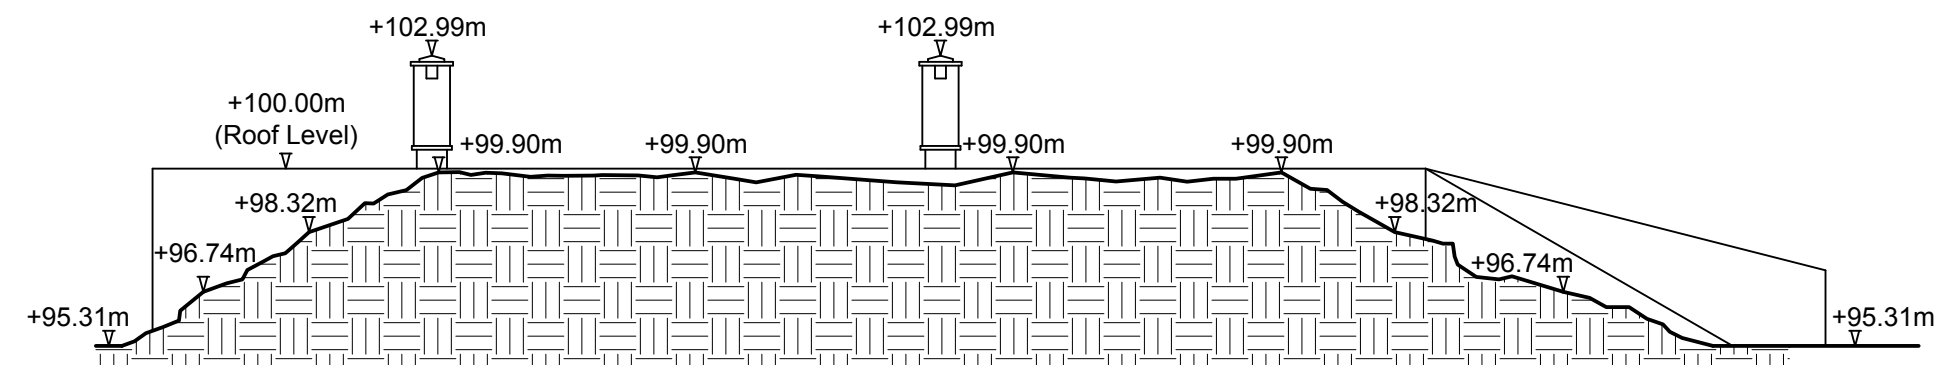

CROSS-SECTION E-E
AS EXISTING

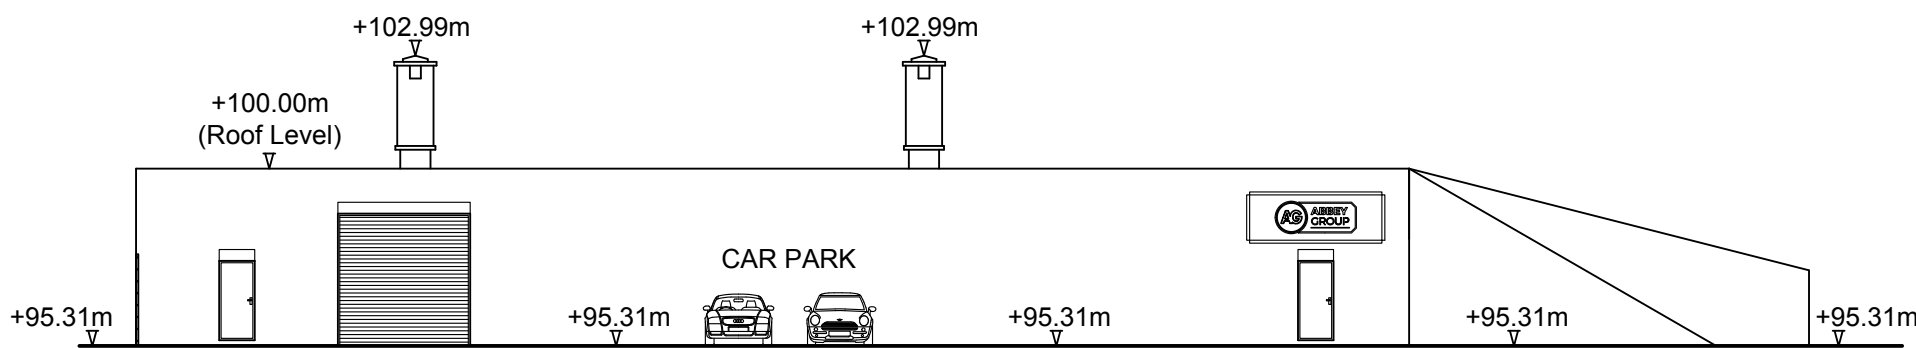

CROSS-SECTION E-E
AS PROPOSED

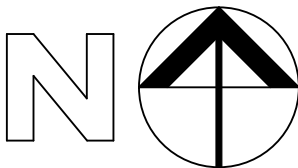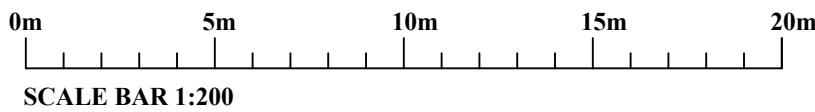

Rev	Description	Date
Project MAGAZINE BUNKER 9-10, DRAW WELL ROAD, KIRKBY, L33 7BJ		

Client ABBEE ENGINEERING		
-----------------------------	--	--

Contract. No	Drg. No	Revision	Scale	1:200	@A1
6064	106		By	BPM	Date
			Chkd	HTL	November 2021

Drawing Title
**TOPOGRAPHICAL PLANS.
EXISTING AND PROPOSED.**

LAWRENSON ASSOCIATES
Consulting Structural Engineers
Planning & Development Consultants
Architectural Services
1 THE GLOBE
142 HARDSHAW ST.
ST. HELENS
WA10 1JT
Telephone: (01744) 733446
www.lawrensonassociates.co.uk
E-mail: info@lawrensonassociates.co.uk