


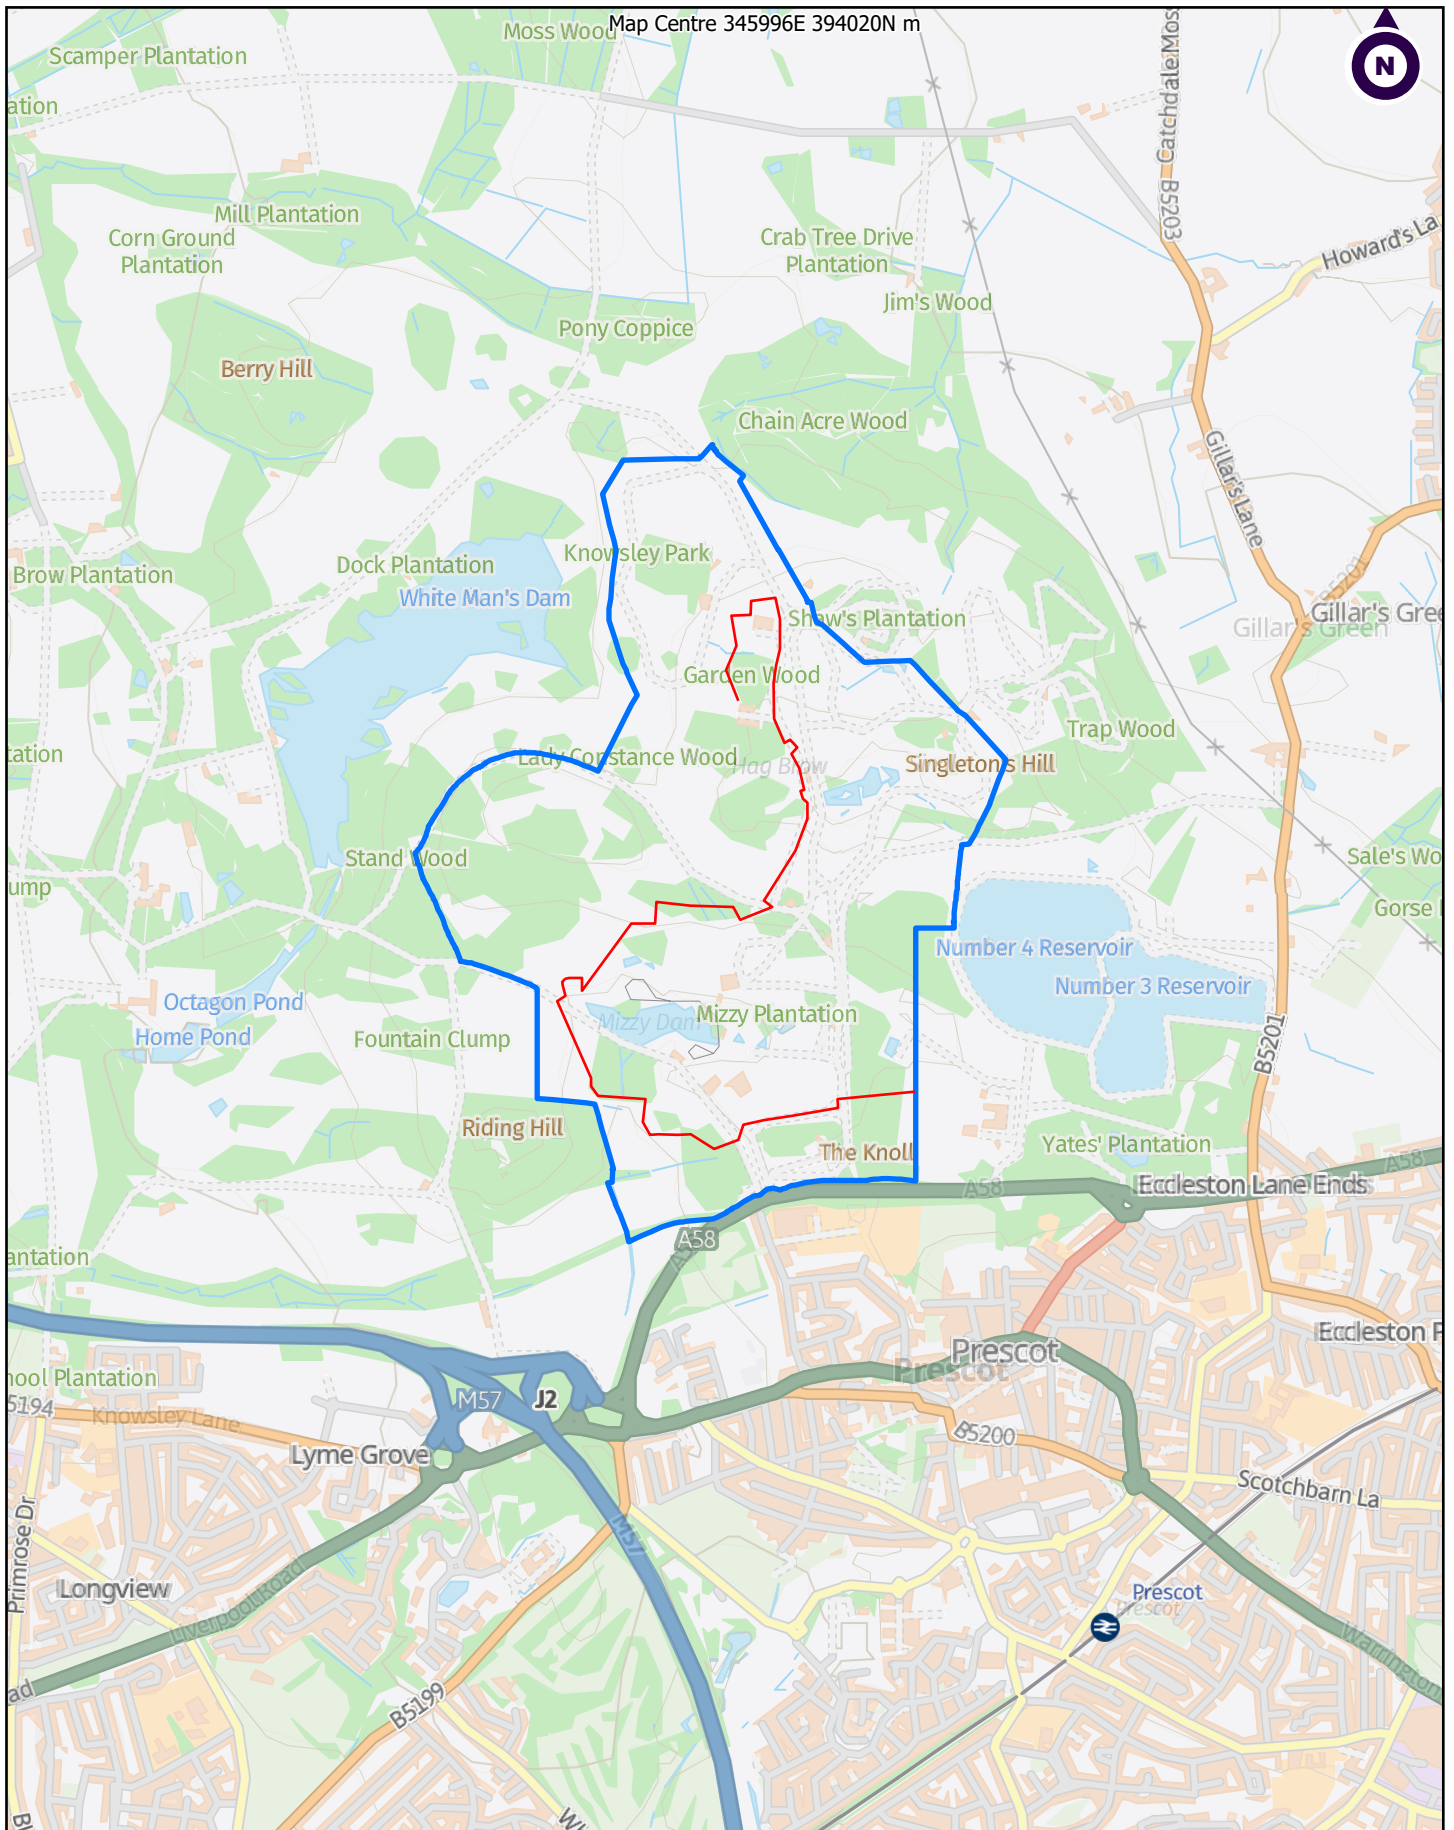

Ordnance Survey, Contains OS data © Crown Copyright and database right

Client: Knowsley Park

Project: 12

Title: Location Plan

Scale 1:20,000 @A4

Drawn By:

Date: 3/19/2024

Dwg no: