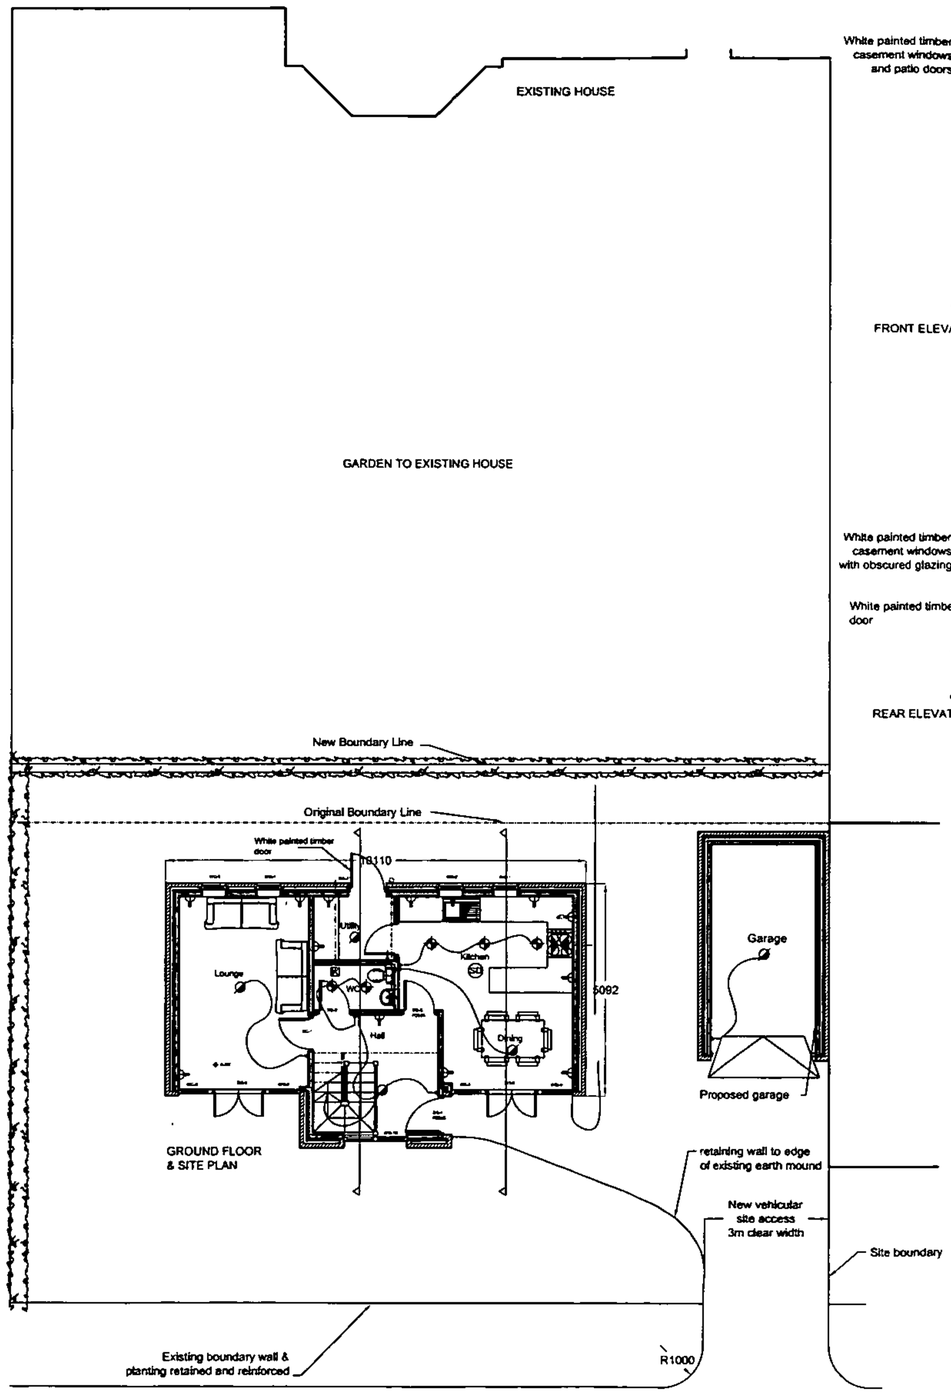

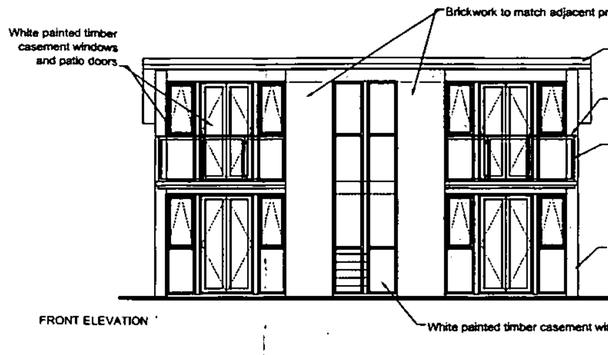

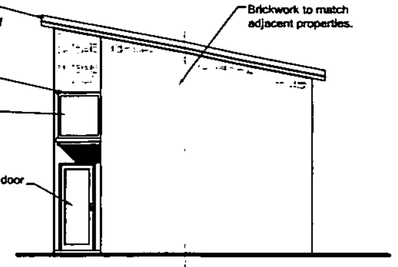

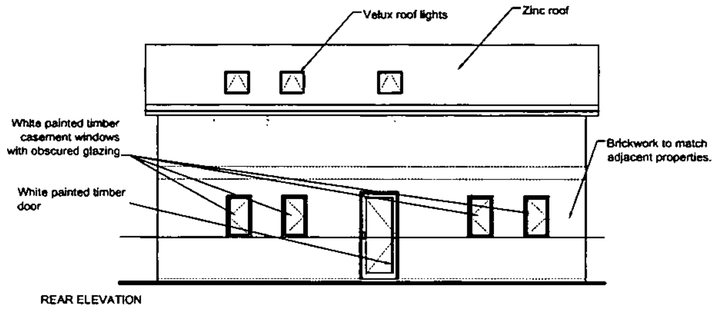

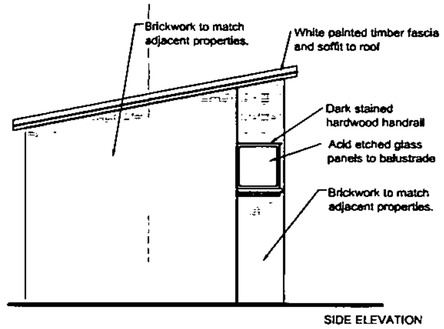

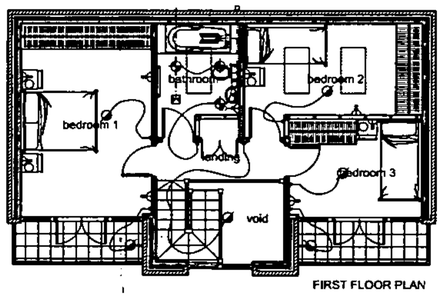

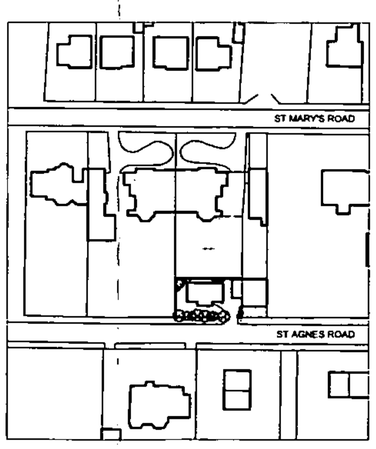

REVISIONS		
	DATE	
A	15/5/01	Roof covering altered, obscured glazing to rear added, site access repositioned.
B	01/9/04	Insert door to Rear Ground Floor Extend garden boundary Erection of 1 no 2 storey garage

DRAWING NUMBER	DATE	
38-P-1(B)	29/1/2001	
	SCALE 1:100	DRAWN FH

JOB TITLE
PROPOSED NEW HOUSE
to the rear of
60 St Mary's Road
Huyton

DRAWING TITLE
Proposed
Plans & Elevations

WROOT
DESIGN
37 Sandown Lane
Liverpool
L15 4HU
Tel: 07968 257 363
Fax: 0151 280 5866
Email: wroodesign@hotmail.net

Not approved!
Works should be in accordance
with revision A.

EXISTING HOUSE

GARDEN TO EXISTING HOUSE

GROUND FLOOR & SITE PLAN

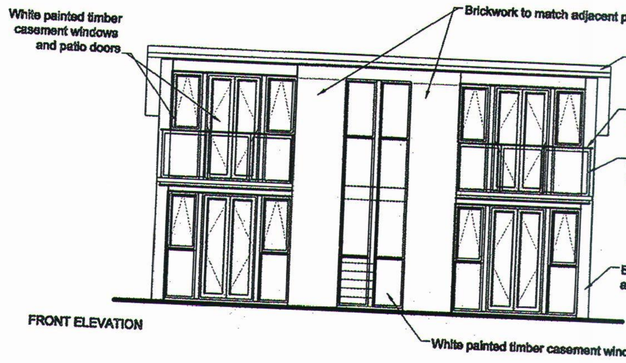

FRONT ELEVATION

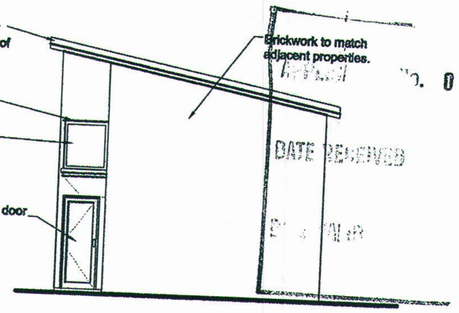

SIDE ELEVATION

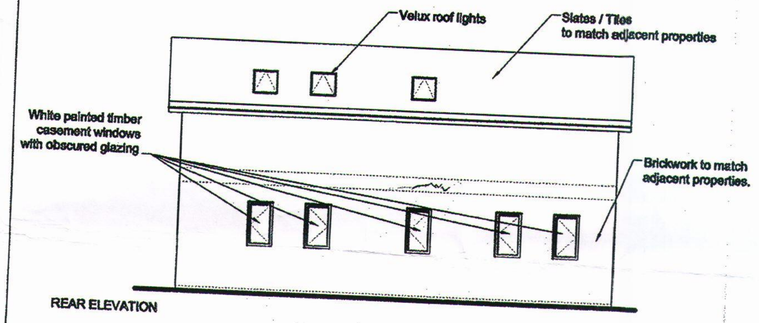

REAR ELEVATION

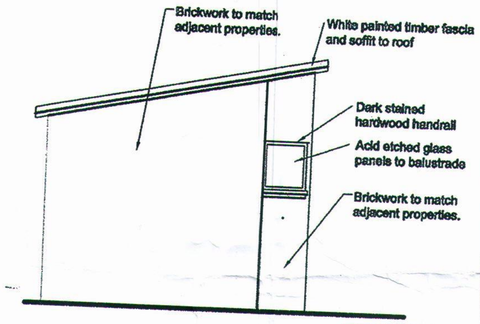

SIDE ELEVATION

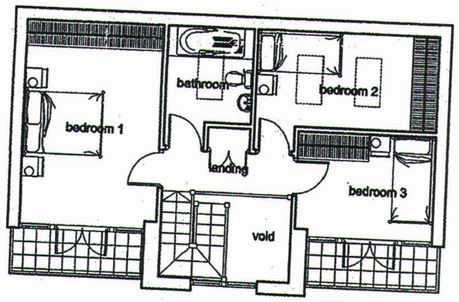

FIRST FLOOR PLAN

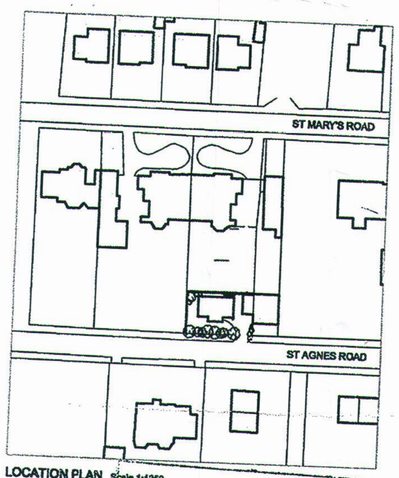

LOCATION PLAN Scale 1:1250

PLAN DISPLAYED AT COMMITTEE

REVISIONS

	DATE	
A	15/5/01	Roof covering altered, obscured glazing to rear added, site access repositioned.

APPLN. NO. 01/00892/FUL

DATE RECEIVED 7 JUN 2001

DATE VALID 9 FEB 2001

DRAWING NUMBER 38-P-1(A)

DATE 29/1/2001

SCALE 1:100

DRAWN FH

JOB TITLE
PROPOSED NEW HOUSE
to the rear of
60 St Mary's Road
Huyton

DRAWING TITLE
Proposed
Plans & Elevations

WROOT DESIGN

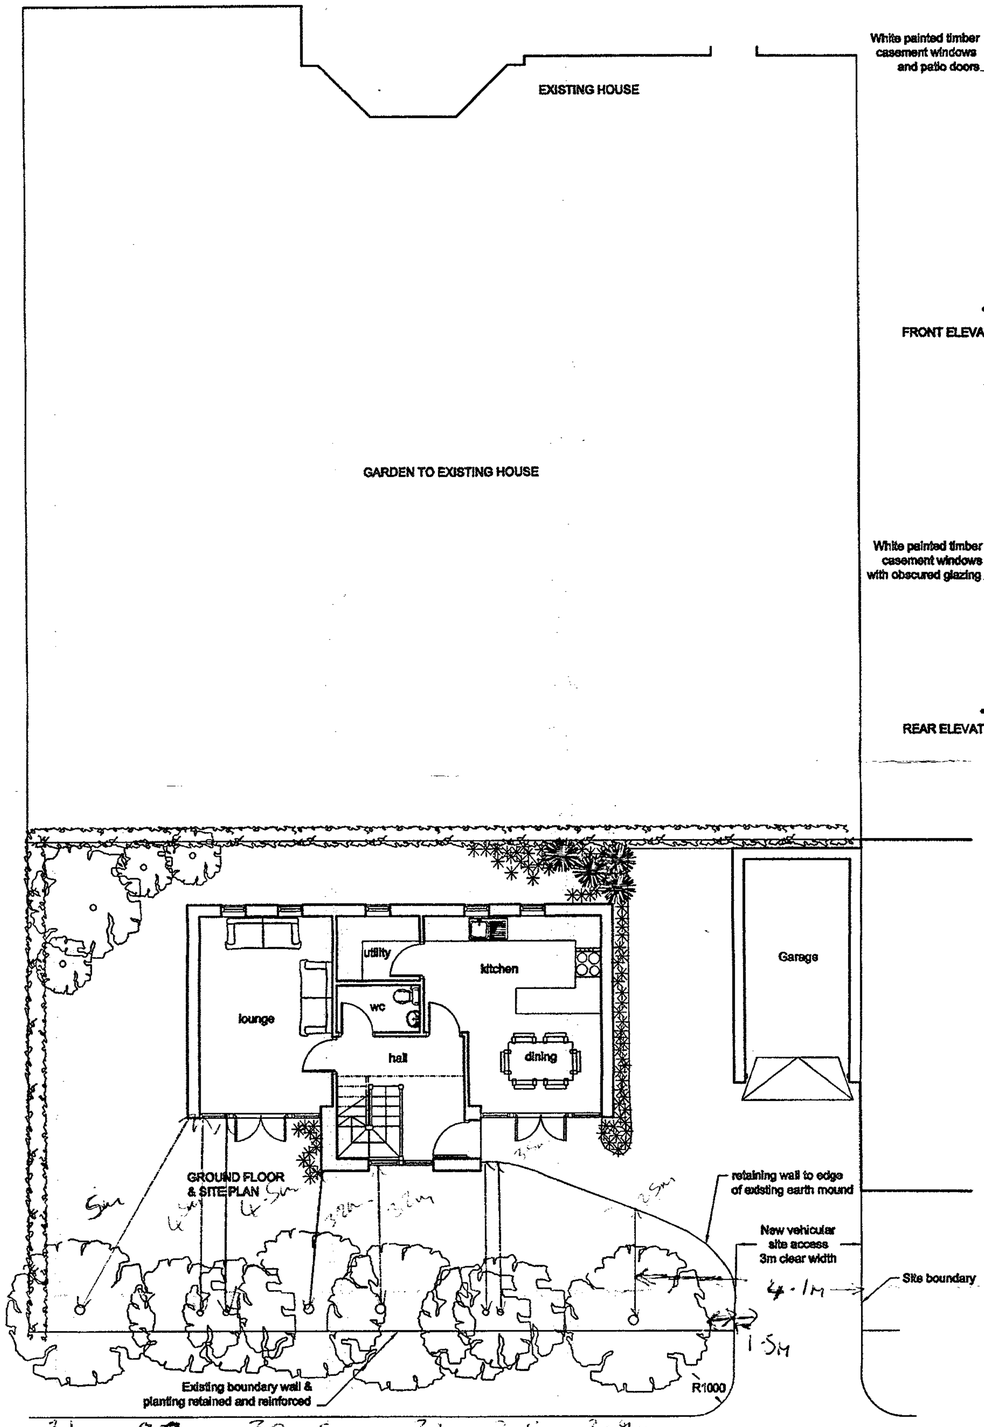

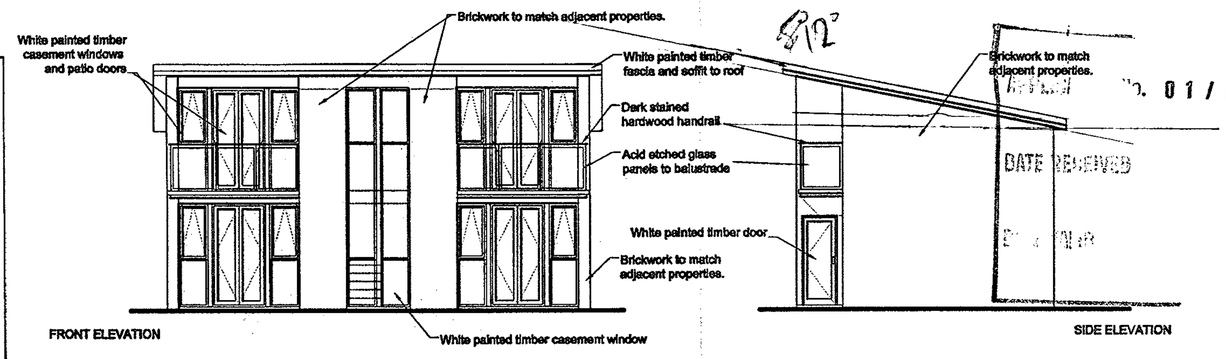

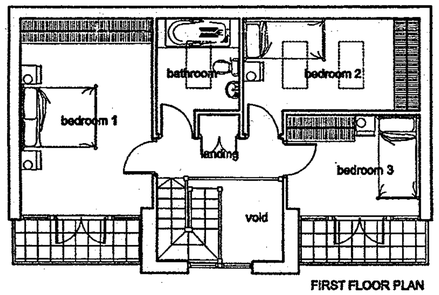

FIRST FLOOR PLAN

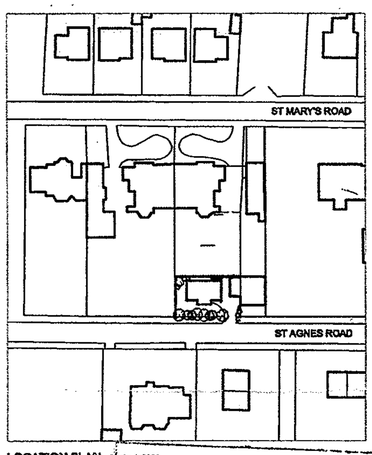

LOCATION PLAN Scale 1:1250

REVISIONS		
	DATE	
A	15/5/01	Roof covering altered, obscured glazing to rear added, site access repositioned.

No. 01/00092/FUL

DATE RECEIVED 7 JUN 2001

9 FEB 2001

PLAN DISPLAYED AT COMMITTEE

Date 11.10.01

DRAWING NUMBER	DATE	
38-P-1(A)	29/1/2001	
	SCALE 1:100	DRAWN FH

JOB TITLE

PROPOSED NEW HOUSE to the rear of 60 St Mary's Road Huyton

DRAWING TITLE

Proposed Plans & Elevations

WROOT DESIGN

37 Sandown Lane
Liverpool
L15 4HU
Tel: 07968 257 363
Fax: 0151 290 5988
Email: wrootdesign@email.net

3.1M 3.1M 3.0M 3.0M 3M 3.1M 2.5M 2.9M
T1 T2 T3 T4 T5 T6 T7 T8
LBH H
30 38 27 30 35 42 42 51
3.00 3.80 2.70 3.00 3.50 4.20 4.20 5.10 BS 5837.
5.00 4.50 4.50 4.50 3.70 3.50 3.50 2.50 Permission distance