



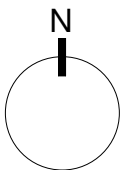

All dimensions shall be verified by the Contractor(s) on site prior to work commencing and relevant orders being placed. Do not scale from this drawing and only work to written dimensions. Any discrepancies to be brought to the attention of the Contract Administrator for instructions prior to proceeding.

DRAWING STATUS:

PLANNING

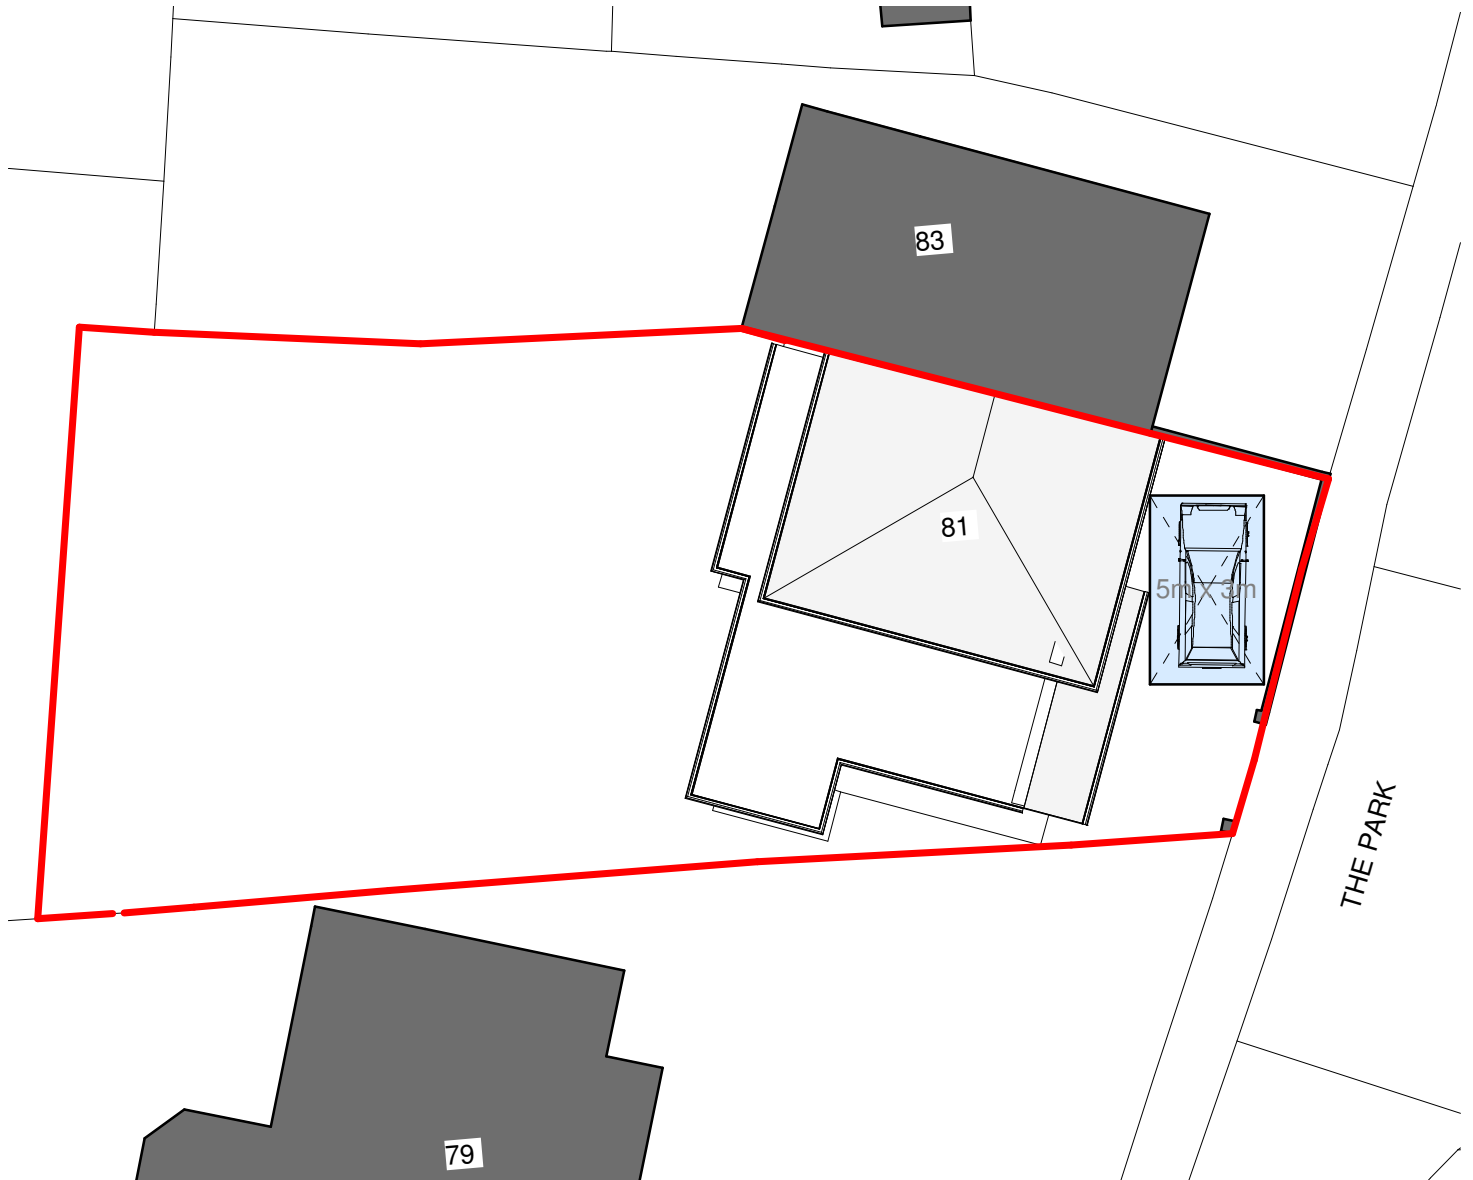

Site - Parking Plan

1 : 200



Scale: 1:200

P01	27.01.2022	Amended to show parking space
REV	DATE	COMMENT

CLIENT:

P.PIORUN

PROJECT:

U41. NO 81 THE PARK

DRAWING:

SITE PARKING PLAN

DRAWING N°:

U41-AABW-A-(00) 0003

REV:	STATUS:	SCALE:	CHECKED:	DRAWN:
P01		1 : 200	GW	GW
		SHEET:	DATE:	
		A4	01/27/22	

AUDER-BW
ARCHITECTS